



86 FAIRWOOD DRIVE, BAGLAN
AS PROPOSED




FRONT ELEVATION

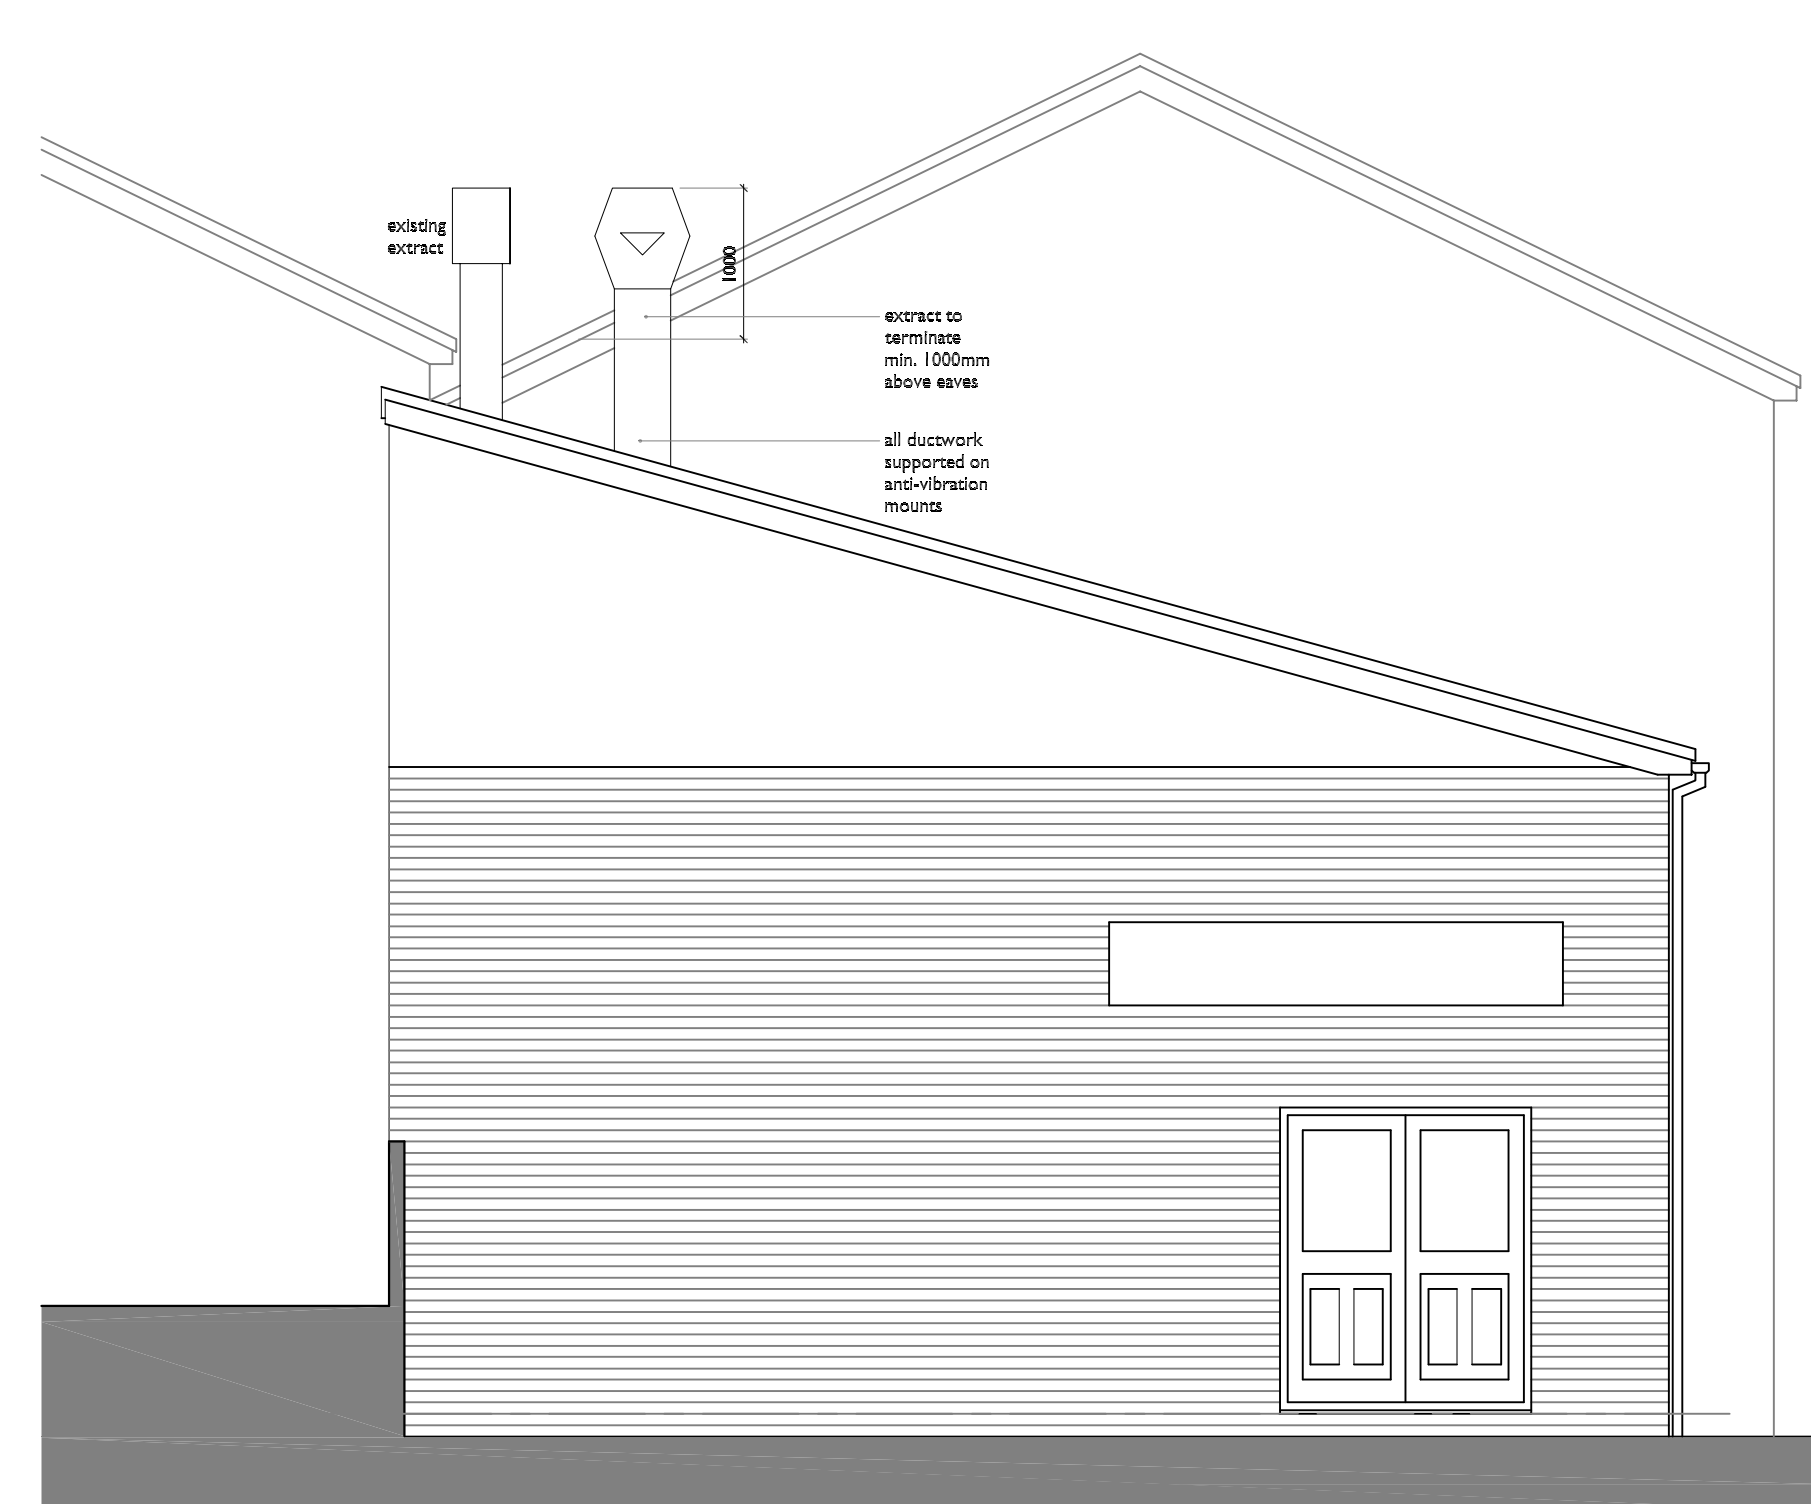

SIDE ELEVATION

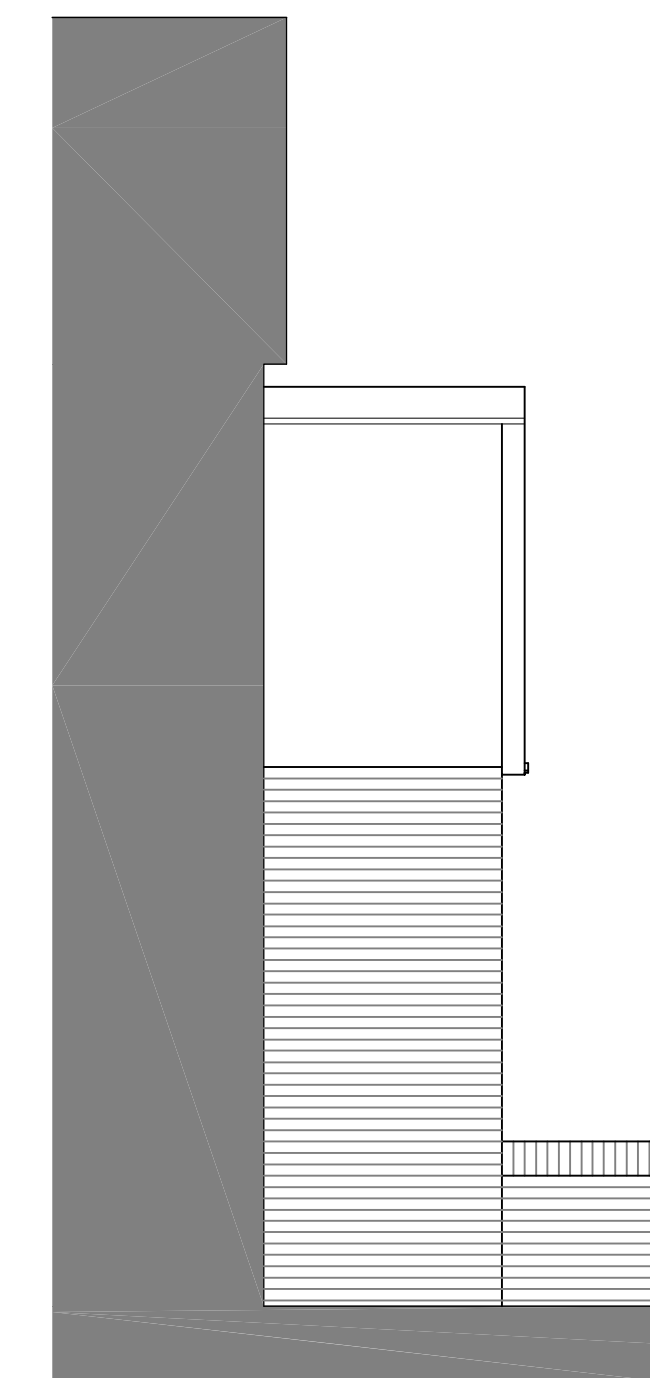

REAR ELEVATION

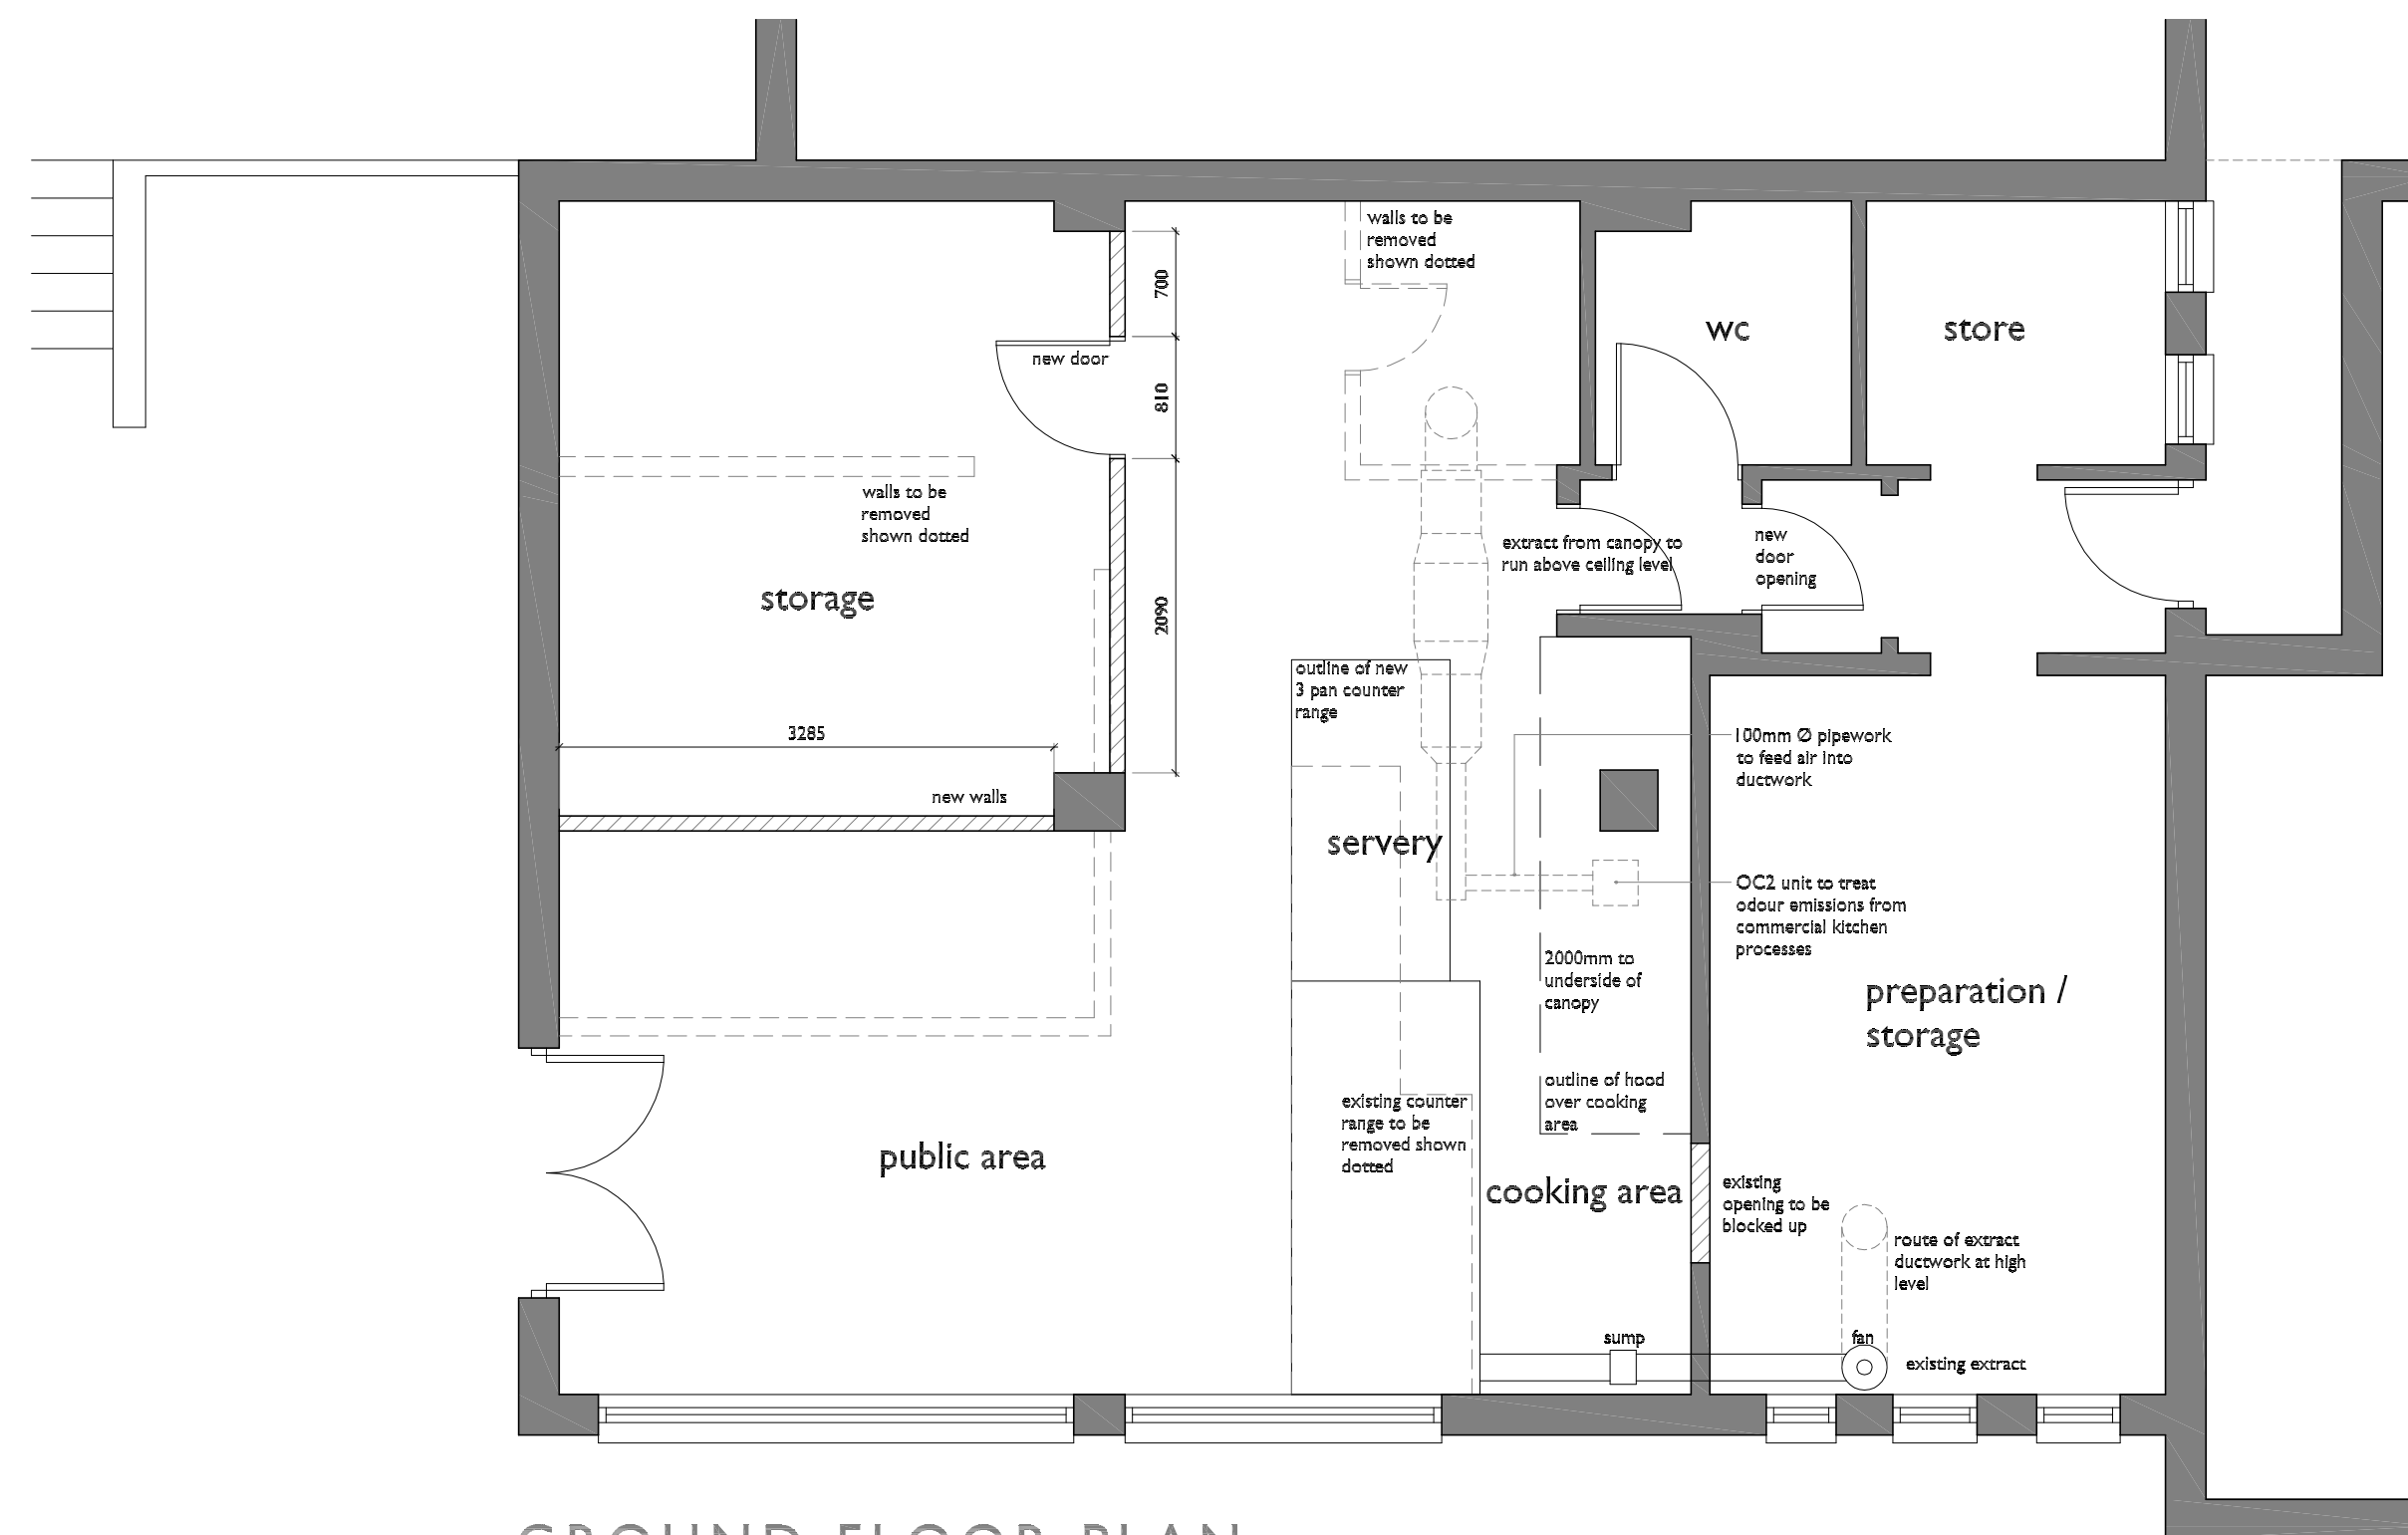

GROUND FLOOR PLAN

SCALE THIS DRAWING ONLY FOR
PLANNING PURPOSES CHECK ALL
DIMENSIONS ON SITE

This drawing is to establish design intent. The contractor is responsible for quantities, dimensions, verification of site conditions, compliance with contract documents for information that pertains to the fabrication processes or technique of construction and for the co-ordination of work with all trades. All errors or omissions are to be reported to the designers.

Original drawing size A1

-	-	-	-	-
Rev	Date	Description	By	Checked

Client	MR I. KHAN				
Project	PROPOSED KITCHEN EXTRACT AT 86 FAIRWOOD DRIVE, BAGLAN, PORT TALBOT.				
Title	PLAN AND ELEVATIONS AS PROPOSED		Scale	1:50 @ A1 1:100 @ A3	
Status	PLANNING	Drawn jmc	Date	Mar 2022	Approved ***
Job No.	2022.282	Client No.	PL02	Rev.	-