




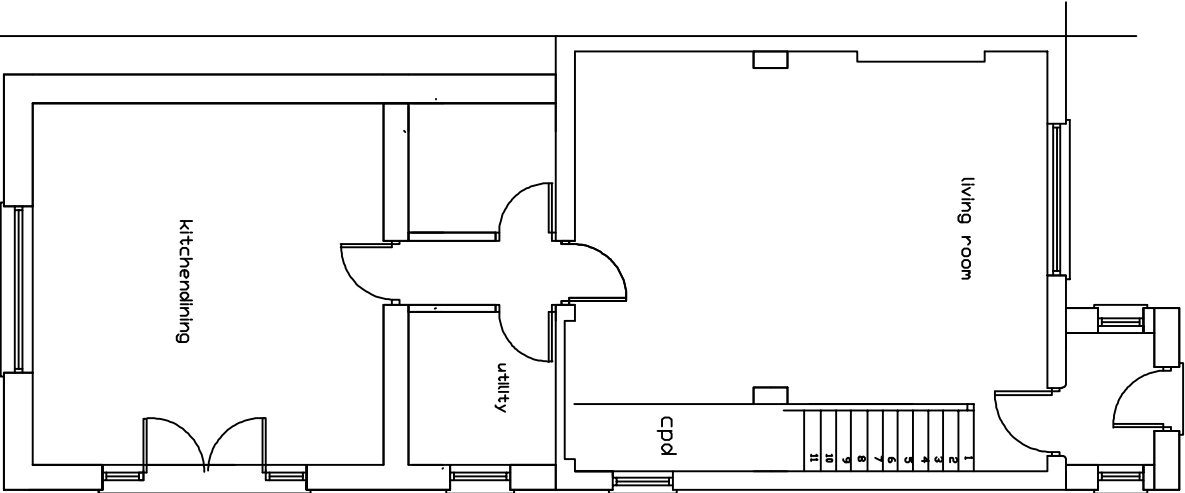


EXISTING GROUND FLOOR

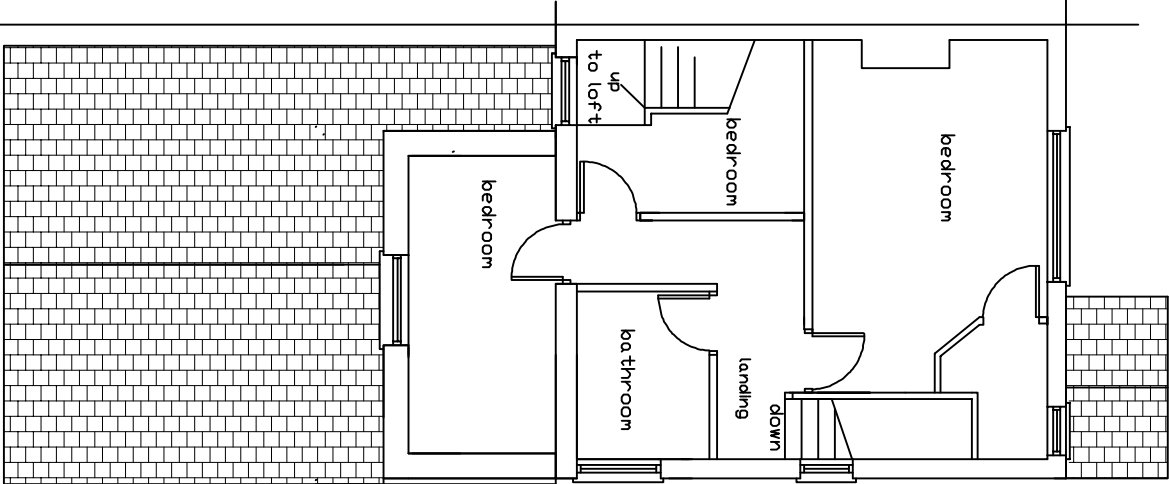

EXISTING FIRST FLOOR

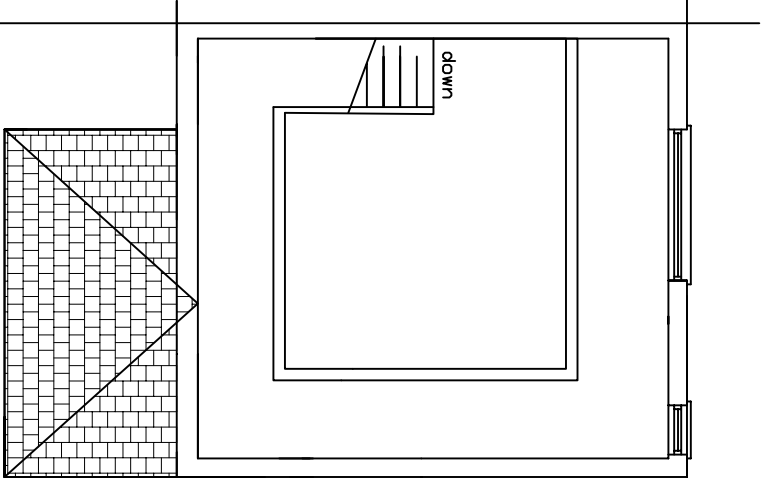

EXISTING LOFT

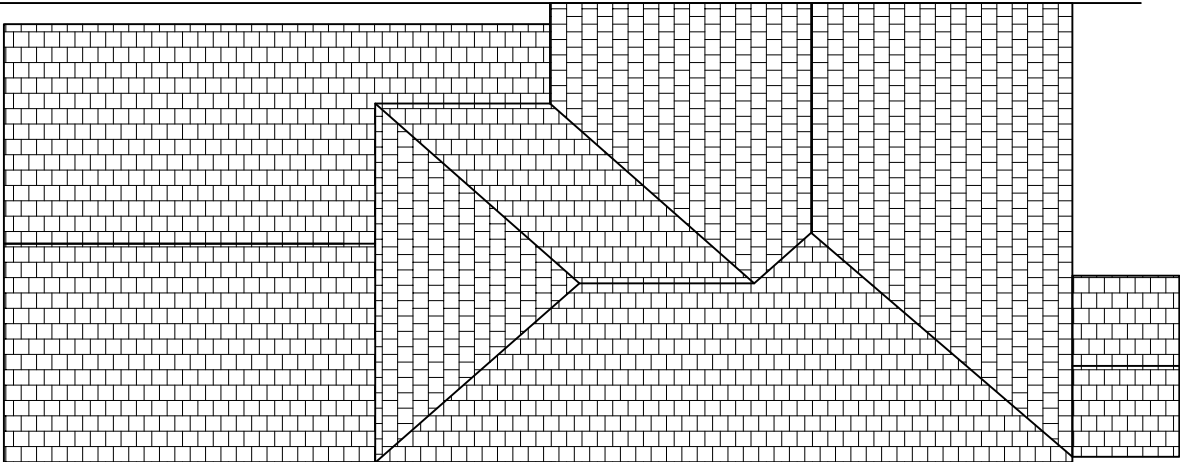

Solutions to Structures Ltd.

44 Depot Road, Tel 01639 766 935
Cwmalfan,
Port Talbot
www.solutionsstructures.co.uk

Title:

7 DAN Y COED, CWMALFAN
DORMER EXTENSION
EXISTING PLANS

Rev a: title corrected

Drawn: J.M.Davies.

Scale: 1:100@A3

Date: 09/10/2022

Drawing No: 22-095-04a

