


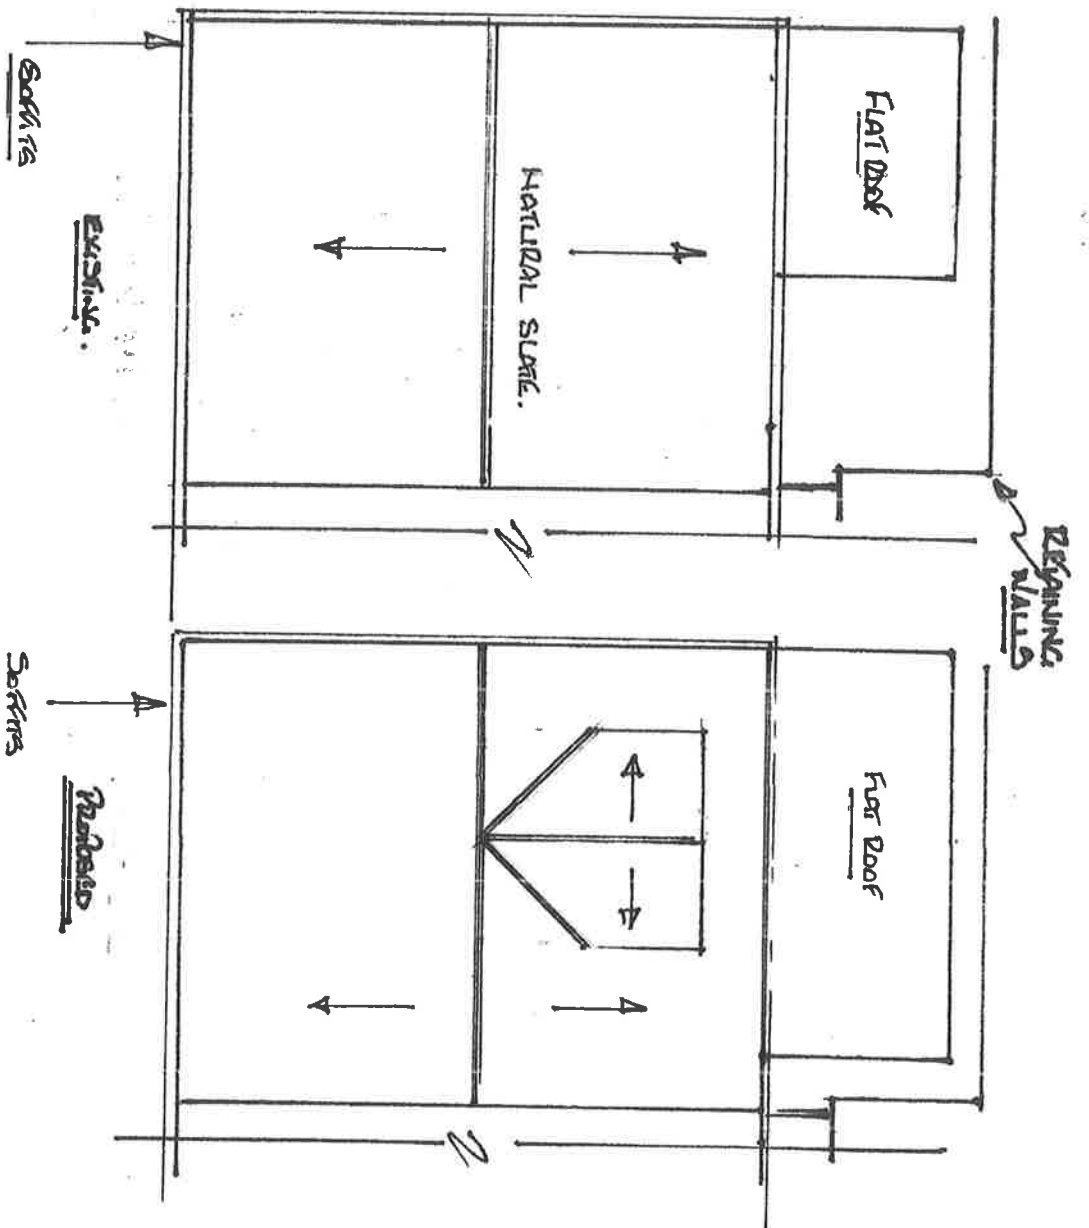

PROPOSED REAR FLAT ROOF IN
 GALEY END SYSTEM
 MAIN ROOF & DORMER TO
 RECYCLE EXISTING NATURAL
 SLATE FINISH

ROOF LAYOUTS.



5 QUEEN STREET
 GLYNCEBURY.

DWG. No. SEA.

Scale: 1:100 @ A4