




REAR VIEW

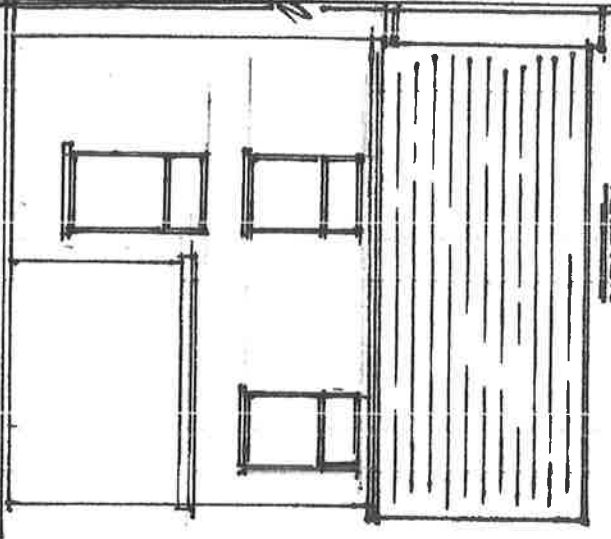


SIDE VIEW - (S.WEST)

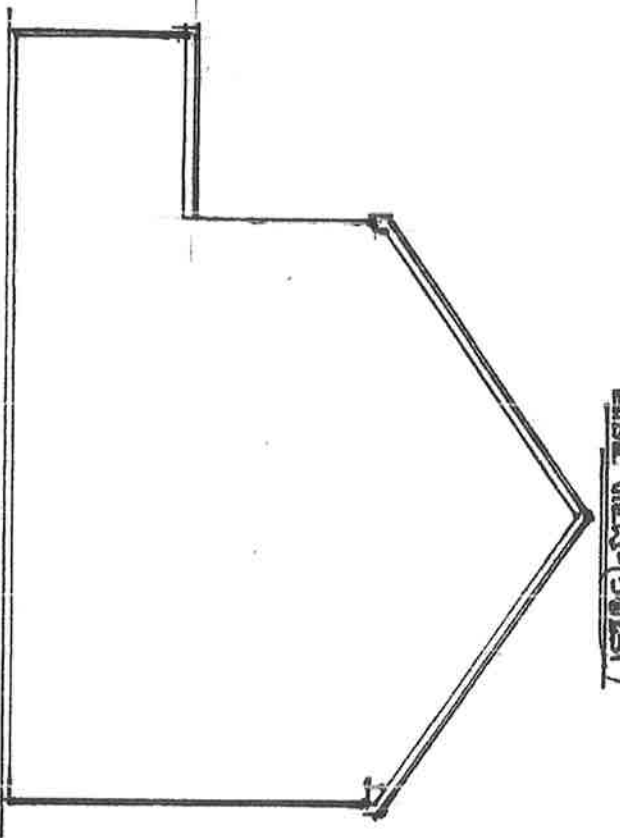

SIDE VIEW - (N.EAST)

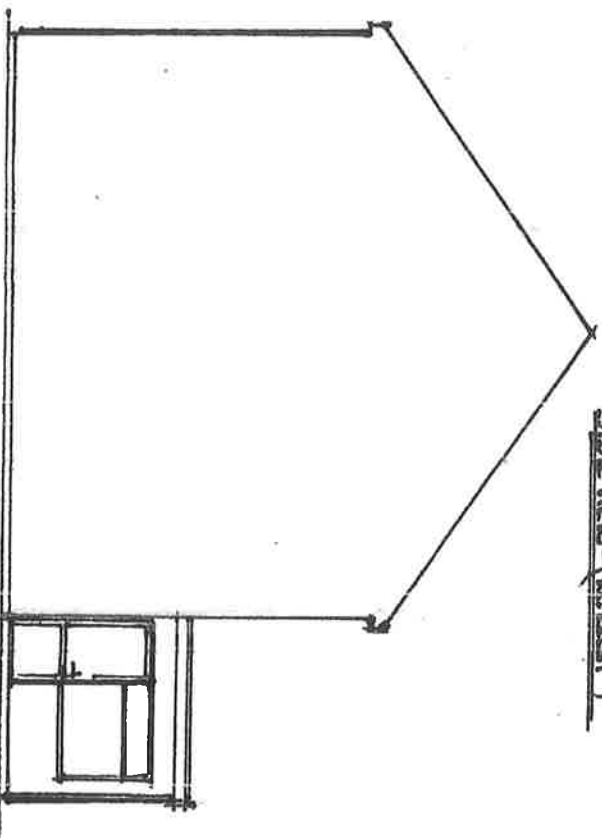

FRONT VIEW

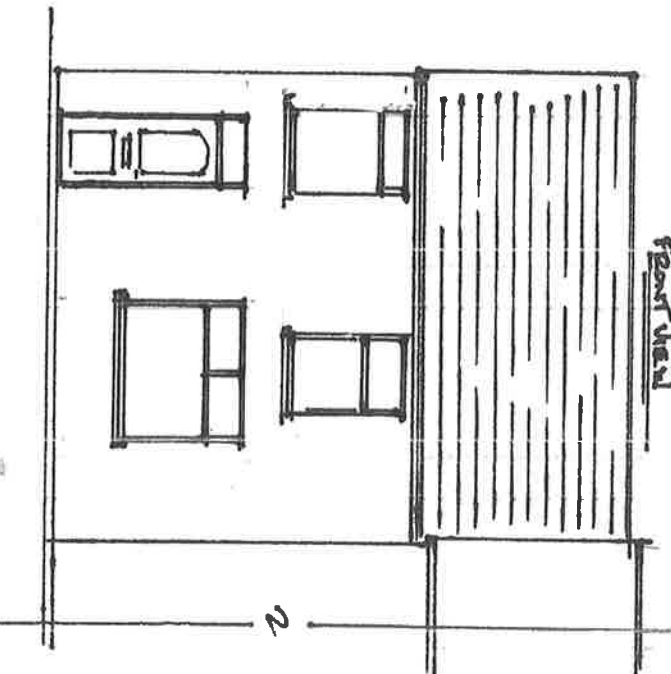

EXISTING VIEWS
WALLS IN SKIN &
RENDERED -
STONE ROOF -
WHITE WOOD DOORS
& WINDOWS

N.B. AS OF 10:10:2022 FACT OF EXISTING REAR
LIFTED PLANT & KITCHEN WAS TO BE REMOVED
DUE TO STRUCTURAL DEFECTS

5m

5 DAVEN STREET
GLYNCEPWL
SA13 3BL
DRG. NO. 18A
Scale: 1:100 @ A4