



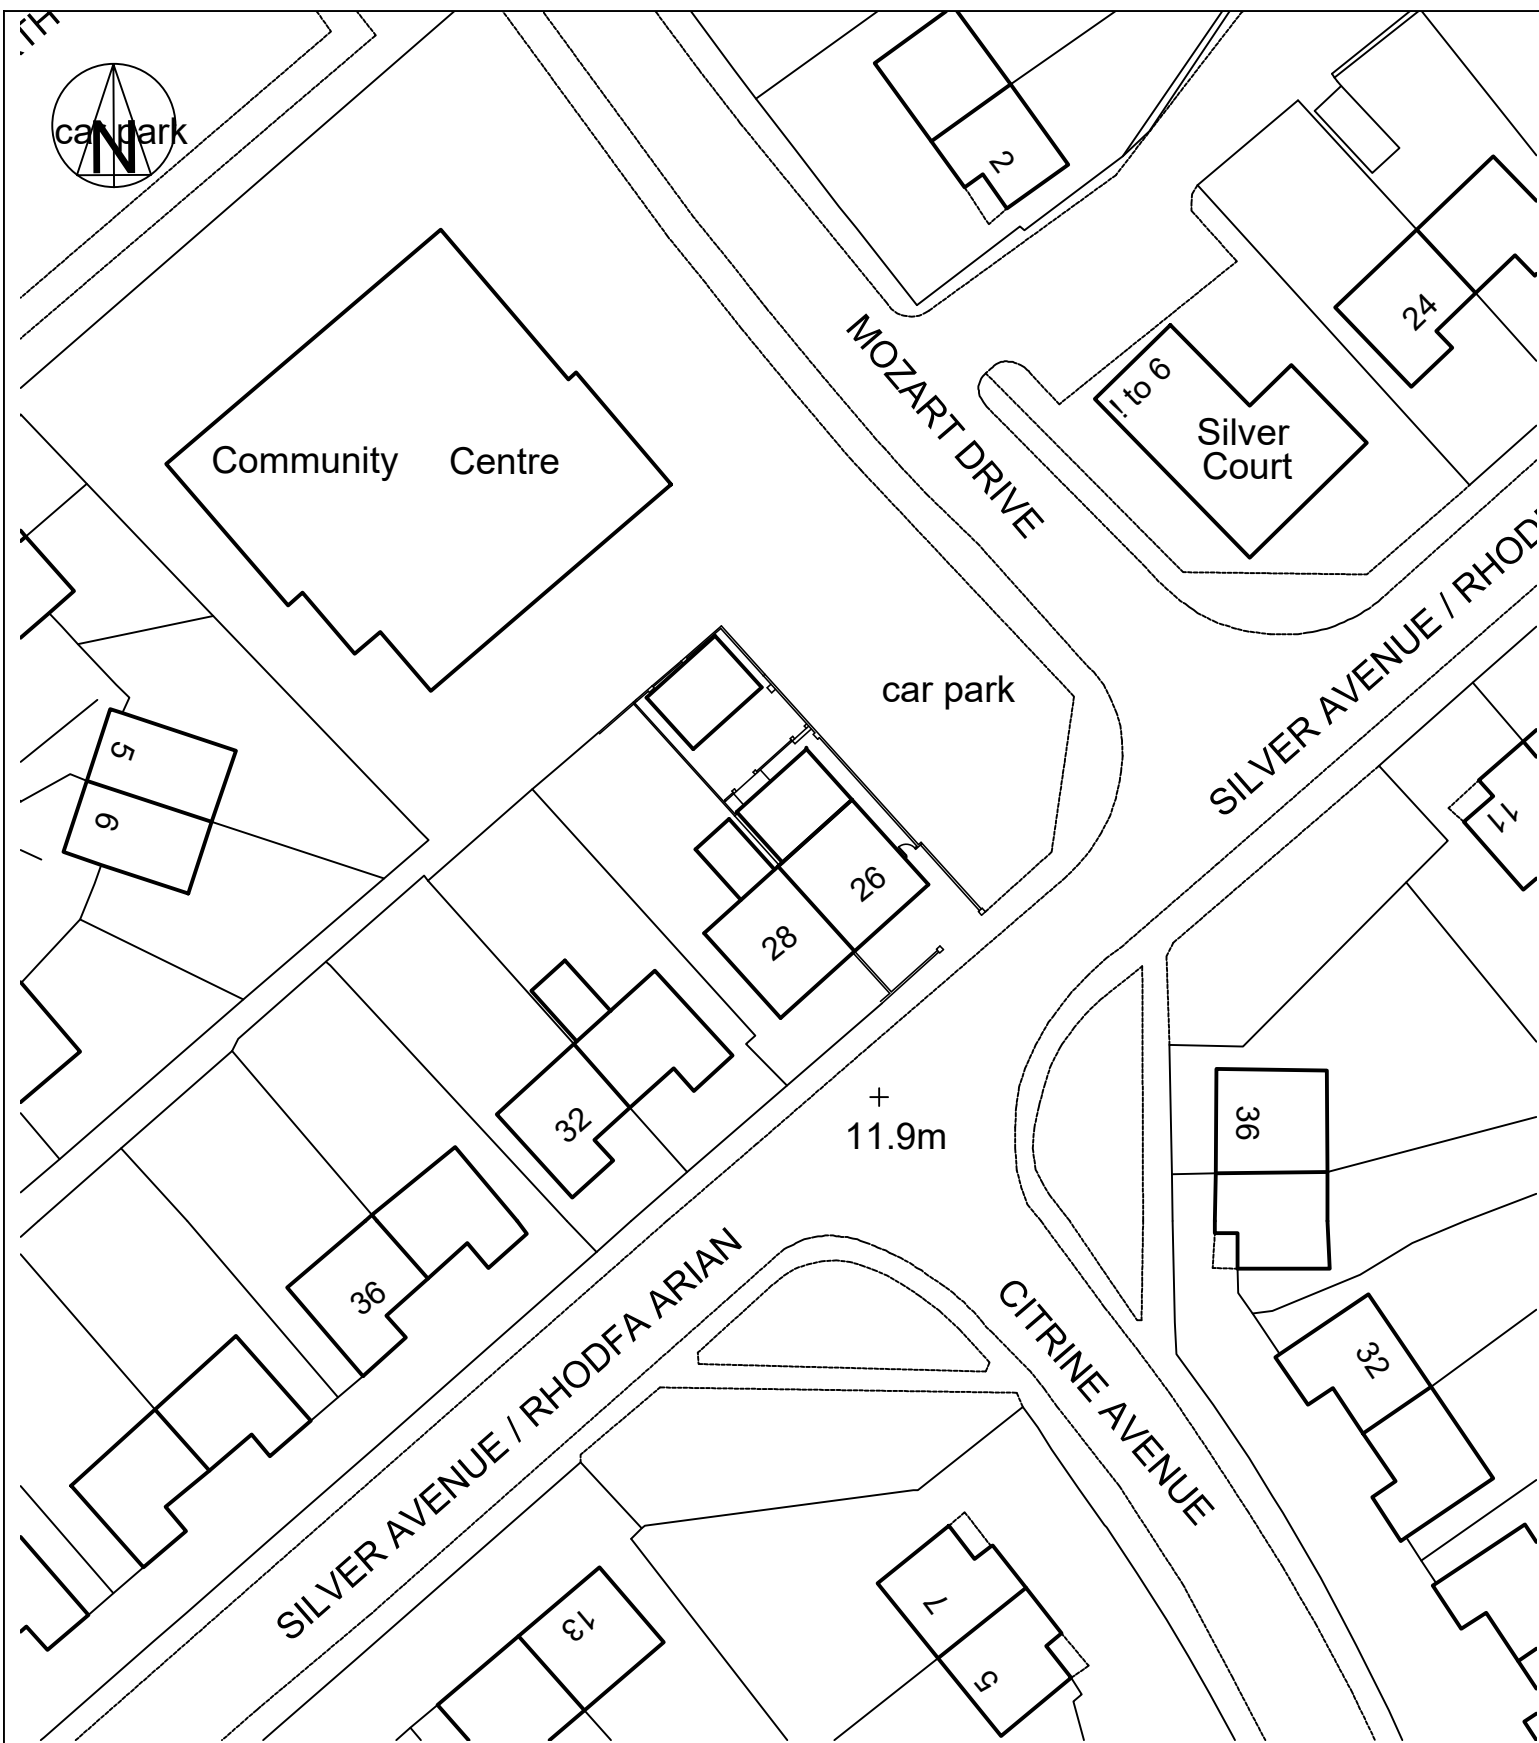


1:500 Block Plan

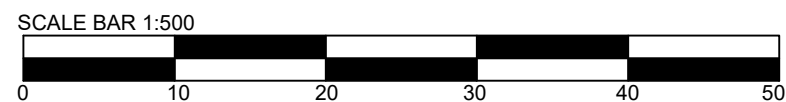

Note:- This drawing is only intended for Planning purposes. The client is to ascertain what services are in the area and advise the contractor prior to starting work on site. All dimensions are approximate and should be checked on site. Any discrepancies are to be reported to the client.



1:1250 OS Extract

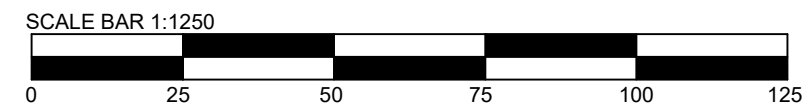

CLIENT :- Mrs H. Davies 26, Silver Avenue, Sandfields, Port Talbot. SA12 7RU		JOB TITLE :- Proposed granny annexe to rear of 26, Silver Avenue, Sandfields, Port Talbot. SA12 7RU		DWG TITLE :- Site location and & block plan	
SCALE :- 1:1250 & 1:500		DATE :- October 2022		DWG No.:- 11	
				REV.:- A	A3