




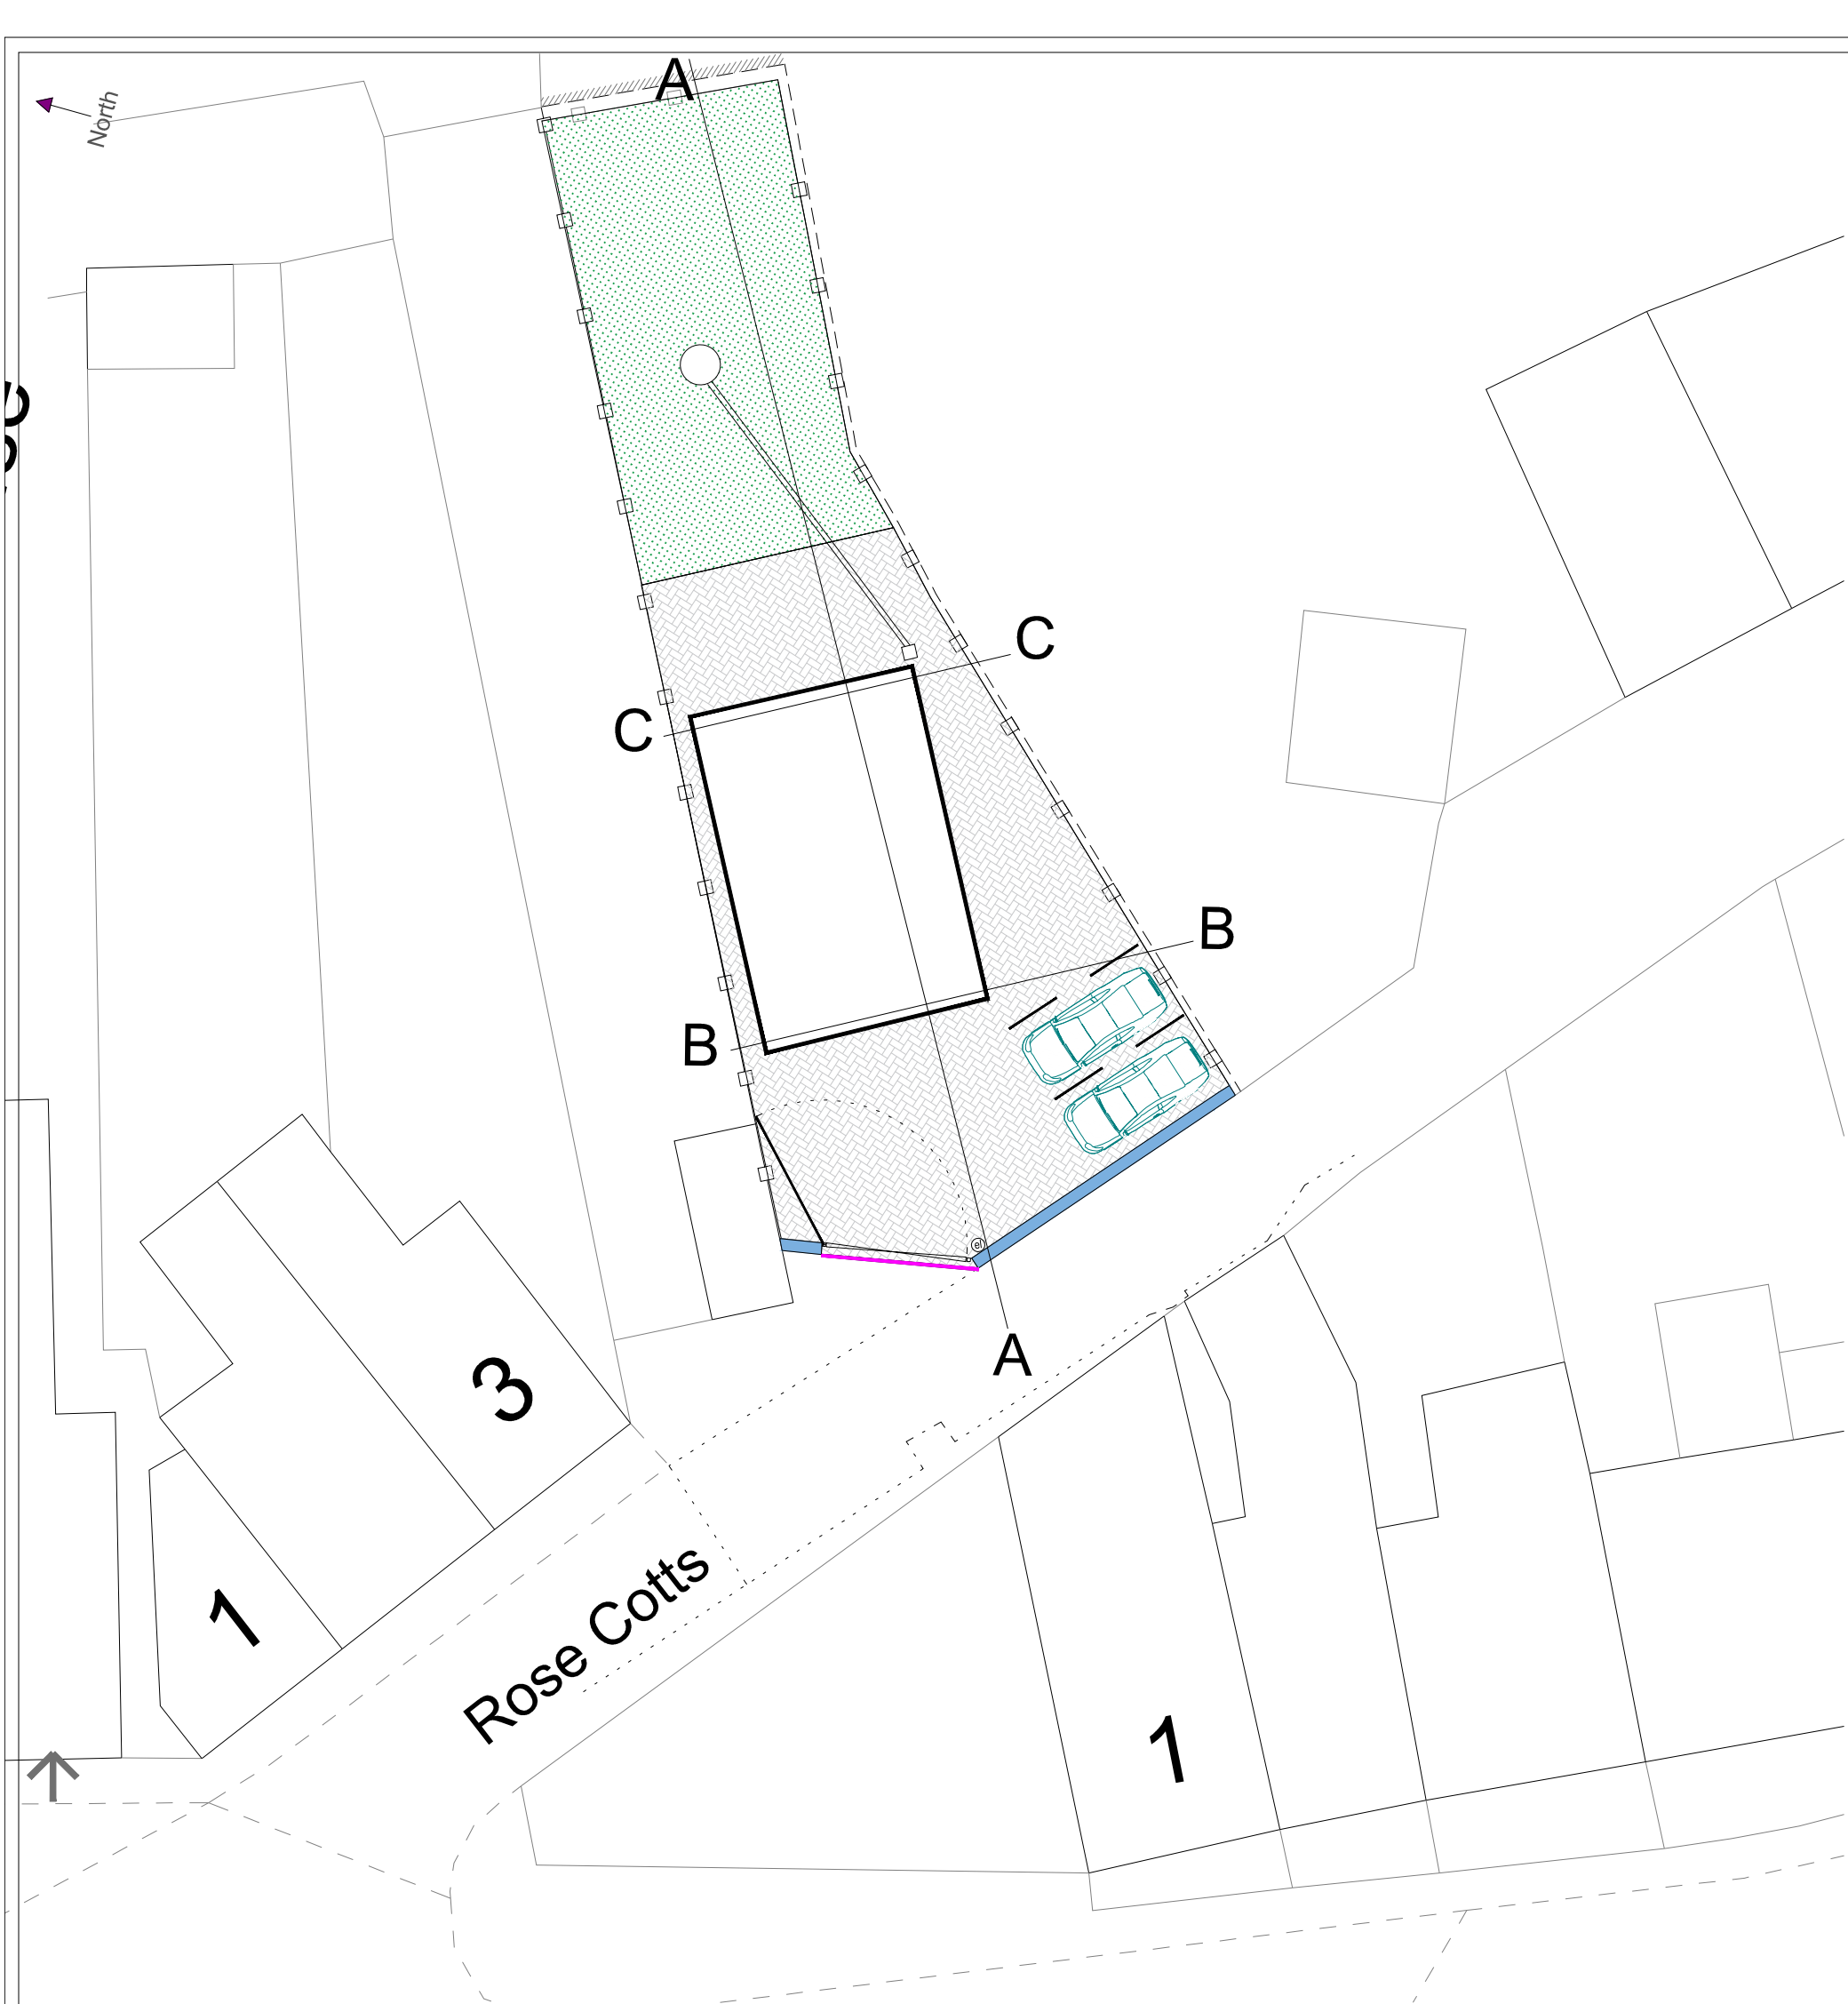


Proposed Layout 1:200

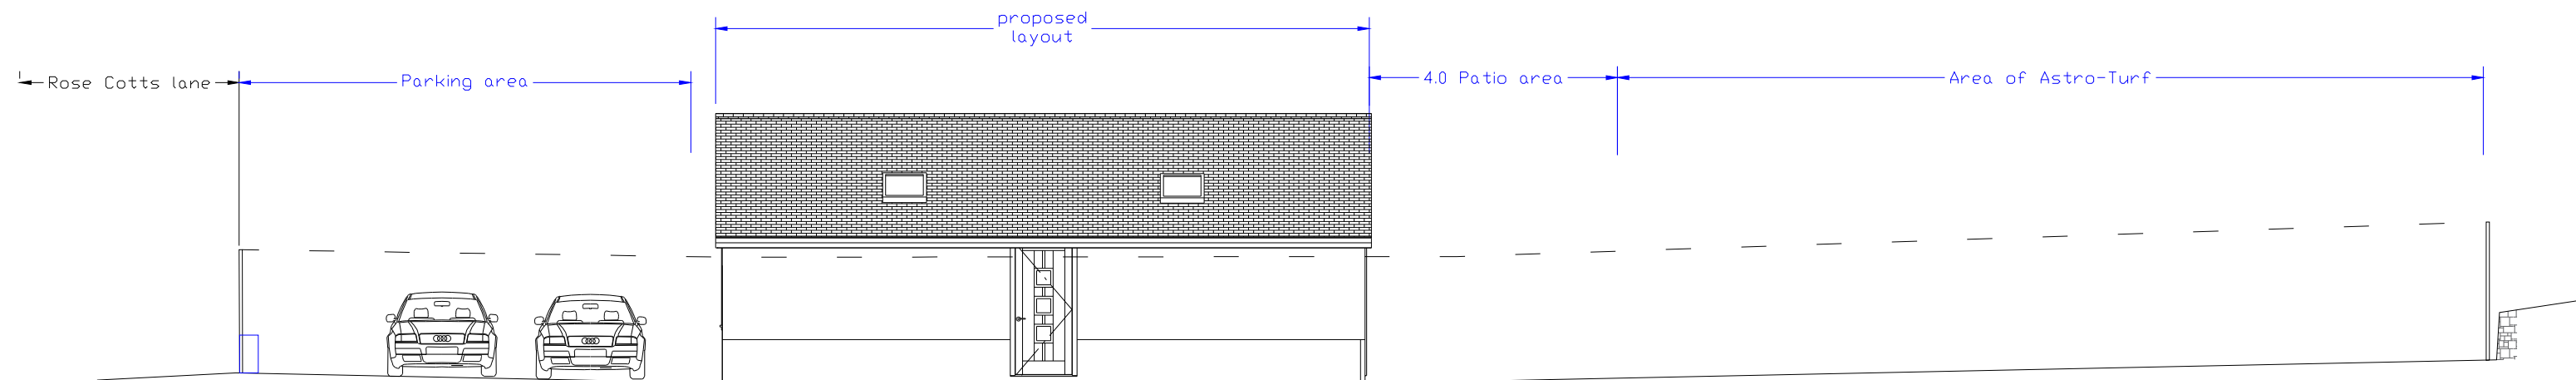


Existing Section A-A 1:100

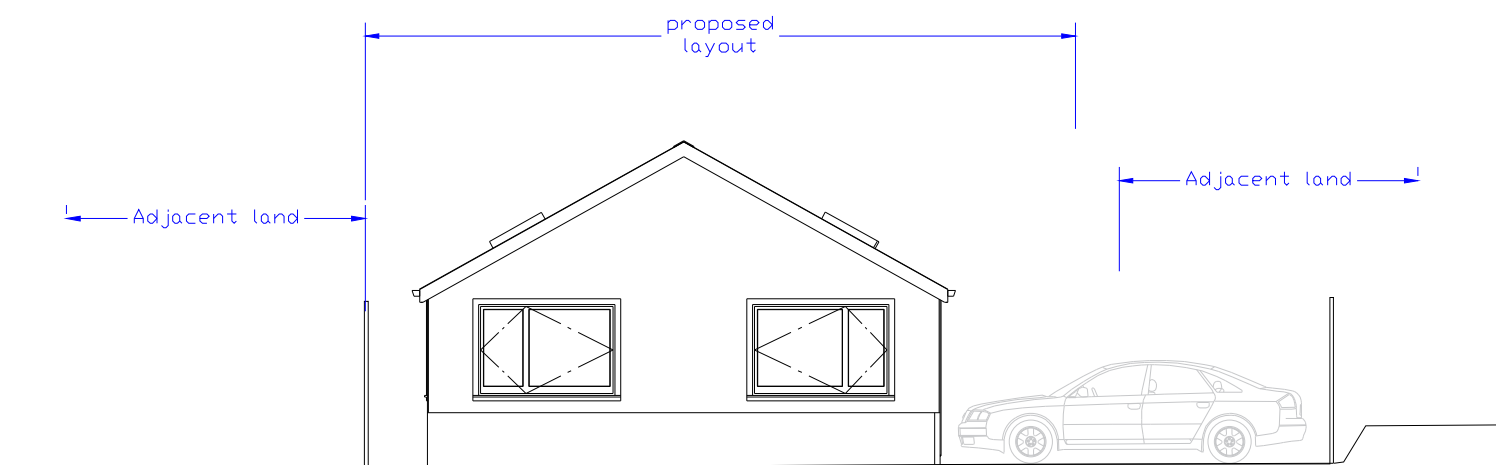

Existing Section B-B 1:100

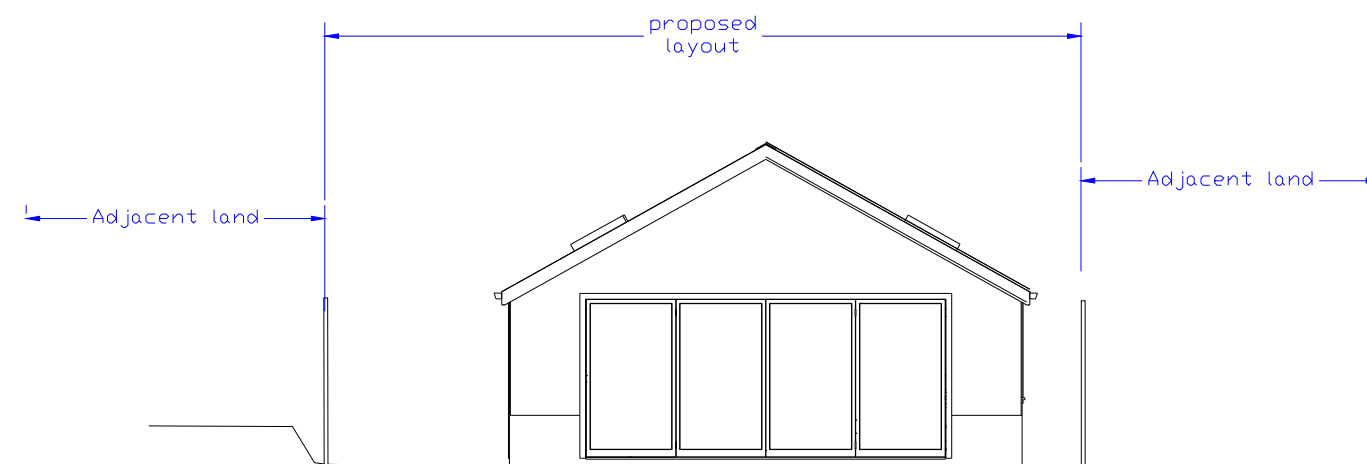

Existing Section C-C 1:100

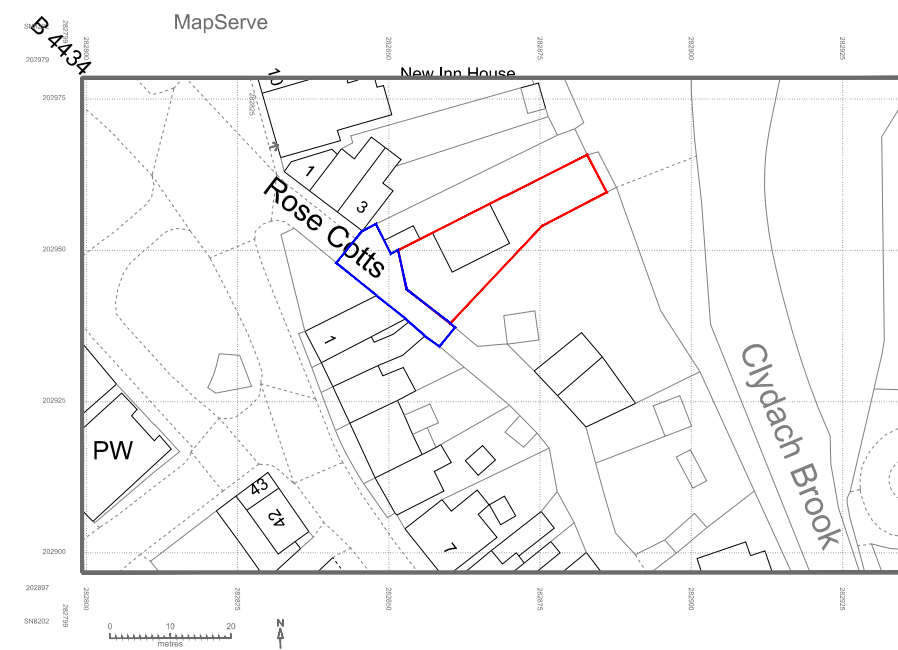

Location plan 1:1250

Proposed layout Key:

- Proposed Astro turf area
- Proposed Permeable Concrete Block paving
- Red line Boundary
- Highway Boundary
- Proposed Dropped kerb upstand 25mm
- Proposed Brick wall 600mm high
- existing close boarded fence

NO.	NOTES	BY	DATE
1	All dimensions in millimetres unless otherwise stated.		
2	Do not scale drawings. All dimensions to be checked on site by contractor.		
3	Drawings to be used for purposes of construction only.		
4	These are not Construction Drawings.		
5	The contractor is to not, alter, add or delete any dimensions on site during the course of works.		

SHEET TITLE:	Proposal Section P02
--------------	----------------------

PROJECT DESCRIPTION:	Rose Cot, Resolven SA11 4LF
----------------------	-----------------------------

DATE:	June 2022
-------	-----------

SCALE:	as shown
--------	----------

SHEET:	A-2
--------	-----