
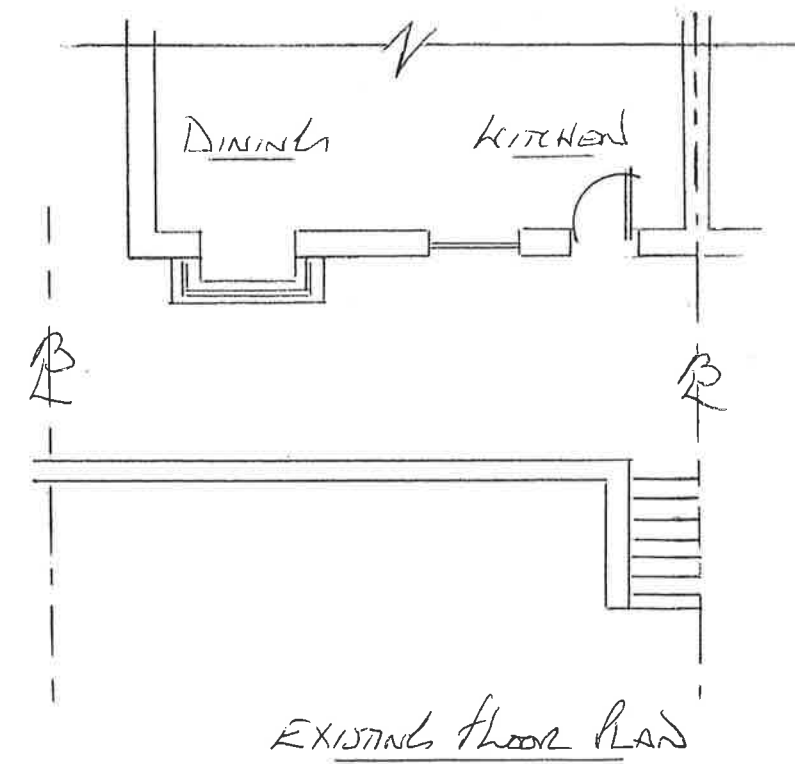


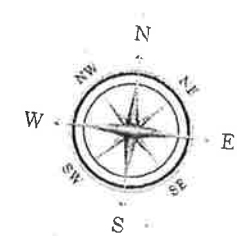

NOTES

EXTERNAL MATERIALS

WALLS: FACE BRICK
(MATCH EXISTING)

FRAMES: WHITE PVC

GLAZING: CLEAR TINTED

ROOF BARS: URBAN GREY

ROOF GLAZING: URBAN GREY PANELS AND PART ULTRA ELEMENT BLUE GLASS.


DUNRAVEN
 Windows - Doors - Conservatories
 St Davids House, Heol Mostyn, Village Farm Ind. Est
 Pyle, Bridgend. CF33 6BJ
 T: 01656 743 572 / 745 035 F: 01656 745 918

Client
MR P & MRS THOMAS

Job Title
PROPOSED CONSERVATORY
FOR: 145 CRYMMLYN PARK
SKEWEN
NEATH
SAID GEF

Drawing Title
ERECT A CONSERVATORY
TO THE REAR
ELEVATION,
PROVIDING ACCESS
STEPS TO LOWER
GARDEN AREA

0 1m 2m 3m 4m 5m
Scale 1:100

Date 05-11-2022 Drawn by D THOMAS

1 of 2

Drg No. 133265	Rev.
----------------	------