



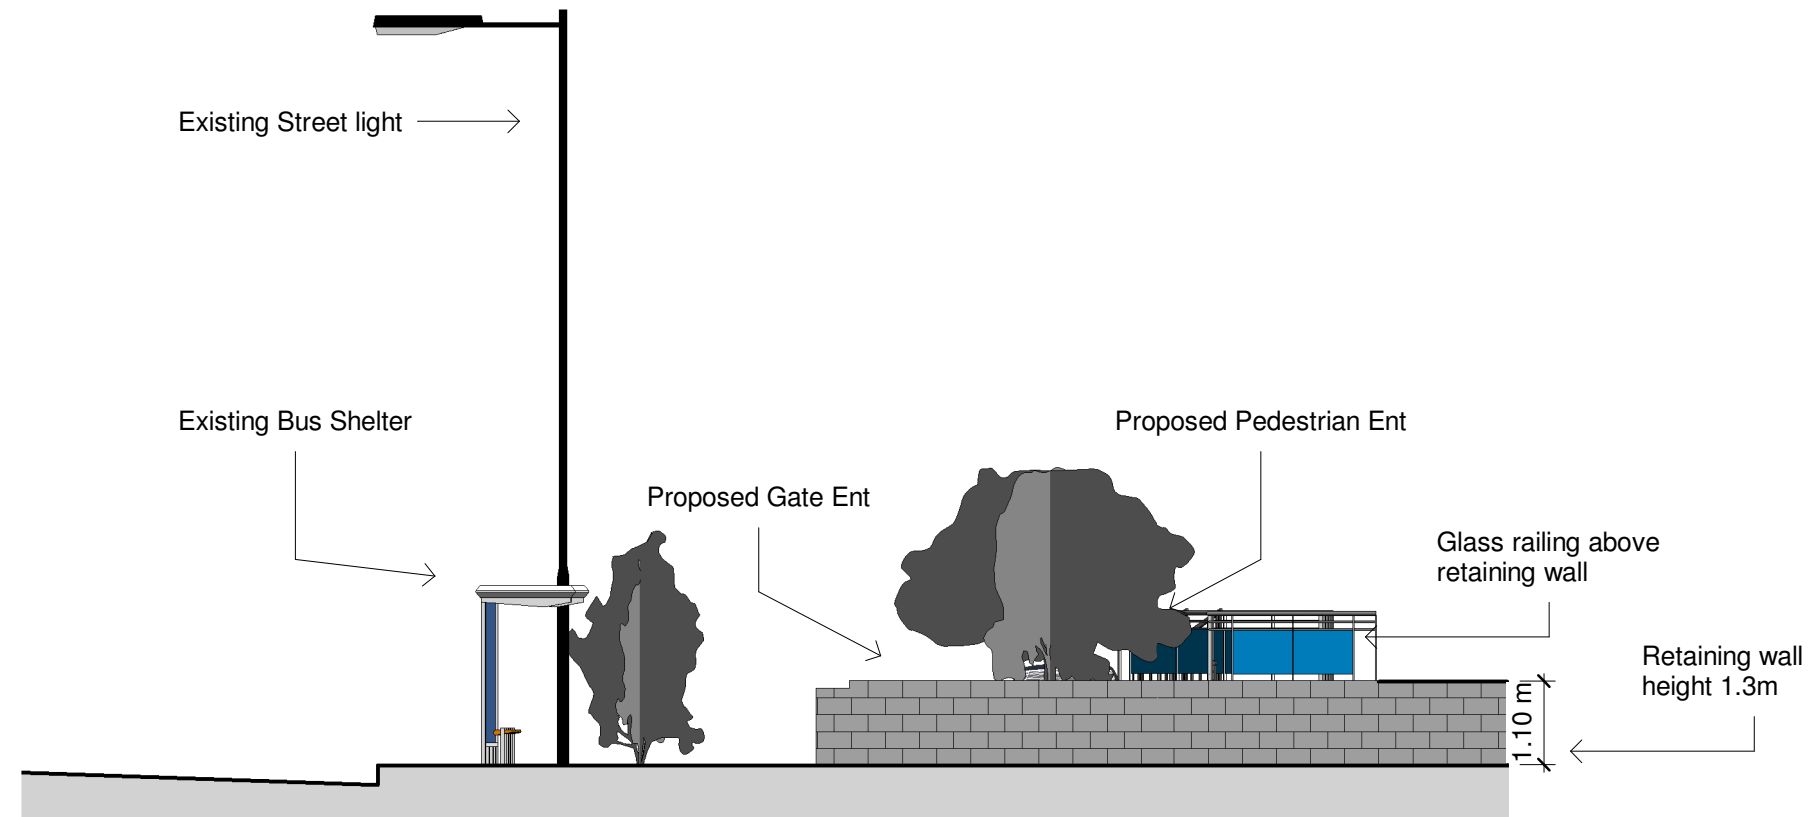

Right Elevation

1 : 100

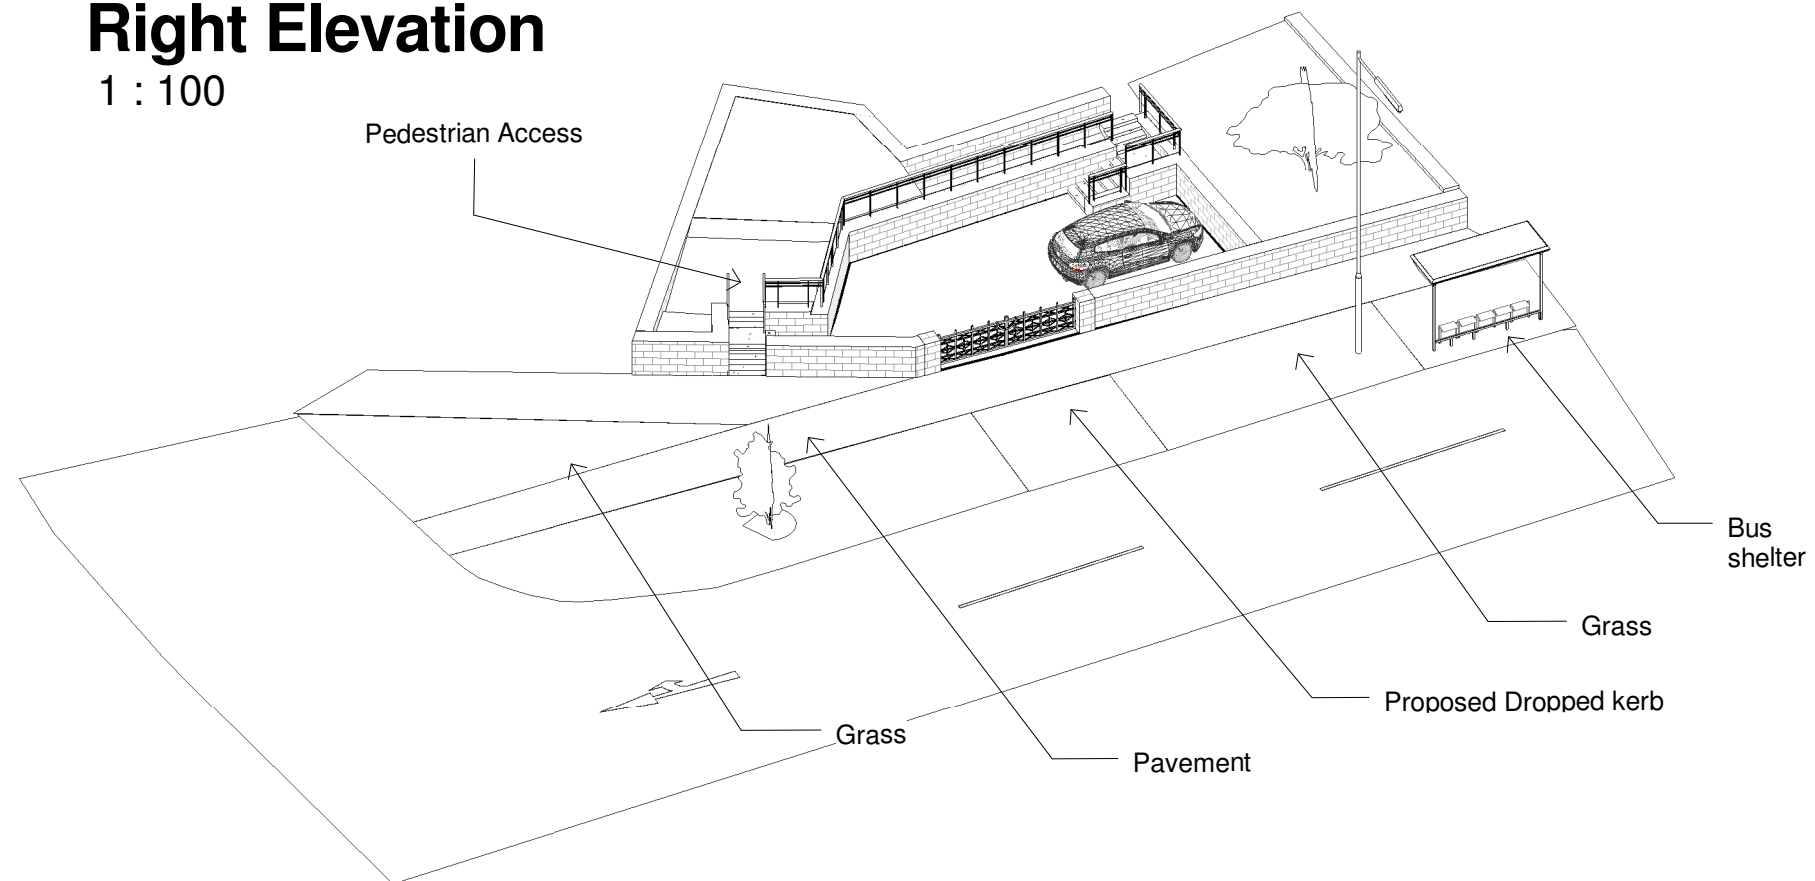

	No.	Description	Date	 www.ccs-solutions.co.uk				PROJECT		CLIENT		
								7 Tyla Moes		Ms Lauren Evans		
								SHEET		Date	Project number	Scale (@ A3)
								Proposed Elevations 2		22/10/2022	22102022	1 : 100
										Drawn by	DRWAING NUMBER	
										CCS	A302	
										Checked by		REV
				CODE	STATUS	SUITABILITY DESCRIPTION	PURPOSE OF ISSUE			Client		