



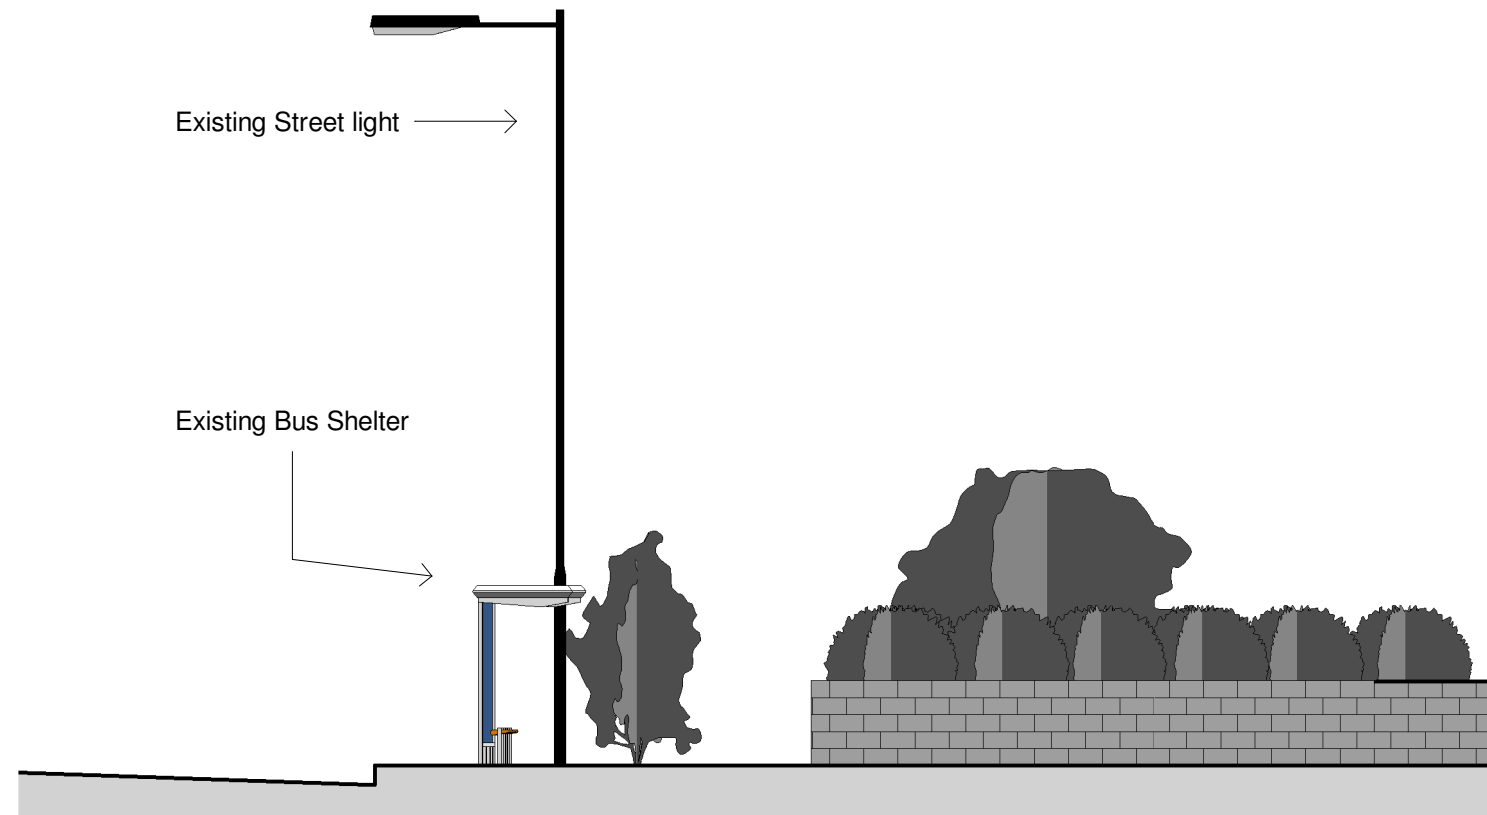

Right Elevation

1 : 100

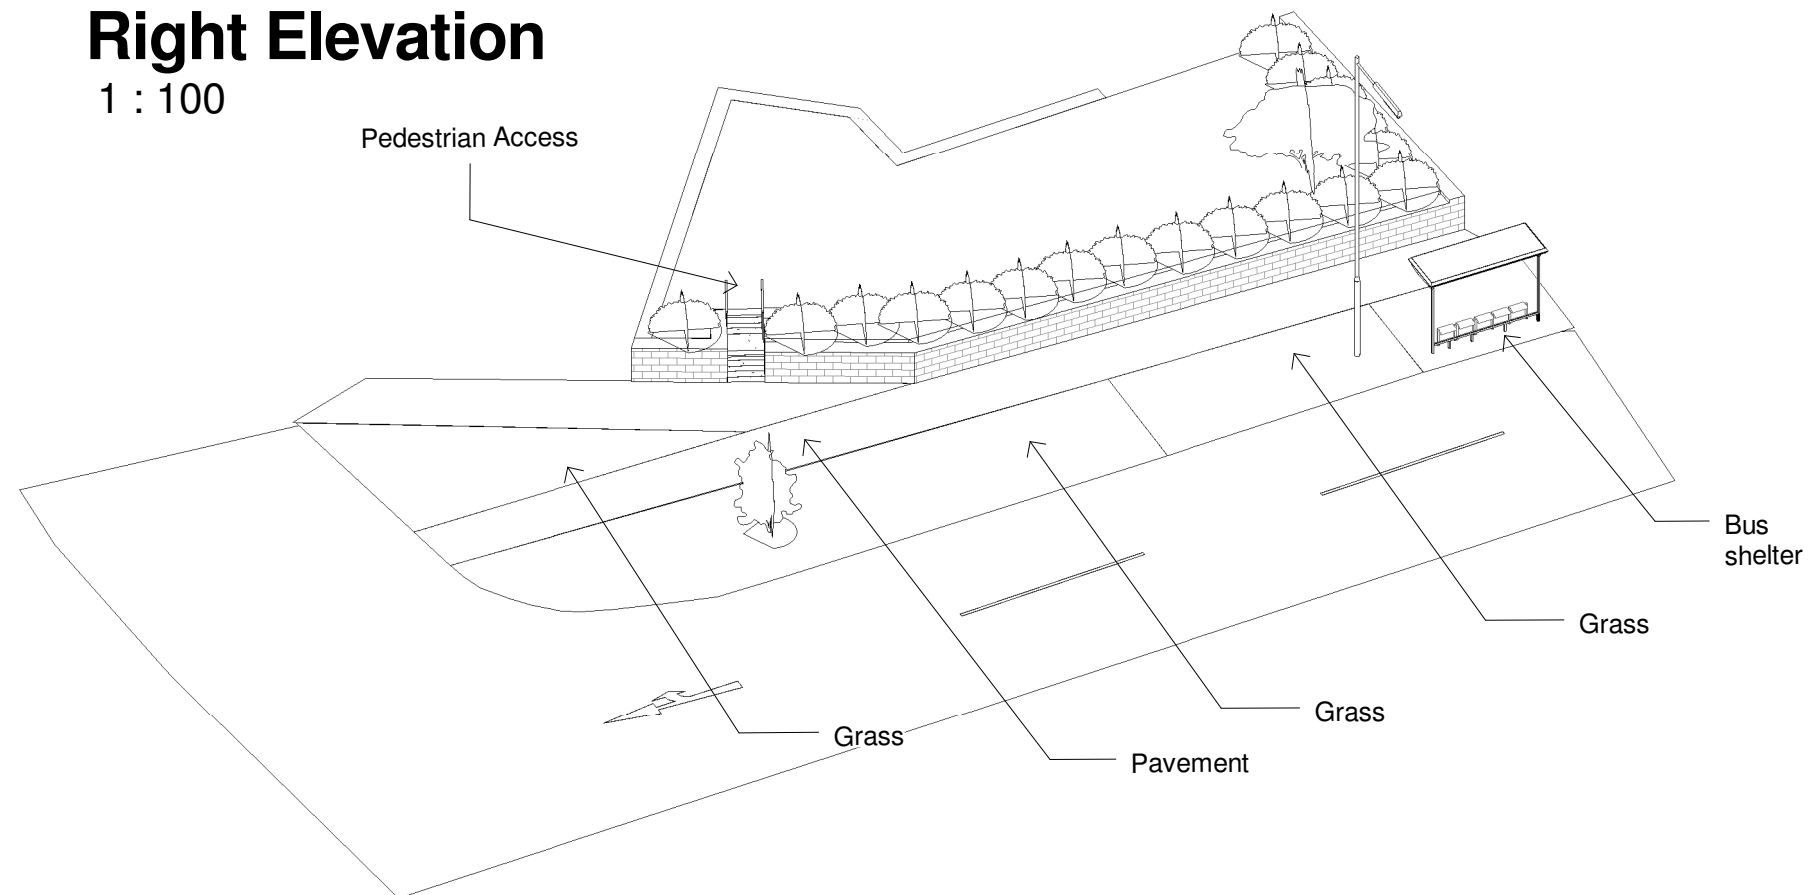

	No.	Description	Date	 www.ccs-solutions.co.uk				PROJECT		CLIENT		
								7 Tyla Moes		Ms Lauren Evans		
									Date	Project number	Scale (@ A3)	
									22/10/2022	22102022	1 : 100	
									Drawn by	DRWAING NUMBER		REV
									CCS	A302		
									Checked by			
									Client			