





EXISTING FRONT
ELEVATION



PROPOSED FRONT
ELEVATION

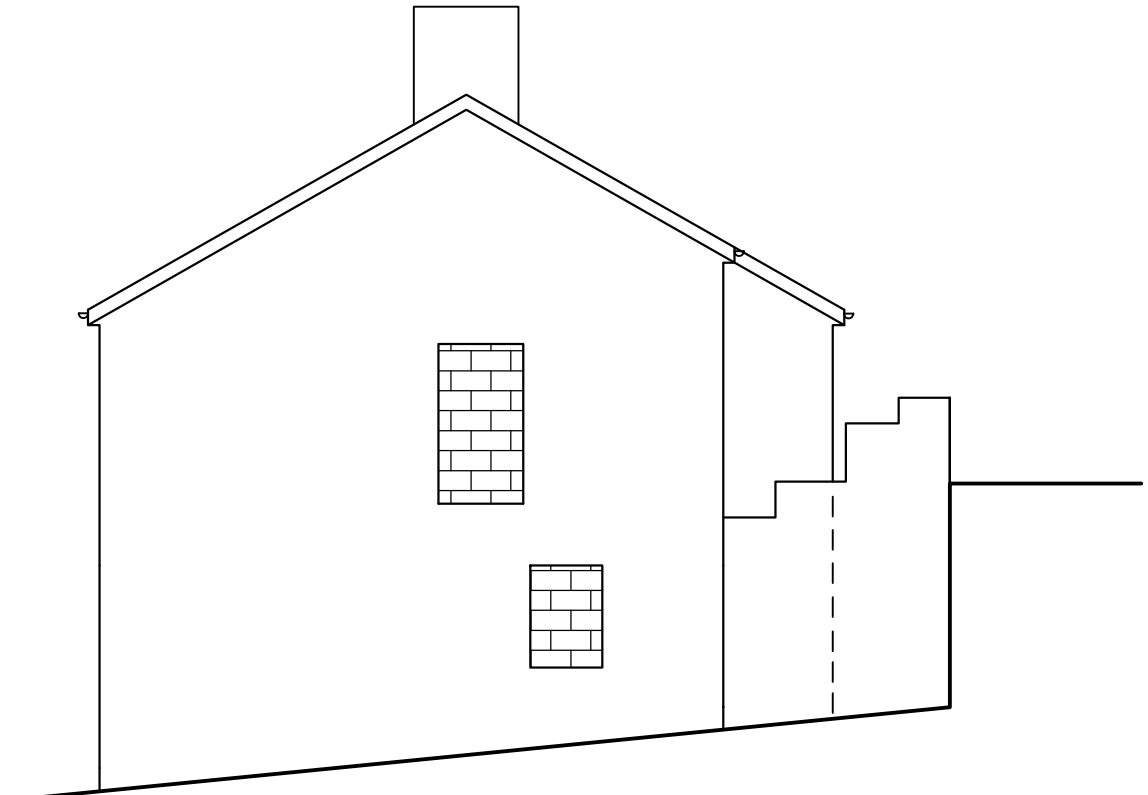


EXISTING SIDE
ELEVATION

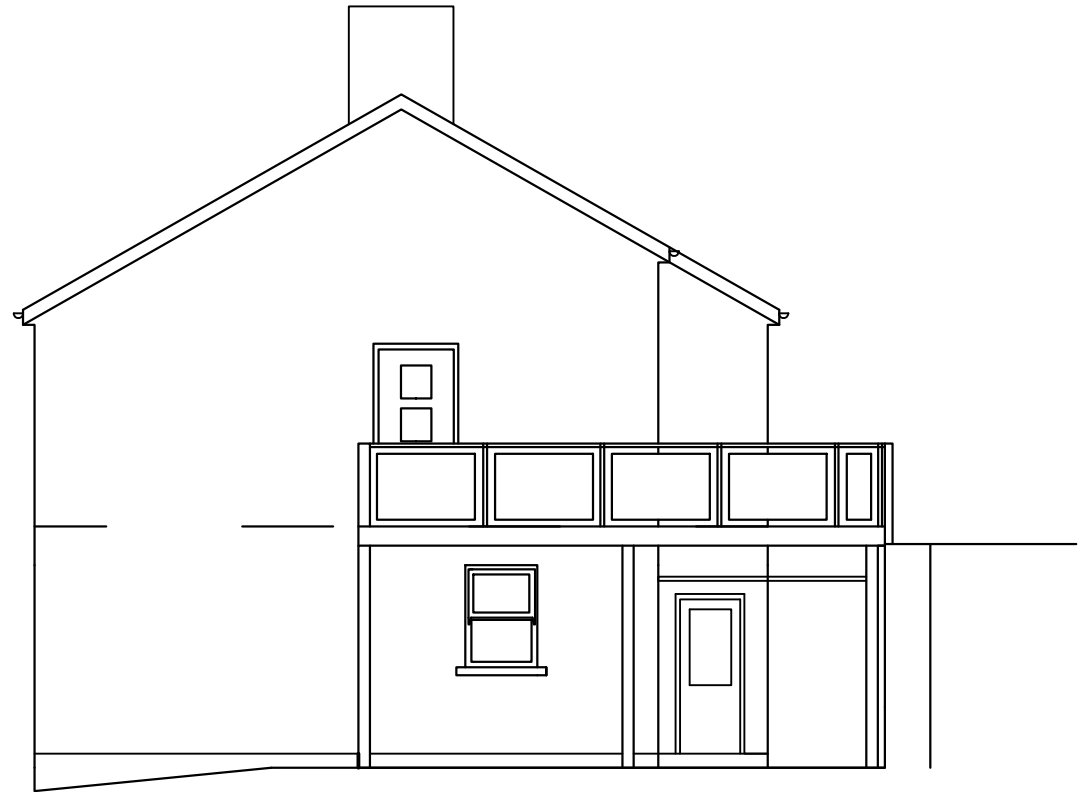


PROPOSED SIDE
ELEVATION




EXISTING REAR
ELEVATION

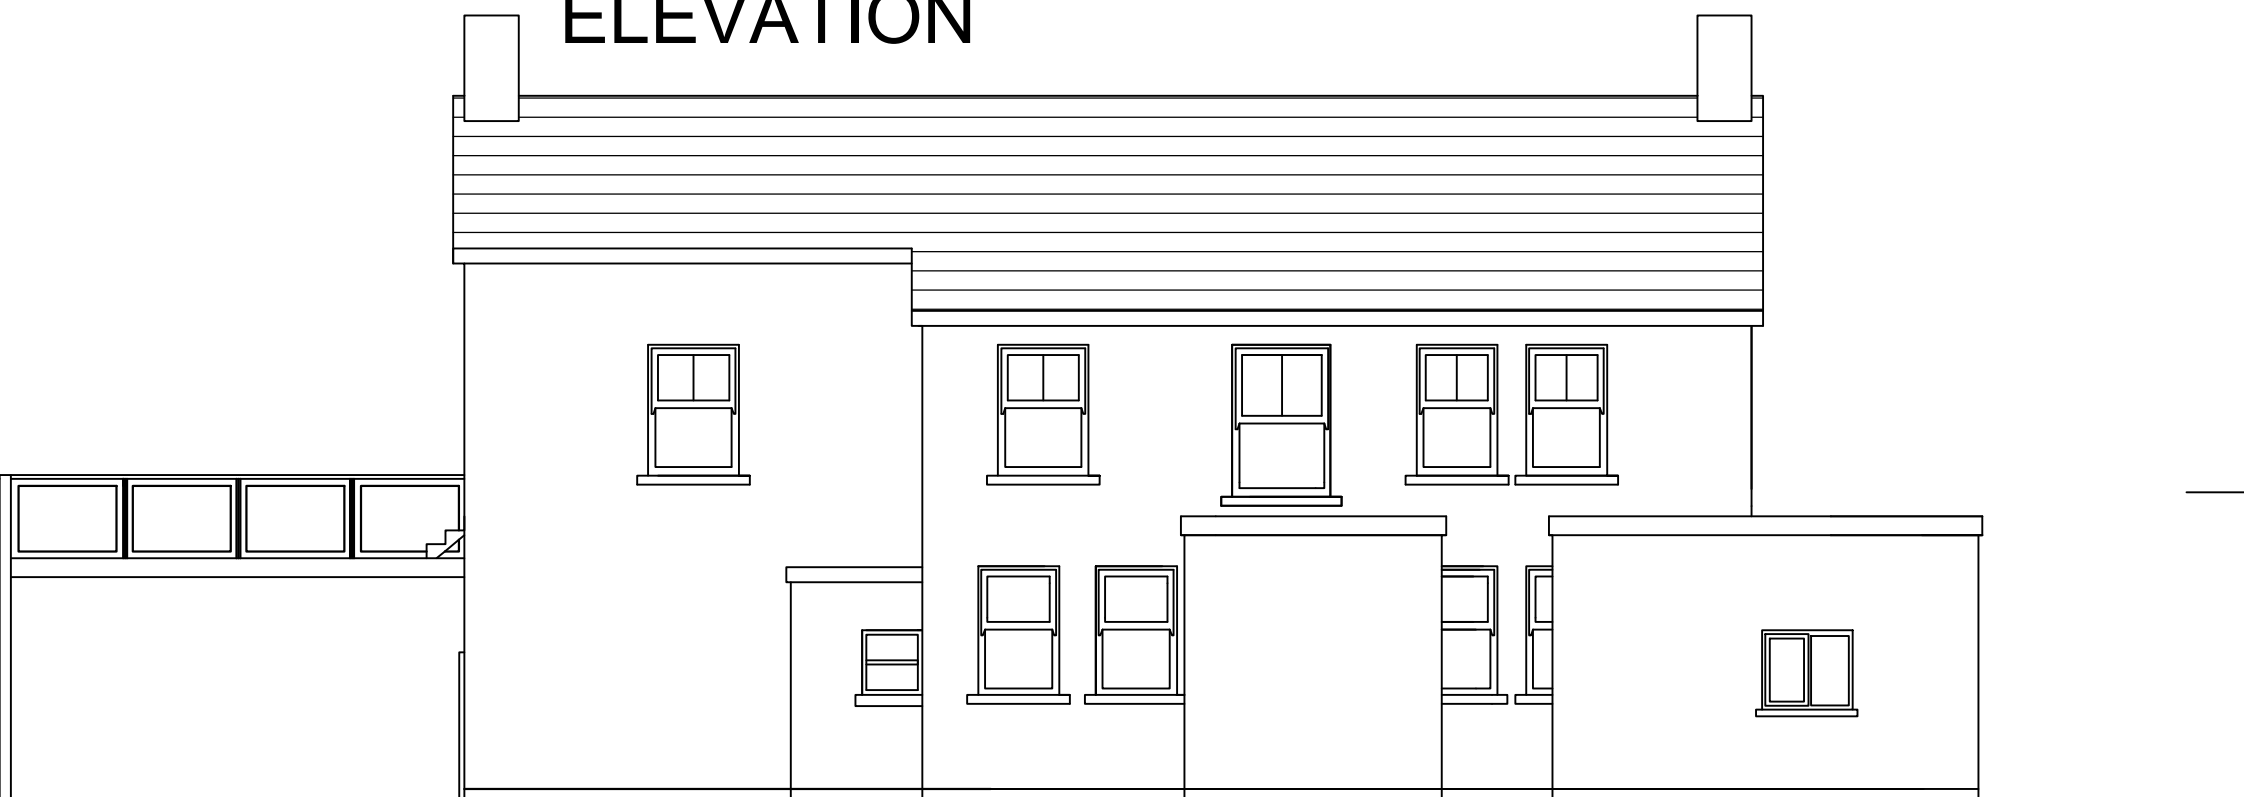

PROPOSED REAR
ELEVATION

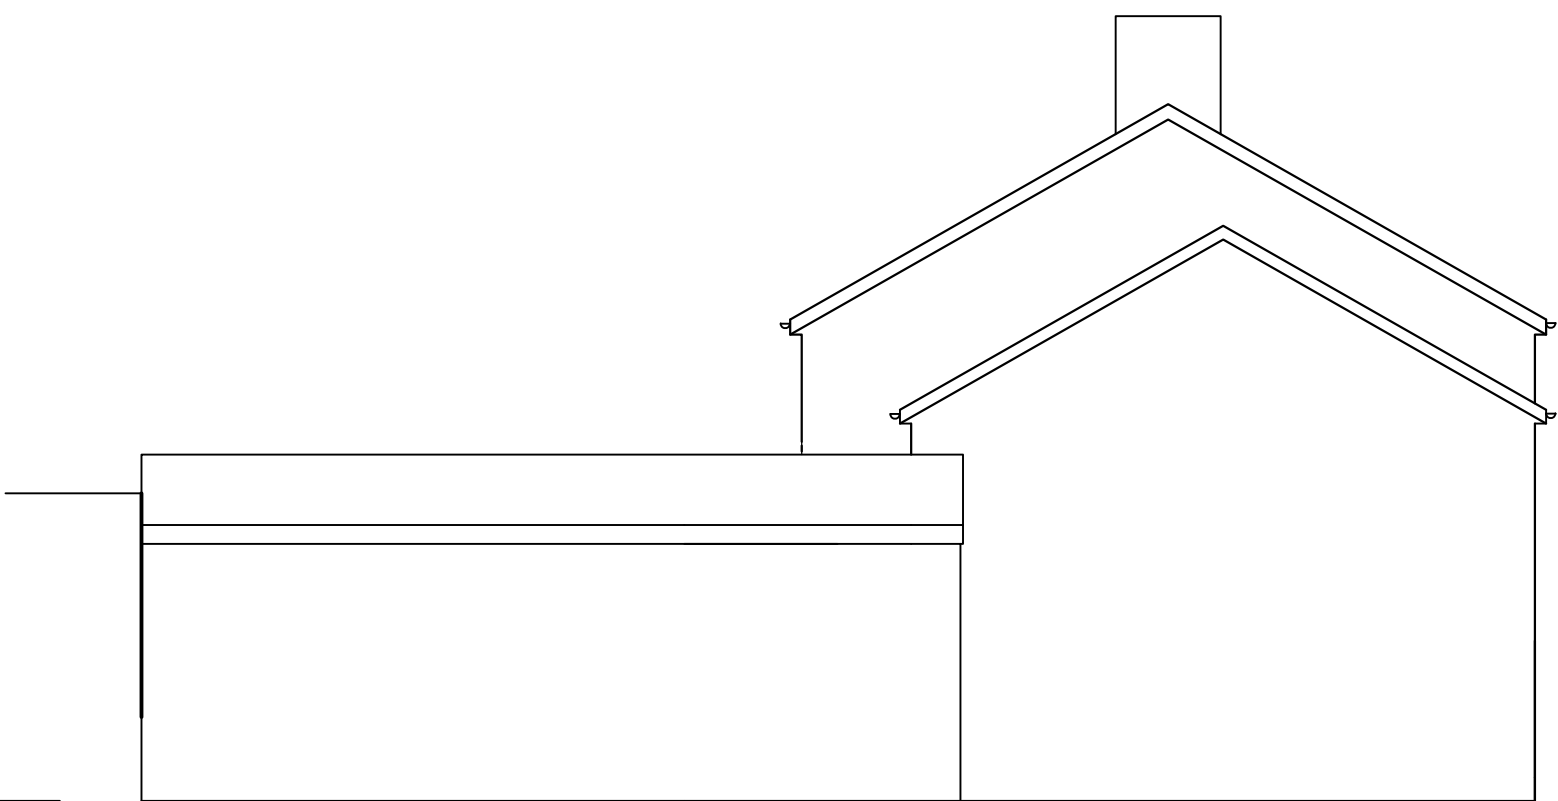

EXISTING END
ELEVATION

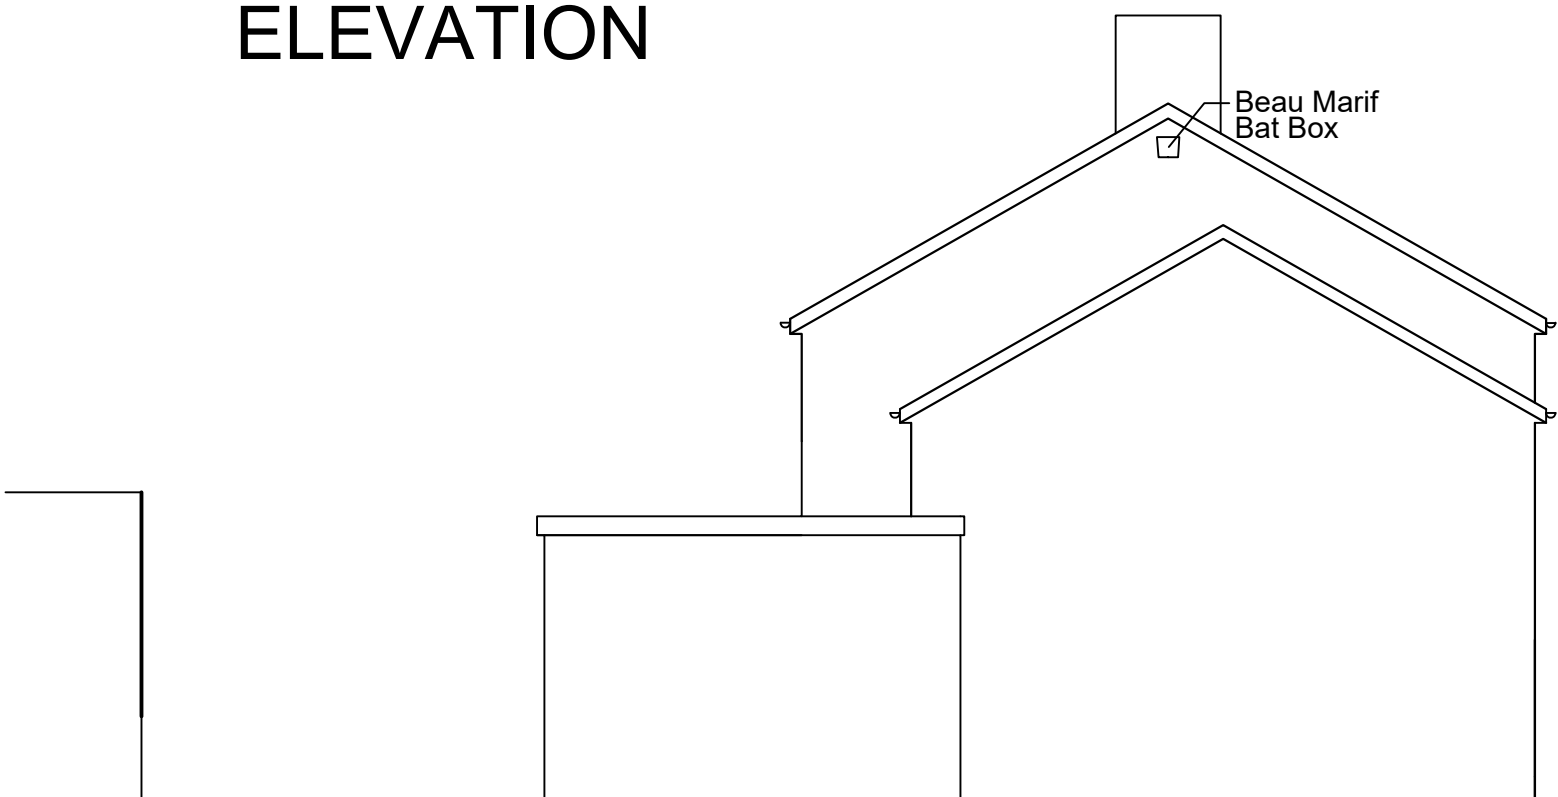

PROPOSED END
ELEVATION SOUTH

General Notes

No.	Revision/Issue	Date

Firm Name and Address

Project Name and Address

EXISTING & PROPOSED
ELEVATIONS
OLD BRITISH LION
PWLL Y GLAW

Project

HAN

Date

01-09-22

Scale

1:100

Sheet

B-05