

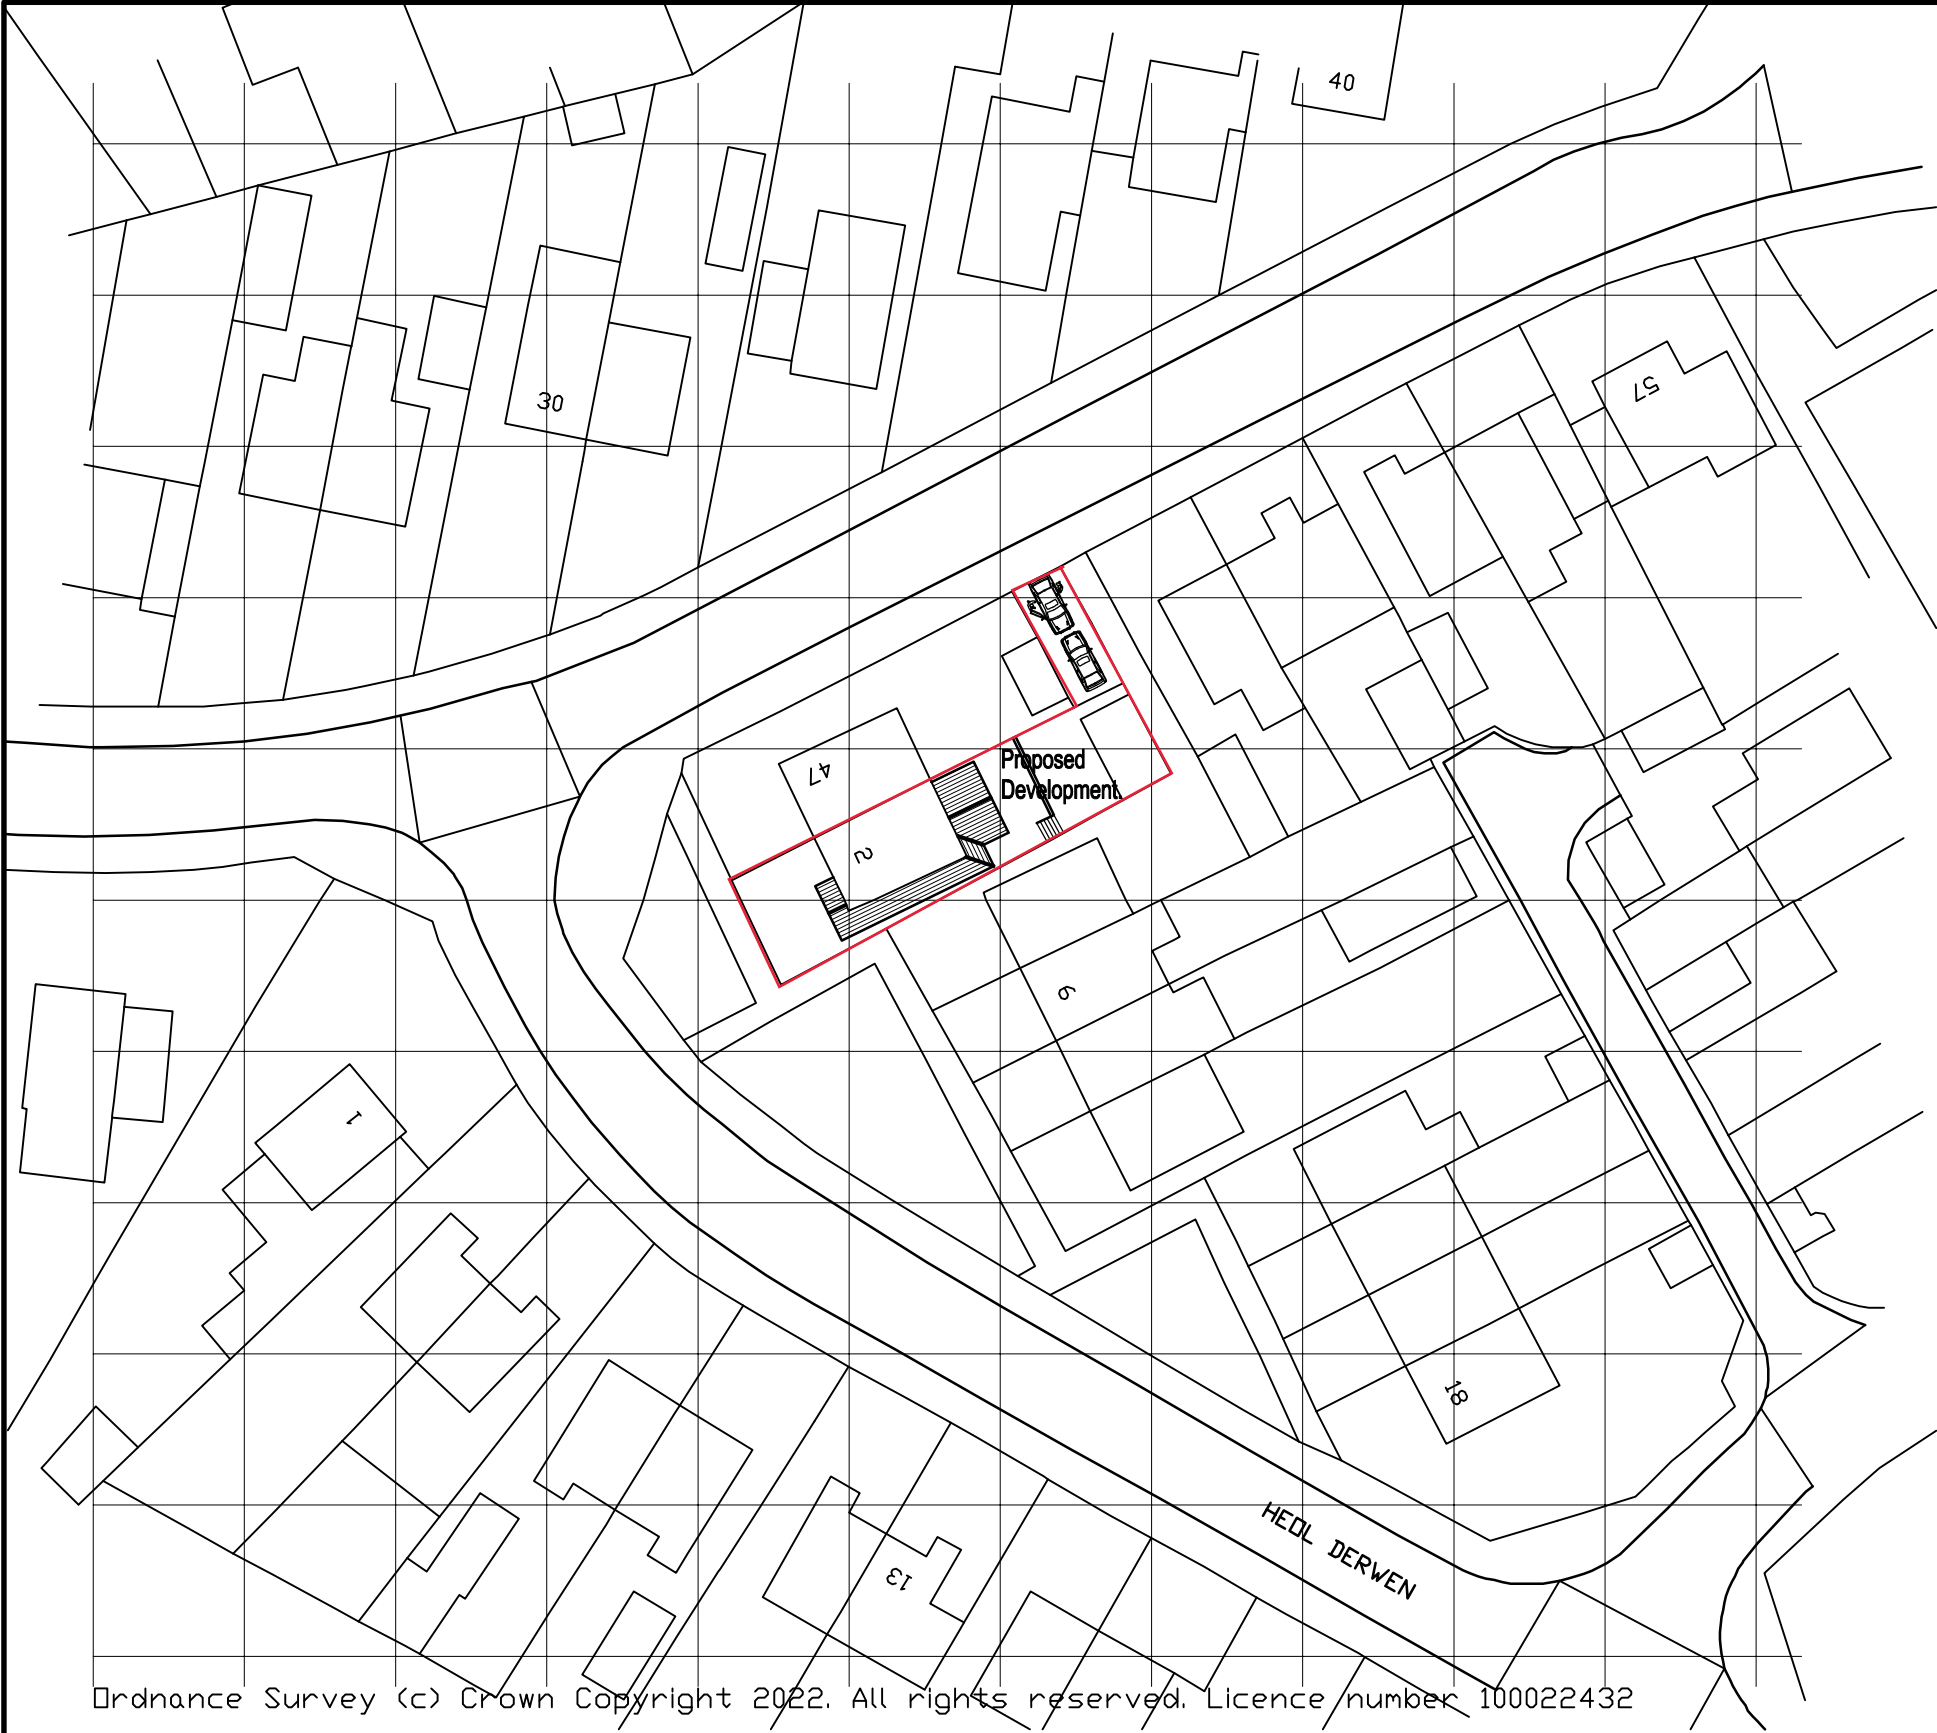


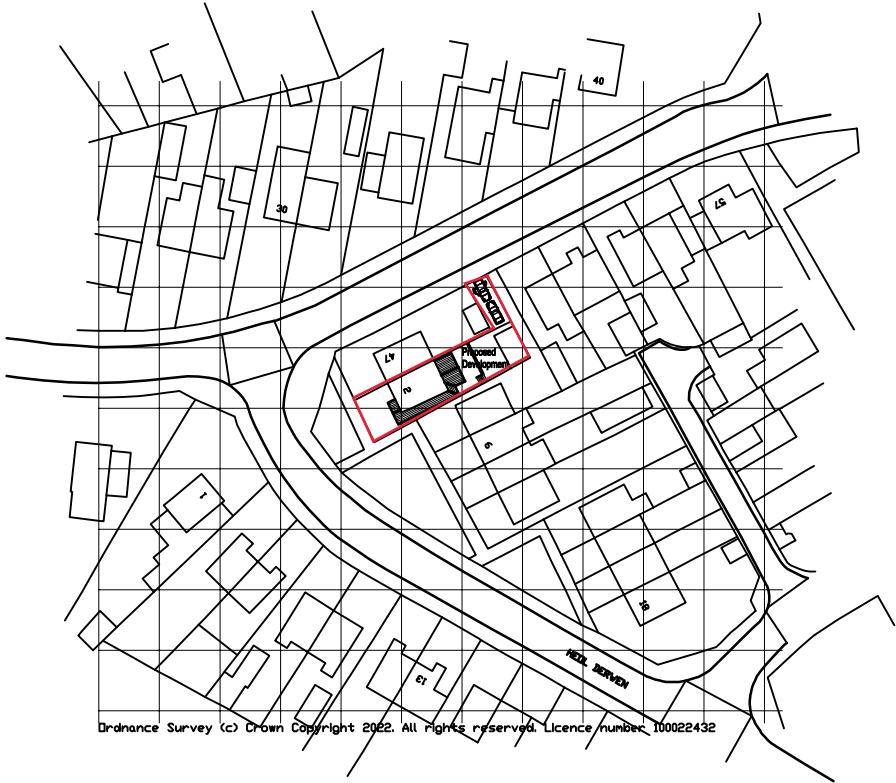

NORTH

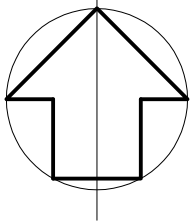

revisions:
A – EXTENSION WIDTH OF THE KITCHEN REDUCED TO 5165mm TO AVOID GUTTER OVERHANGS.

CLIENT
MR & MRS THOMAS PARRY

job title
PROPOSED SINGLE STOREY WRAP AROUND EXTENSION @ 2, HEOL DERWEN. CILMA. NEATH SA11 3YS.

drawing title
LOCATION/BLOCK PLAN.

job No:	drawing No:	scales:
22.81	01 (A)	1:1250 @A3 1:500 @A3