


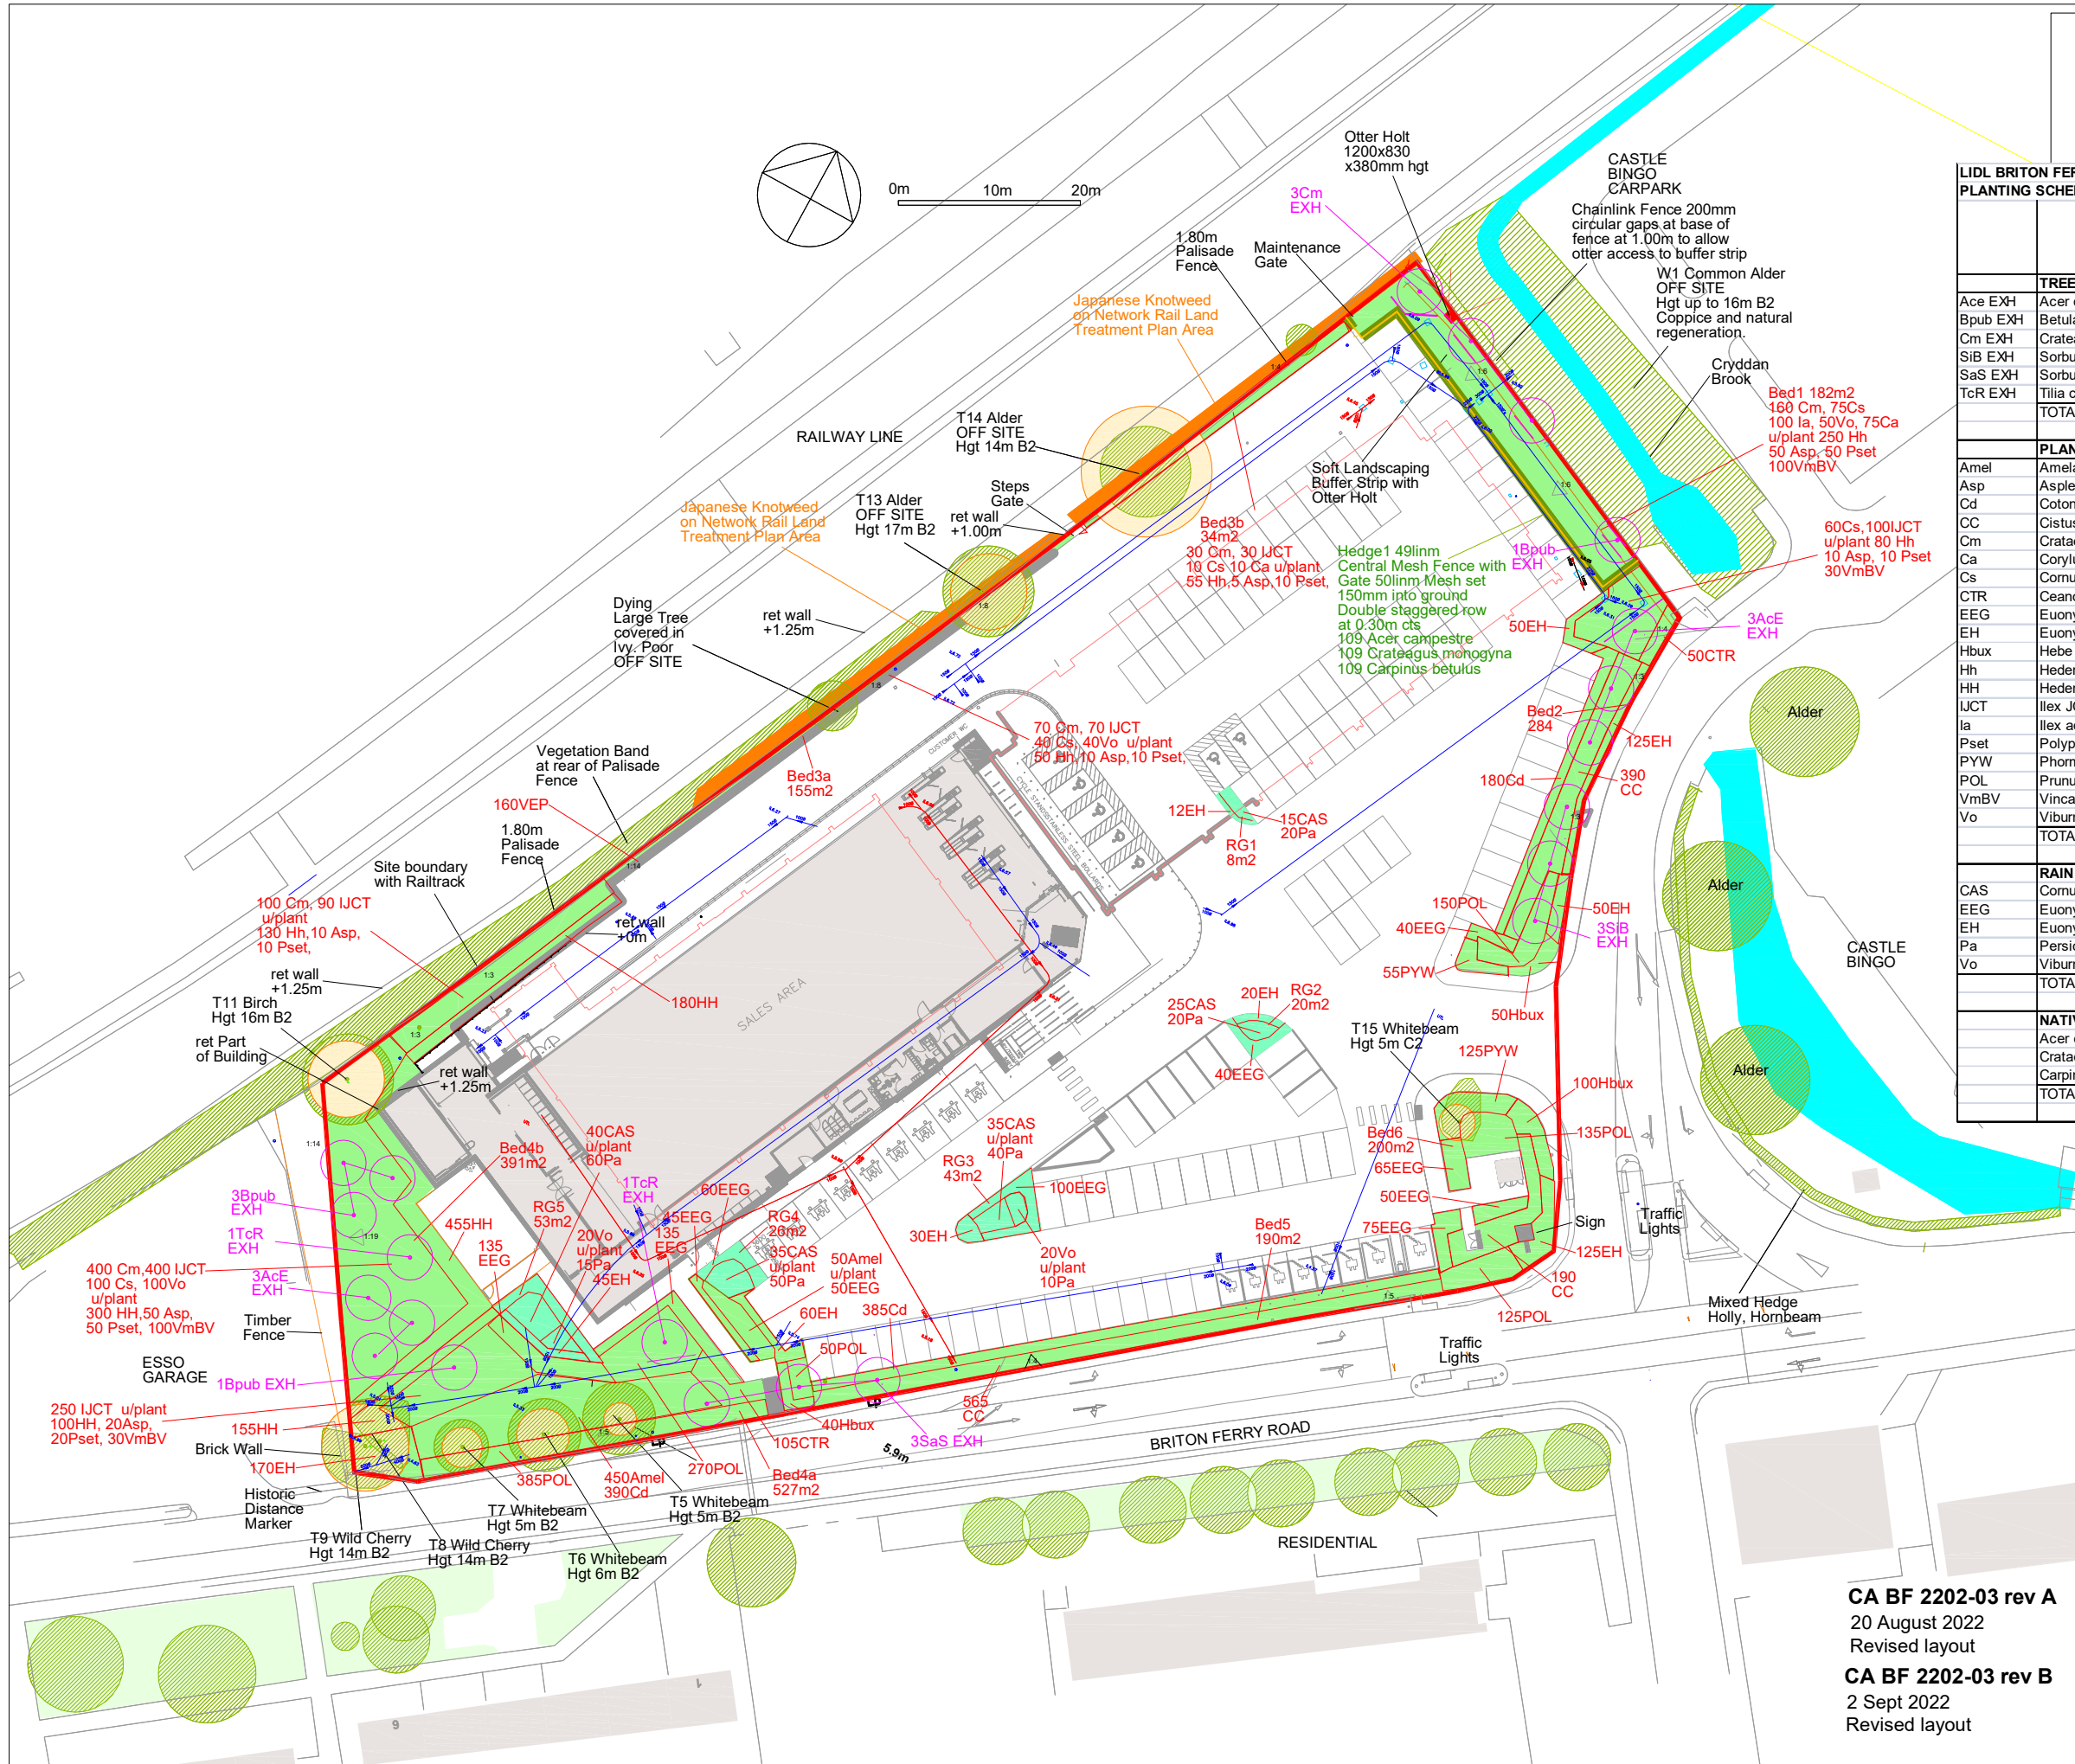

LIDL BRITON FERRY ROAD : NEATH				
PLANTING SCHEDULE :				
		Native	Pollinators	Rev 2 Sept 2022
TREE PLANTING				
Ace EXH	Acer campestre Elsrijk	N	P	14-16cm girth Extra Hvy Std 8 No
Bpub EXH	Betula pubescens	N		14-16cm girth Extra Hvy Std 3 No
Cm EXH	Crataegus monogyna	N	P	14-16cm girth Extra Hvy Std 3 No
SiB EXH	Sorbus intermedia Brouwers	N		14-16cm girth Extra Hvy Std 3 No
SaS EXH	Sorbus aucuparia Streetwise	N	P	14-16cm girth Extra Hvy Std 3 No
TcR EXH	Tilia cordata Rancho	N		14-16cm girth Extra Hvy Std 2 No
TOTAL				20 No
PLANTING BEDS 1-6				
Amel	Amelanchier canadensis			45-60cm 3Lpot 550 No
Asp	Asplenium scolopendrium	N		2Lpot 105 No
Cd	Cotoneaster dammeri			20-30cm 2Lpot 955 No
CC	Cistus corbariensis			45-60cm 3Lpot 1545 No
Cm	Crataegus monogyna	N	P	60-90cm 1 + 1 Open Ground 260 No
Ca	Corylus avellana	N		60-90cm 1 + 1 Open Ground 95 No
Cs	Cornus sanguinea	N	P	60-90cm 1 + 1 Open Ground 295 No
CTR	Ceanothus thyrsiflorus Repens			45-60cm 3Lpot 155 No
EEG	Euonymus Emerald Gaiety			20-30cm 2Lpot 458 No
EH	Euonymus Harlequin			20-30cm 2Lpot 580 No
Hbux	Hebe buxifolia		P	20-30cm 2Lpot 140 No
Hh	Hedera helix	N	P	60-90cm 2Lpot 565 No
HH	Hedera Hibernica	N	P	60-90cm 2Lpot 1190 No
IJCT	Ilex JC Van Tol	N	P	30-45cm 3Lpot 940 No
la	Ilex aquifolium	N	P	30-45cm 3Lpot 100 No
Pset	Polypodium setiferum	N		2Lpot 160 No
PYW	Phormium Yellow Wave			45-60cm 3Lpot 180 No
POL	Prunus Otto Luyken		P	45-60cm 2Lpot 1115 No
VmBV	Vinca minor Bowles Variety			20-30cm 2Lpot 200 No
Vo	Viburnum opulus	N	P	60-90cm 1 + 1 Open Ground 260 No
TOTAL				9848 No
RAIN GARDEN 1-5				
CAS	Cornus alba Sibirica		P	40-60cm 3Lpot 150 No
EEG	Euonymus Emerald Gaiety			20-30cm 2Lpot 290 No
EH	Euonymus Harlequin			20-30cm 2Lpot 102 No
Pa	Persicaria affinis Red Darjeeling			20-30cm 2Lpot 215 No
Vo	Viburnum opulus	N	P	45-60cm 2Lpot 40 No
TOTAL				797 No
NATIVE HEDGEROW				
	Acer campestre	N		60-90cm 1 + 1 Open Ground 109 No
	Crataegus monogyna	N	P	60-90cm 1 + 1 Open Ground 109 No
	Carpinus betulus	N		60-90cm 1 + 1 Open Ground 109 No
TOTAL				327 No

Corscadden Associates
77 Fairleigh Road
Cardiff. CF11 9JW
Mob 07966 423074
email ca@corscaddenassociates.com

Project
BRITON FERRY

Drawing Title
LANDSCAPE PROPOSALS

Scale
1:500 at A2

Date
29 Dec 2022

Drawing No
173 CA BF 2202-03 rev B

CA BF 2202-03 rev A
20 August 2022
Revised layout
CA BF 2202-03 rev B
2 Sept 2022
Revised layout