
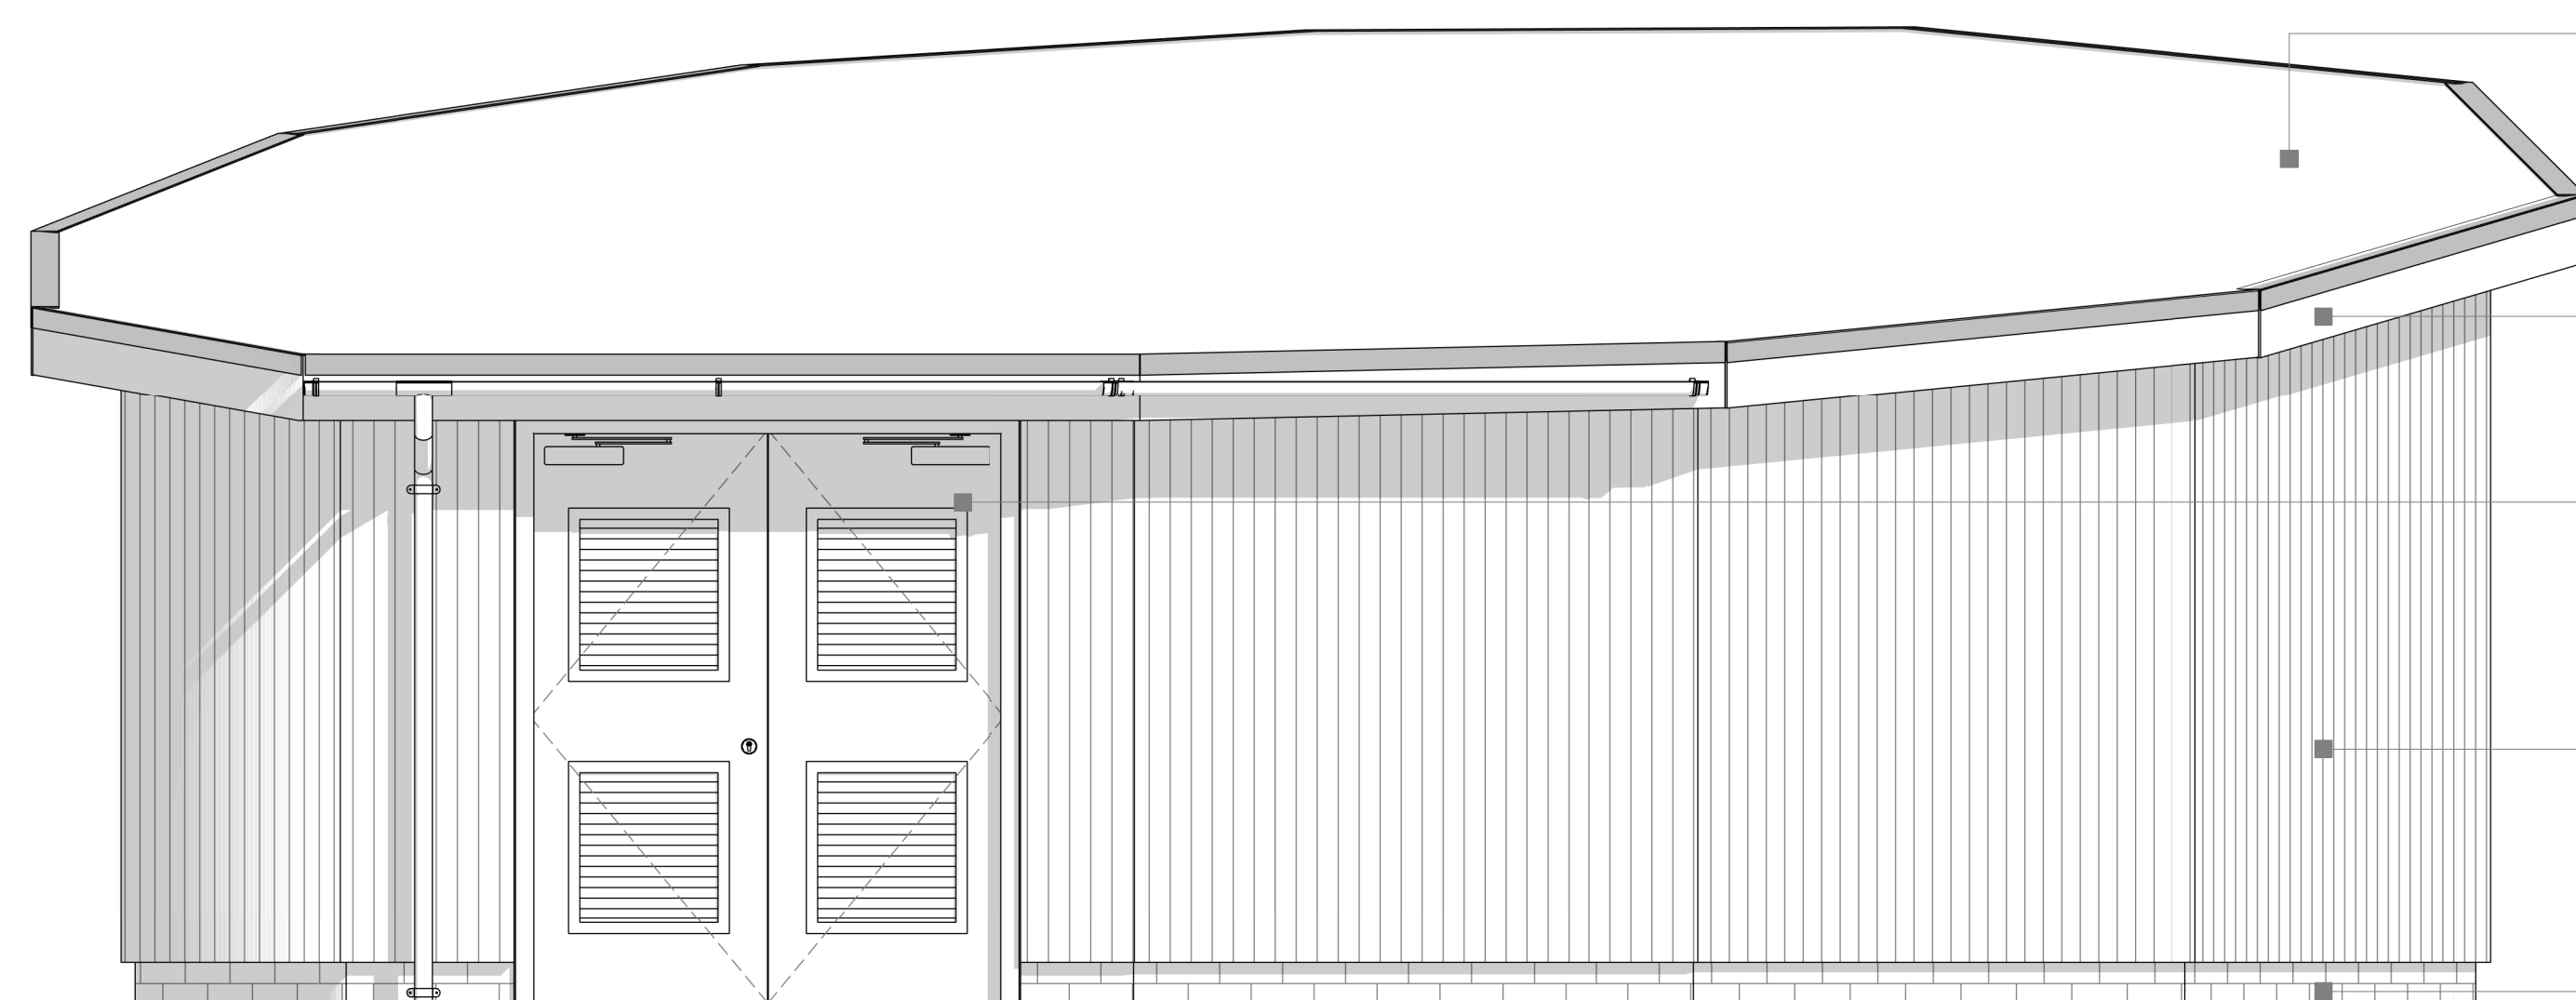
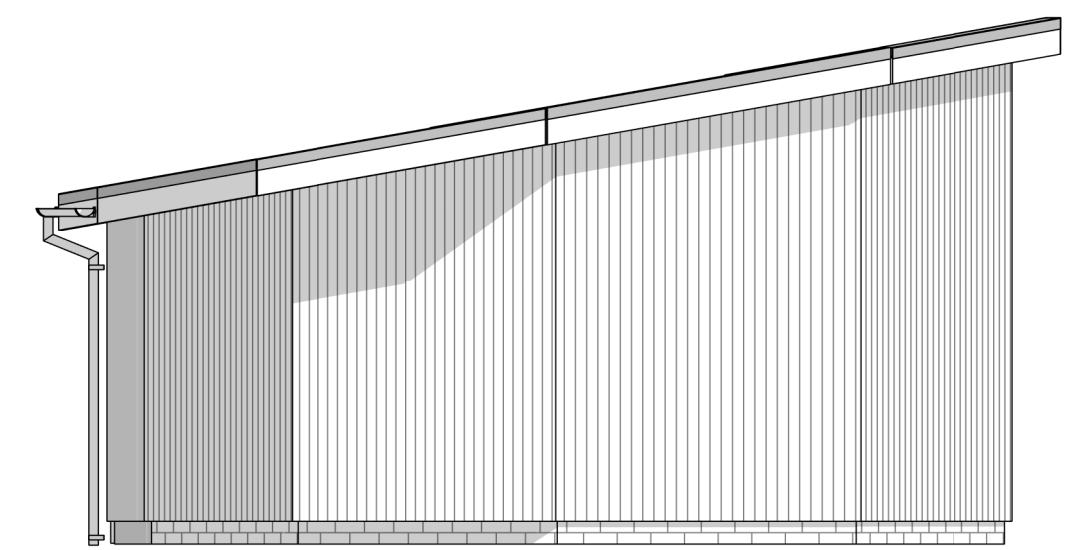
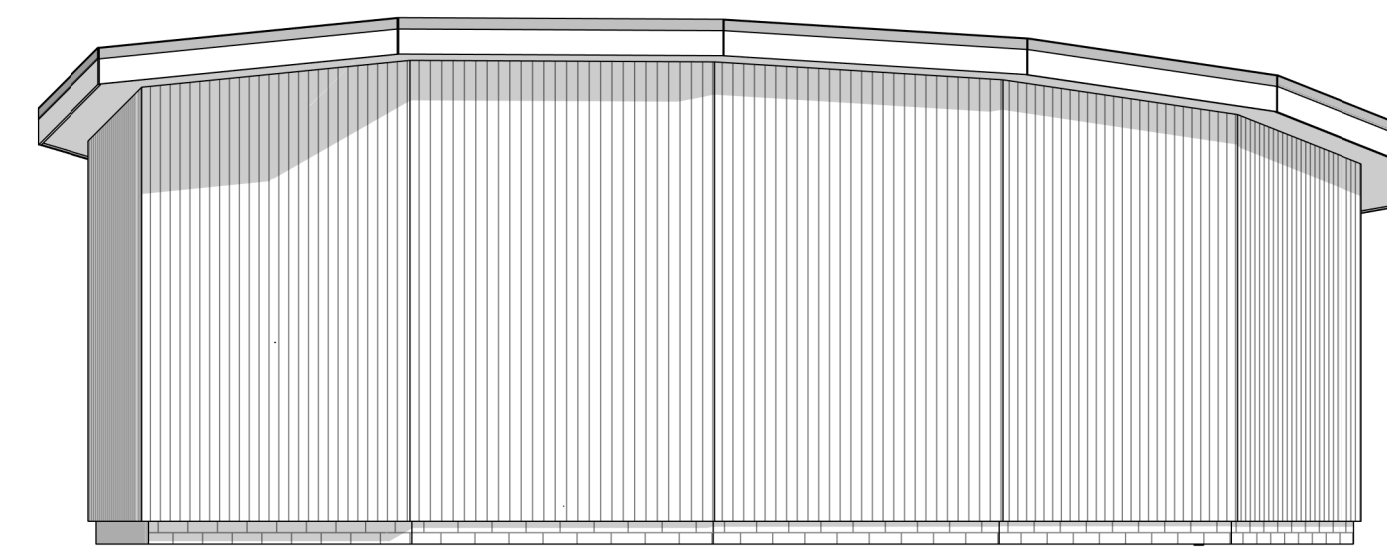
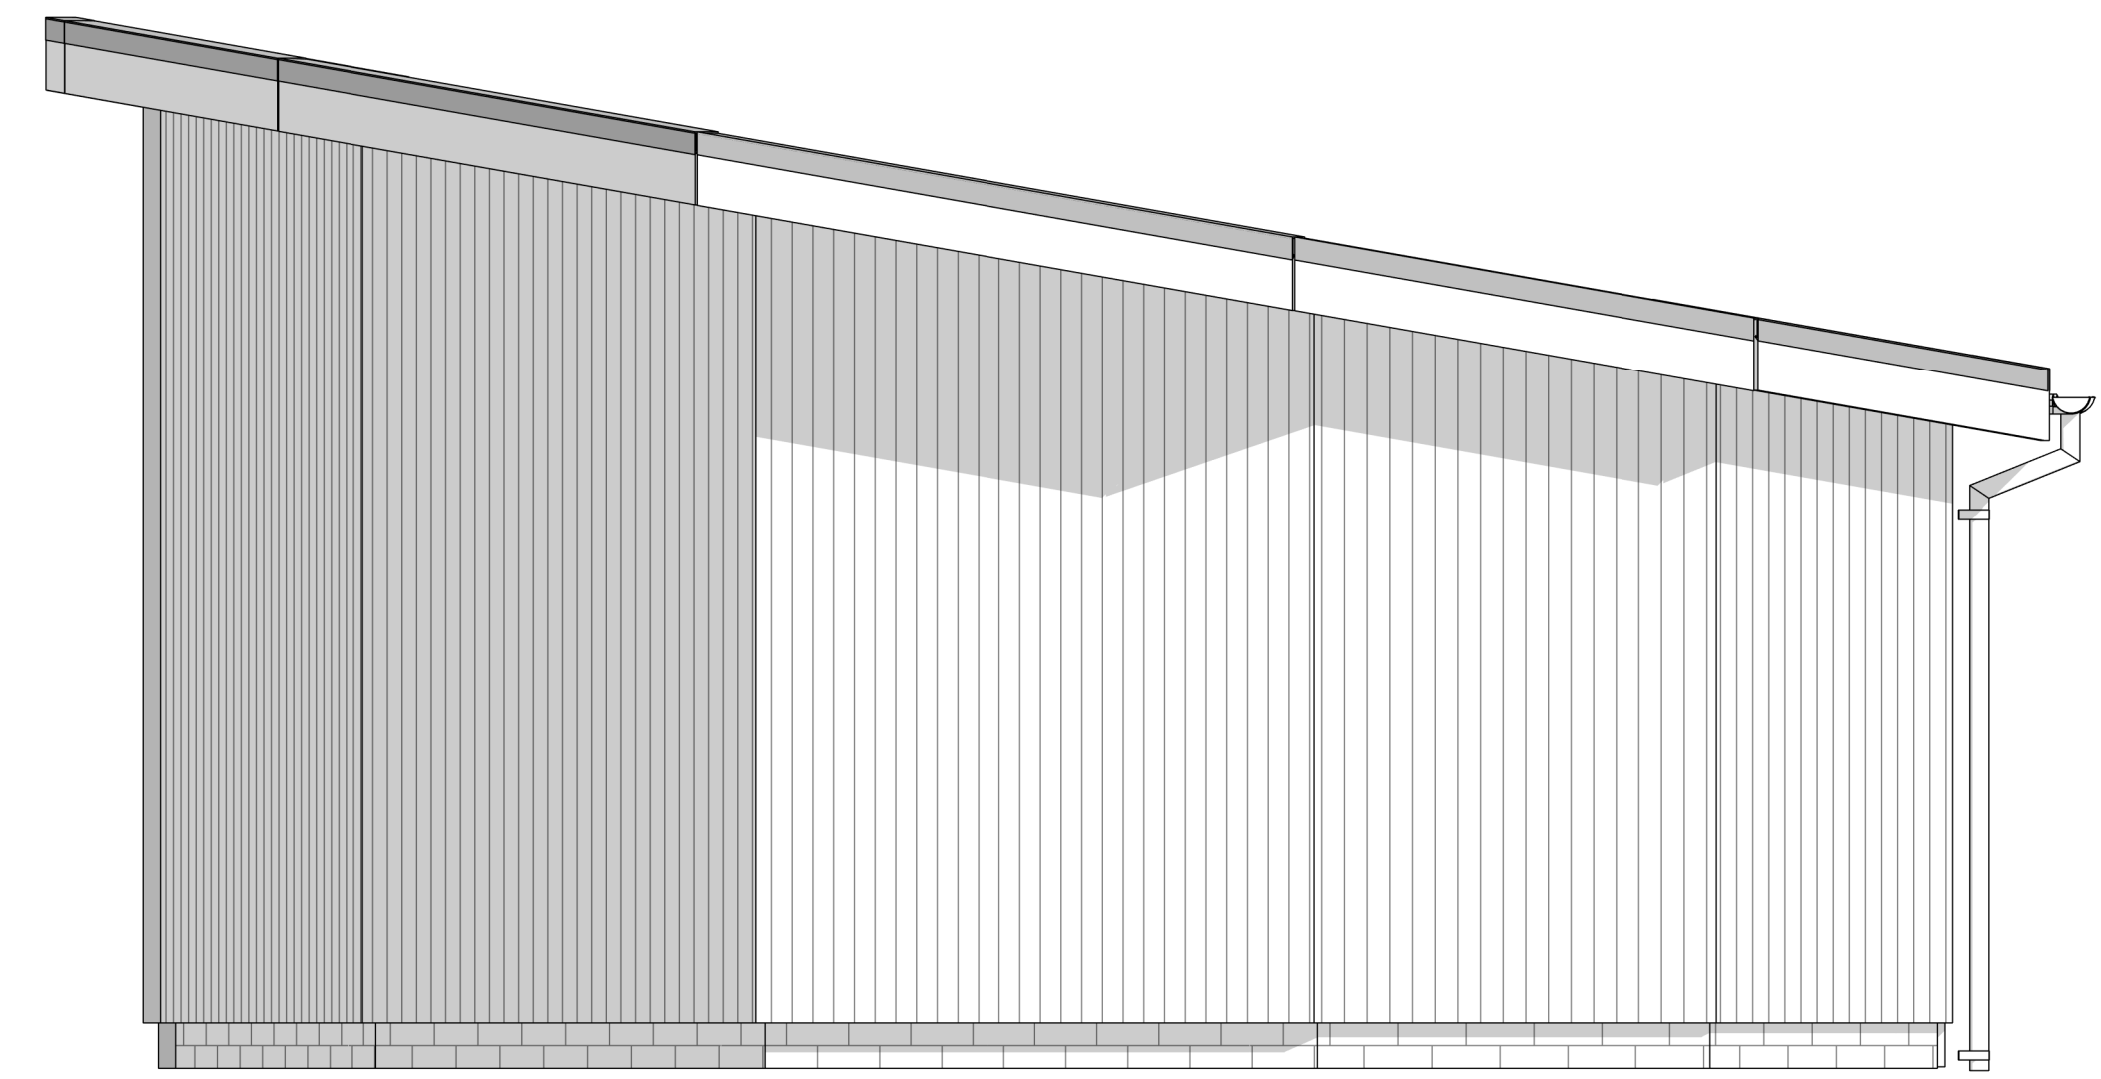


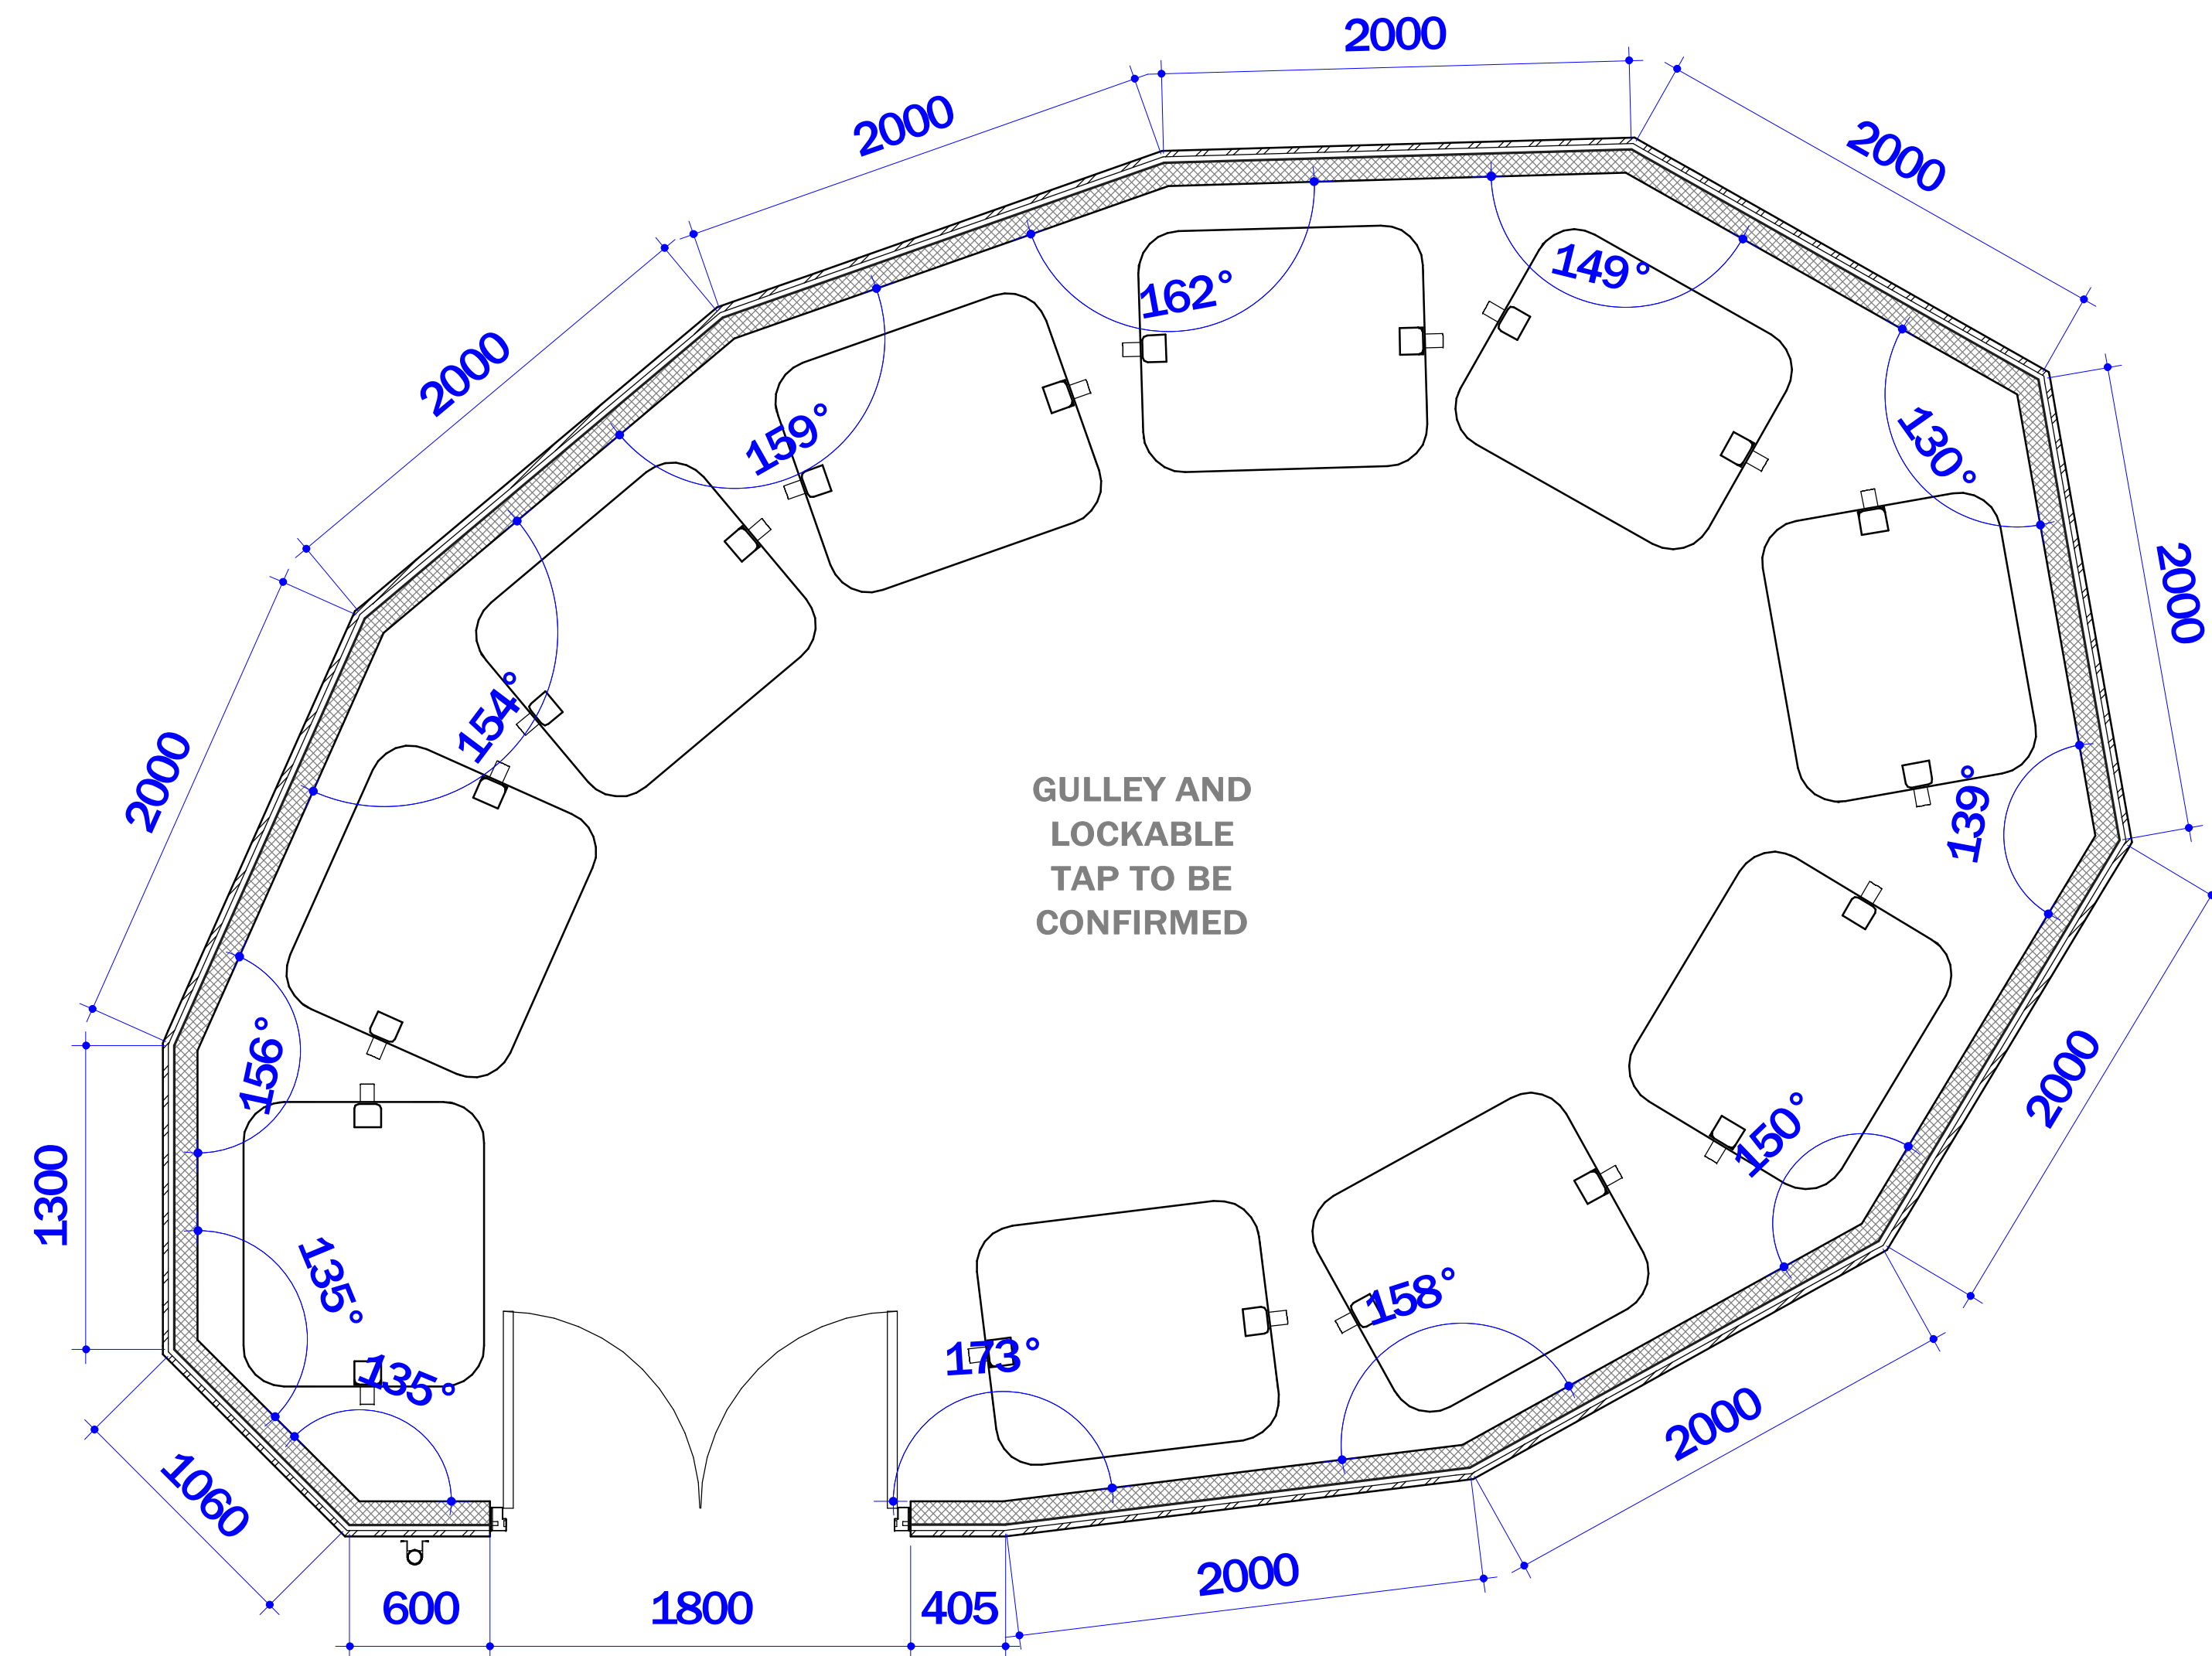

— Grey single ply membrane on 18mm OSB on Timber rafters

- **Black UPVC fascia & rainwater goods**

- Grey timber/metal louvred doors - to be agreed

Vertical hit & miss timber on
25mm horizontal battens fixed to
blockwork substrate

- **Brickwork plinth**

Install insect mesh to top and bottom of timber cladding

Notes

Do not scale from this drawing. Use figured dimensions only, which are displayed in millimeters unless stated otherwise. The contractor is requested to check all dimensions before work is put in hand. Any discrepancies within the drawing should be reported prior to commencement of works.

Copyright of this drawing belongs solely to CMKA Ltd. This drawing must only be used for the purpose for which it is supplied and its contents must not be reproduced for any purpose without written permission.

**CHAMBERLAIN
MOSS
KING**
architecture

97a Glebe Street | Penarth
Vale of Glamorgan | CF64 1EE

T. 02920 306400
www.chamberlainmossking.co.uk

Project	COUNTY FLATS, SANDFIELDS
Project number	N297
Client	HALE CONSTRUCTION LTD
Title	PHASE 1 - BIN STORE G
Drawing number	A121
Scale	As indicated at A1
Revision	A
Status	INFORMATION
Drawn	PC
Date	29.09.22