



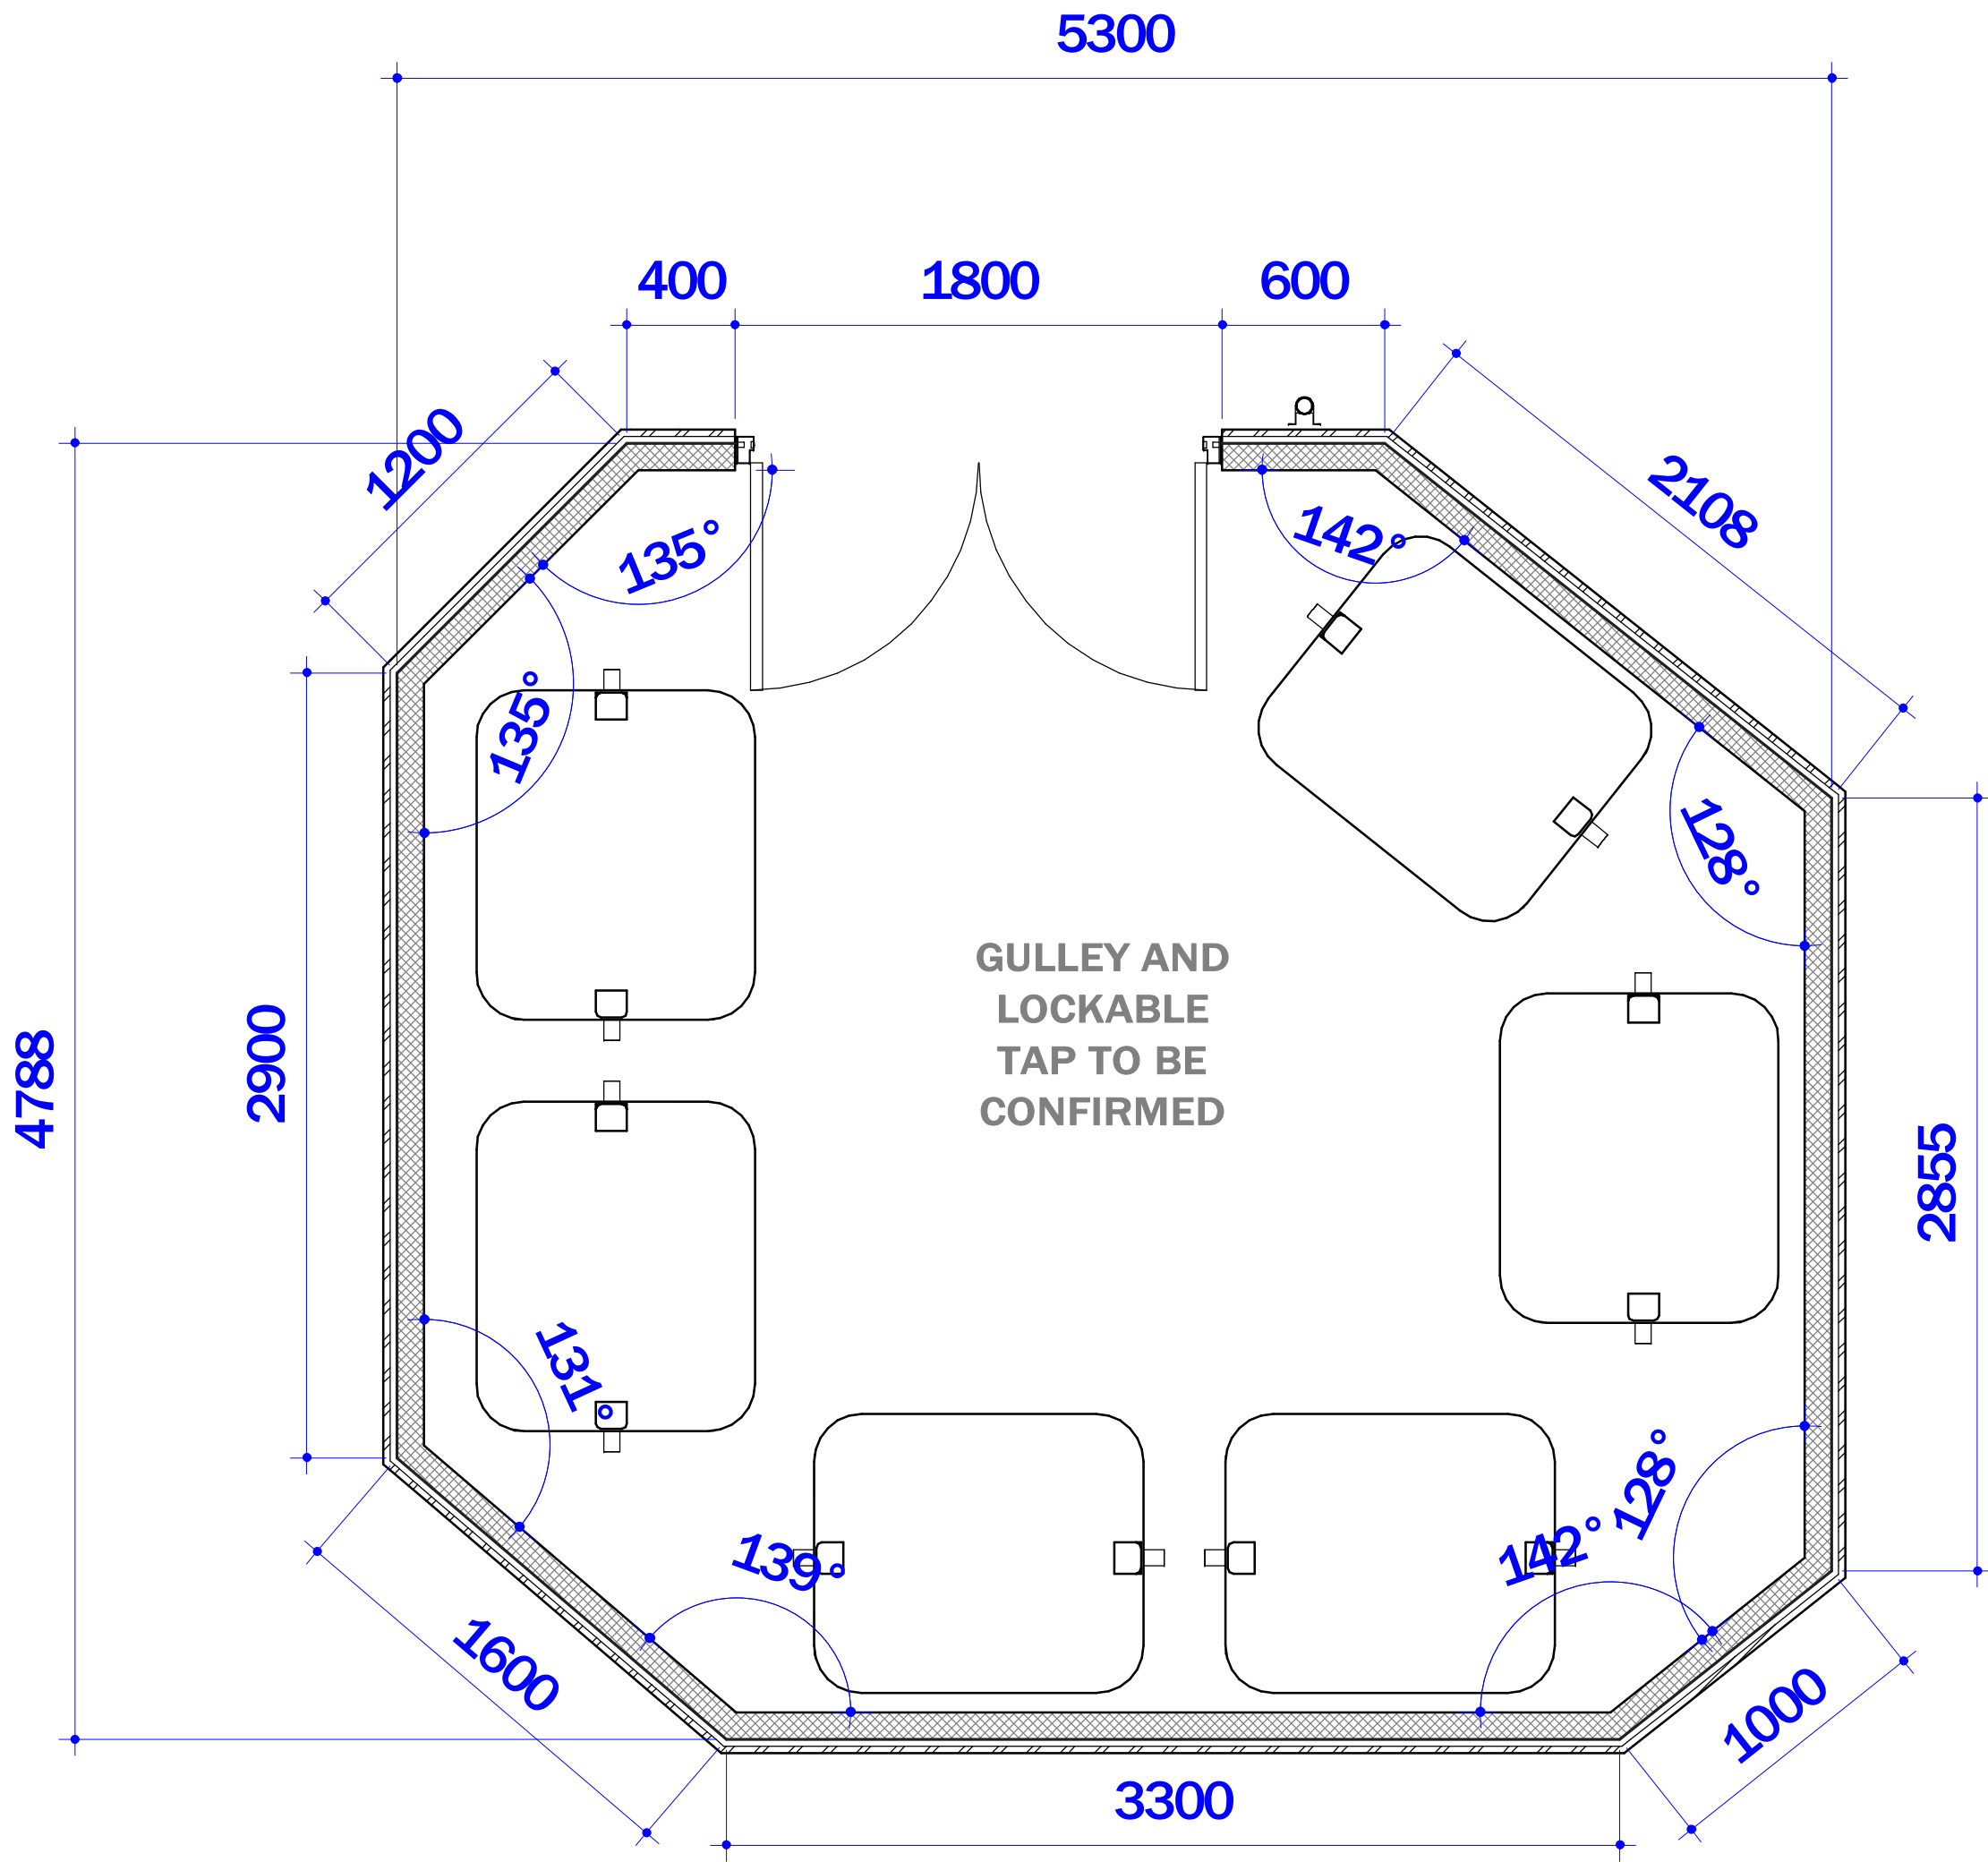

01

PHASE 1 - BIN STORE C


1 : 25

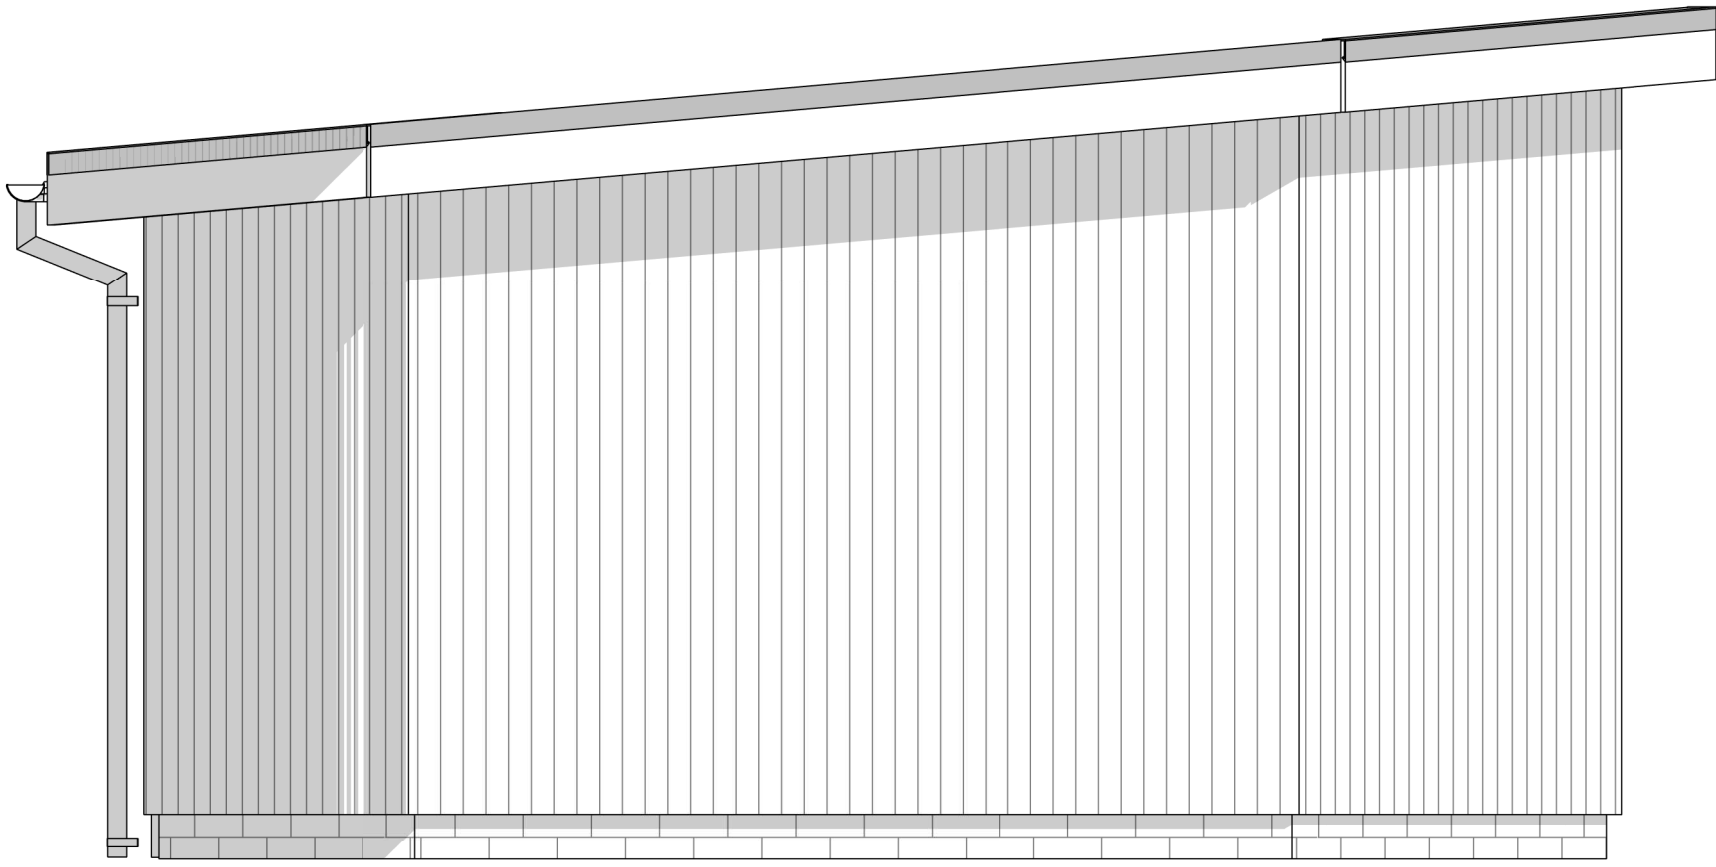

03

PHASE 1 - BIN STORE C - ELEVATION B


1 : 25

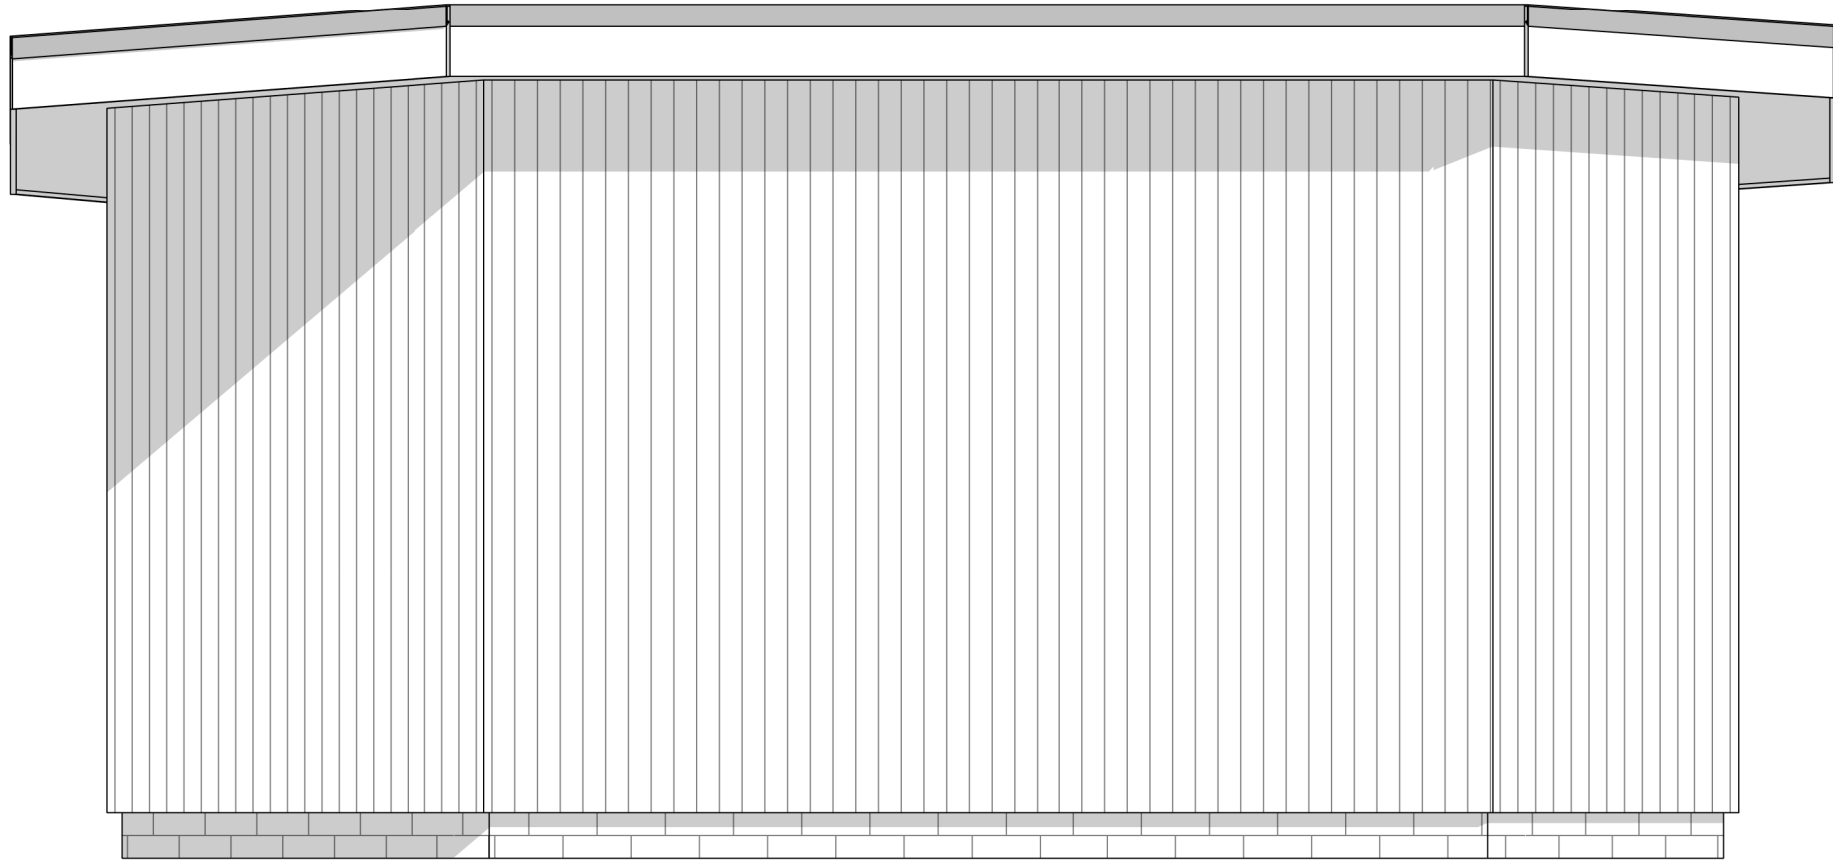

04

PHASE 1 - BIN STORE C - ELEVATION C

1 : 25

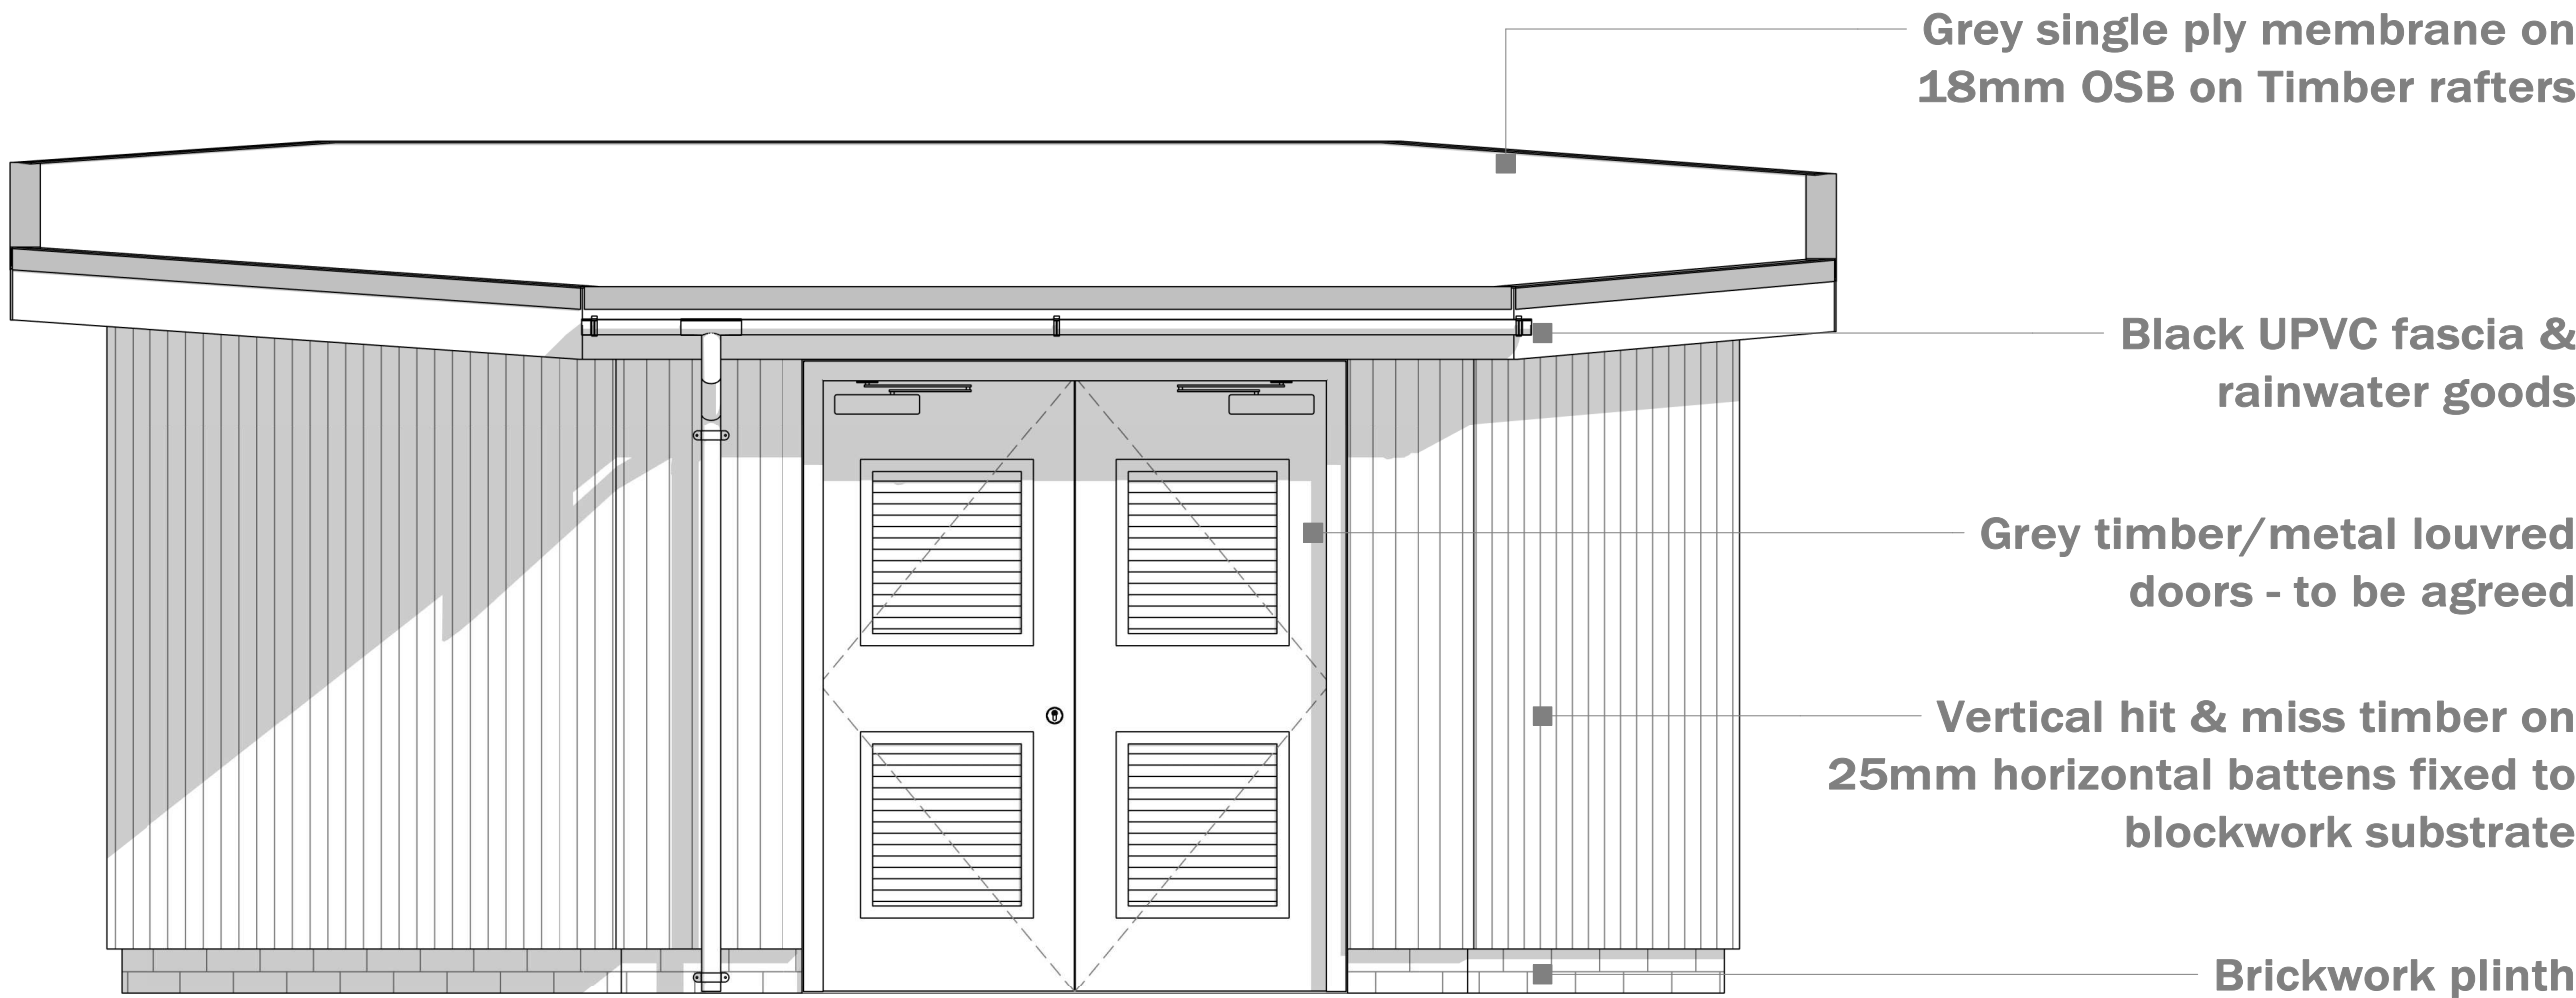


Install insect mesh to top and bottom of timber cladding

02

PHASE 1 - BIN STORE C - ELEVATION A

1 : 25

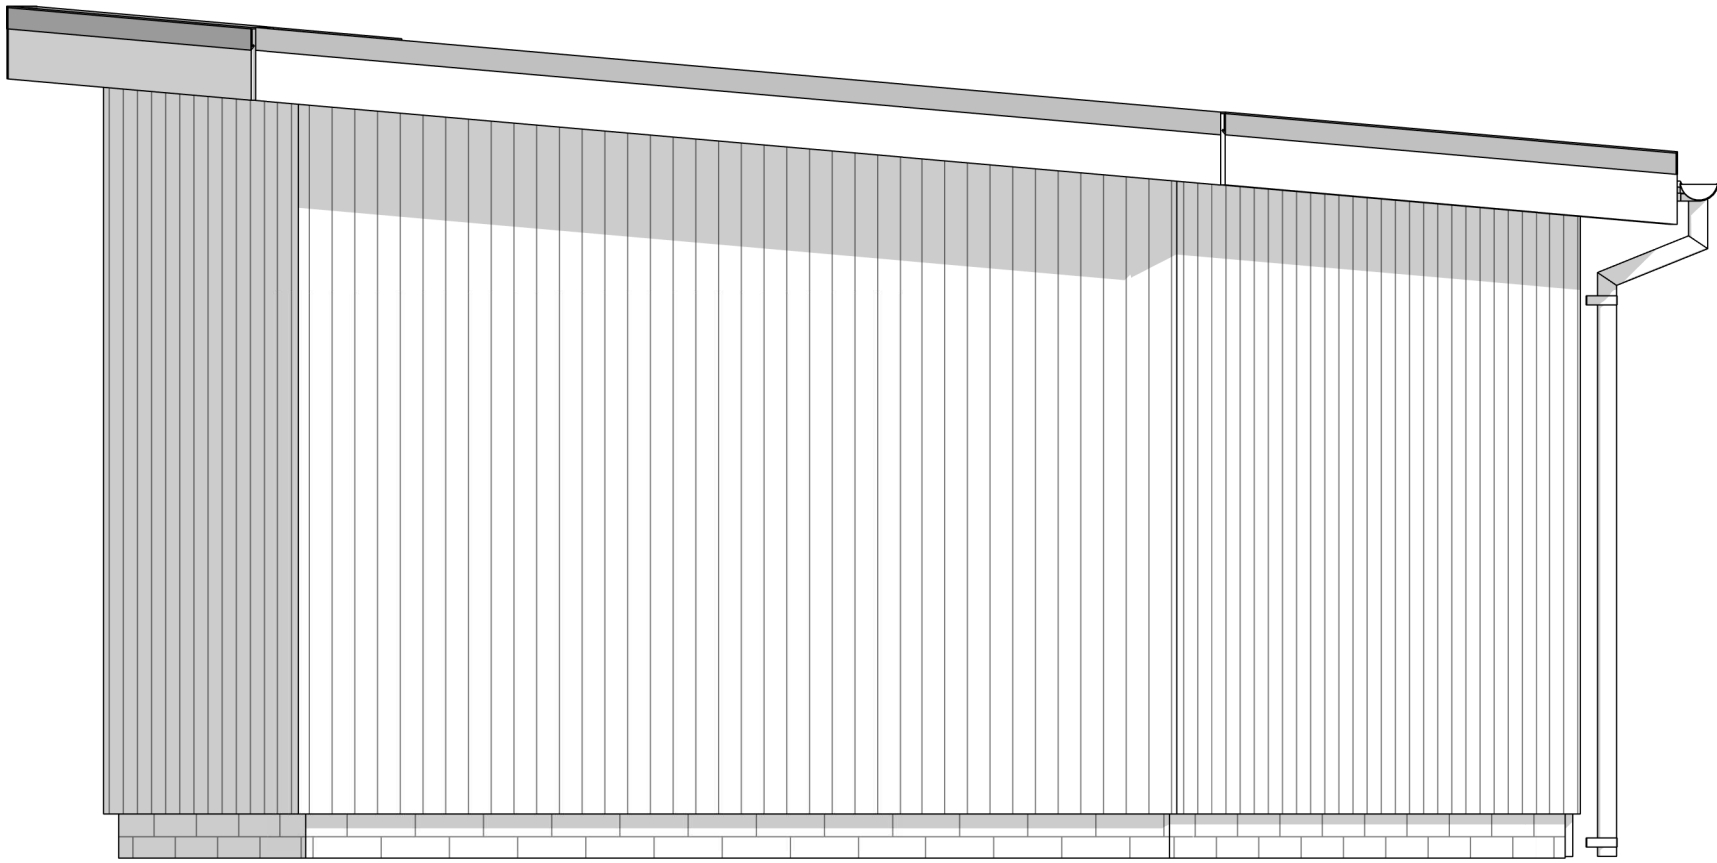

05

PHASE 1 - BIN STORE C - ELEVATION D

1 : 25

Notes

Do not scale from this drawing. Use figured dimensions only, which are displayed in millimeters unless stated otherwise. The contractor is requested to check all dimensions before work is put in hand. Any discrepancies within the drawing should be reported prior to commencement of works.

Copyright of this drawing belongs solely to CMKA Ltd. This drawing must only be used for the purpose for which it is supplied and its contents must not be reproduced for any purpose without written permission.

Project	COUNTY FLATS, SANDFIELDS
Project number	N297
Client	HALE CONSTRUCTION LTD
Title	PHASE 1 - BIN STORE C
Drawing number	A120
Scale	1 : 25 at A1
Revision	A
Status	INFORMATION
Drawn	PC
Date	29.09.22