


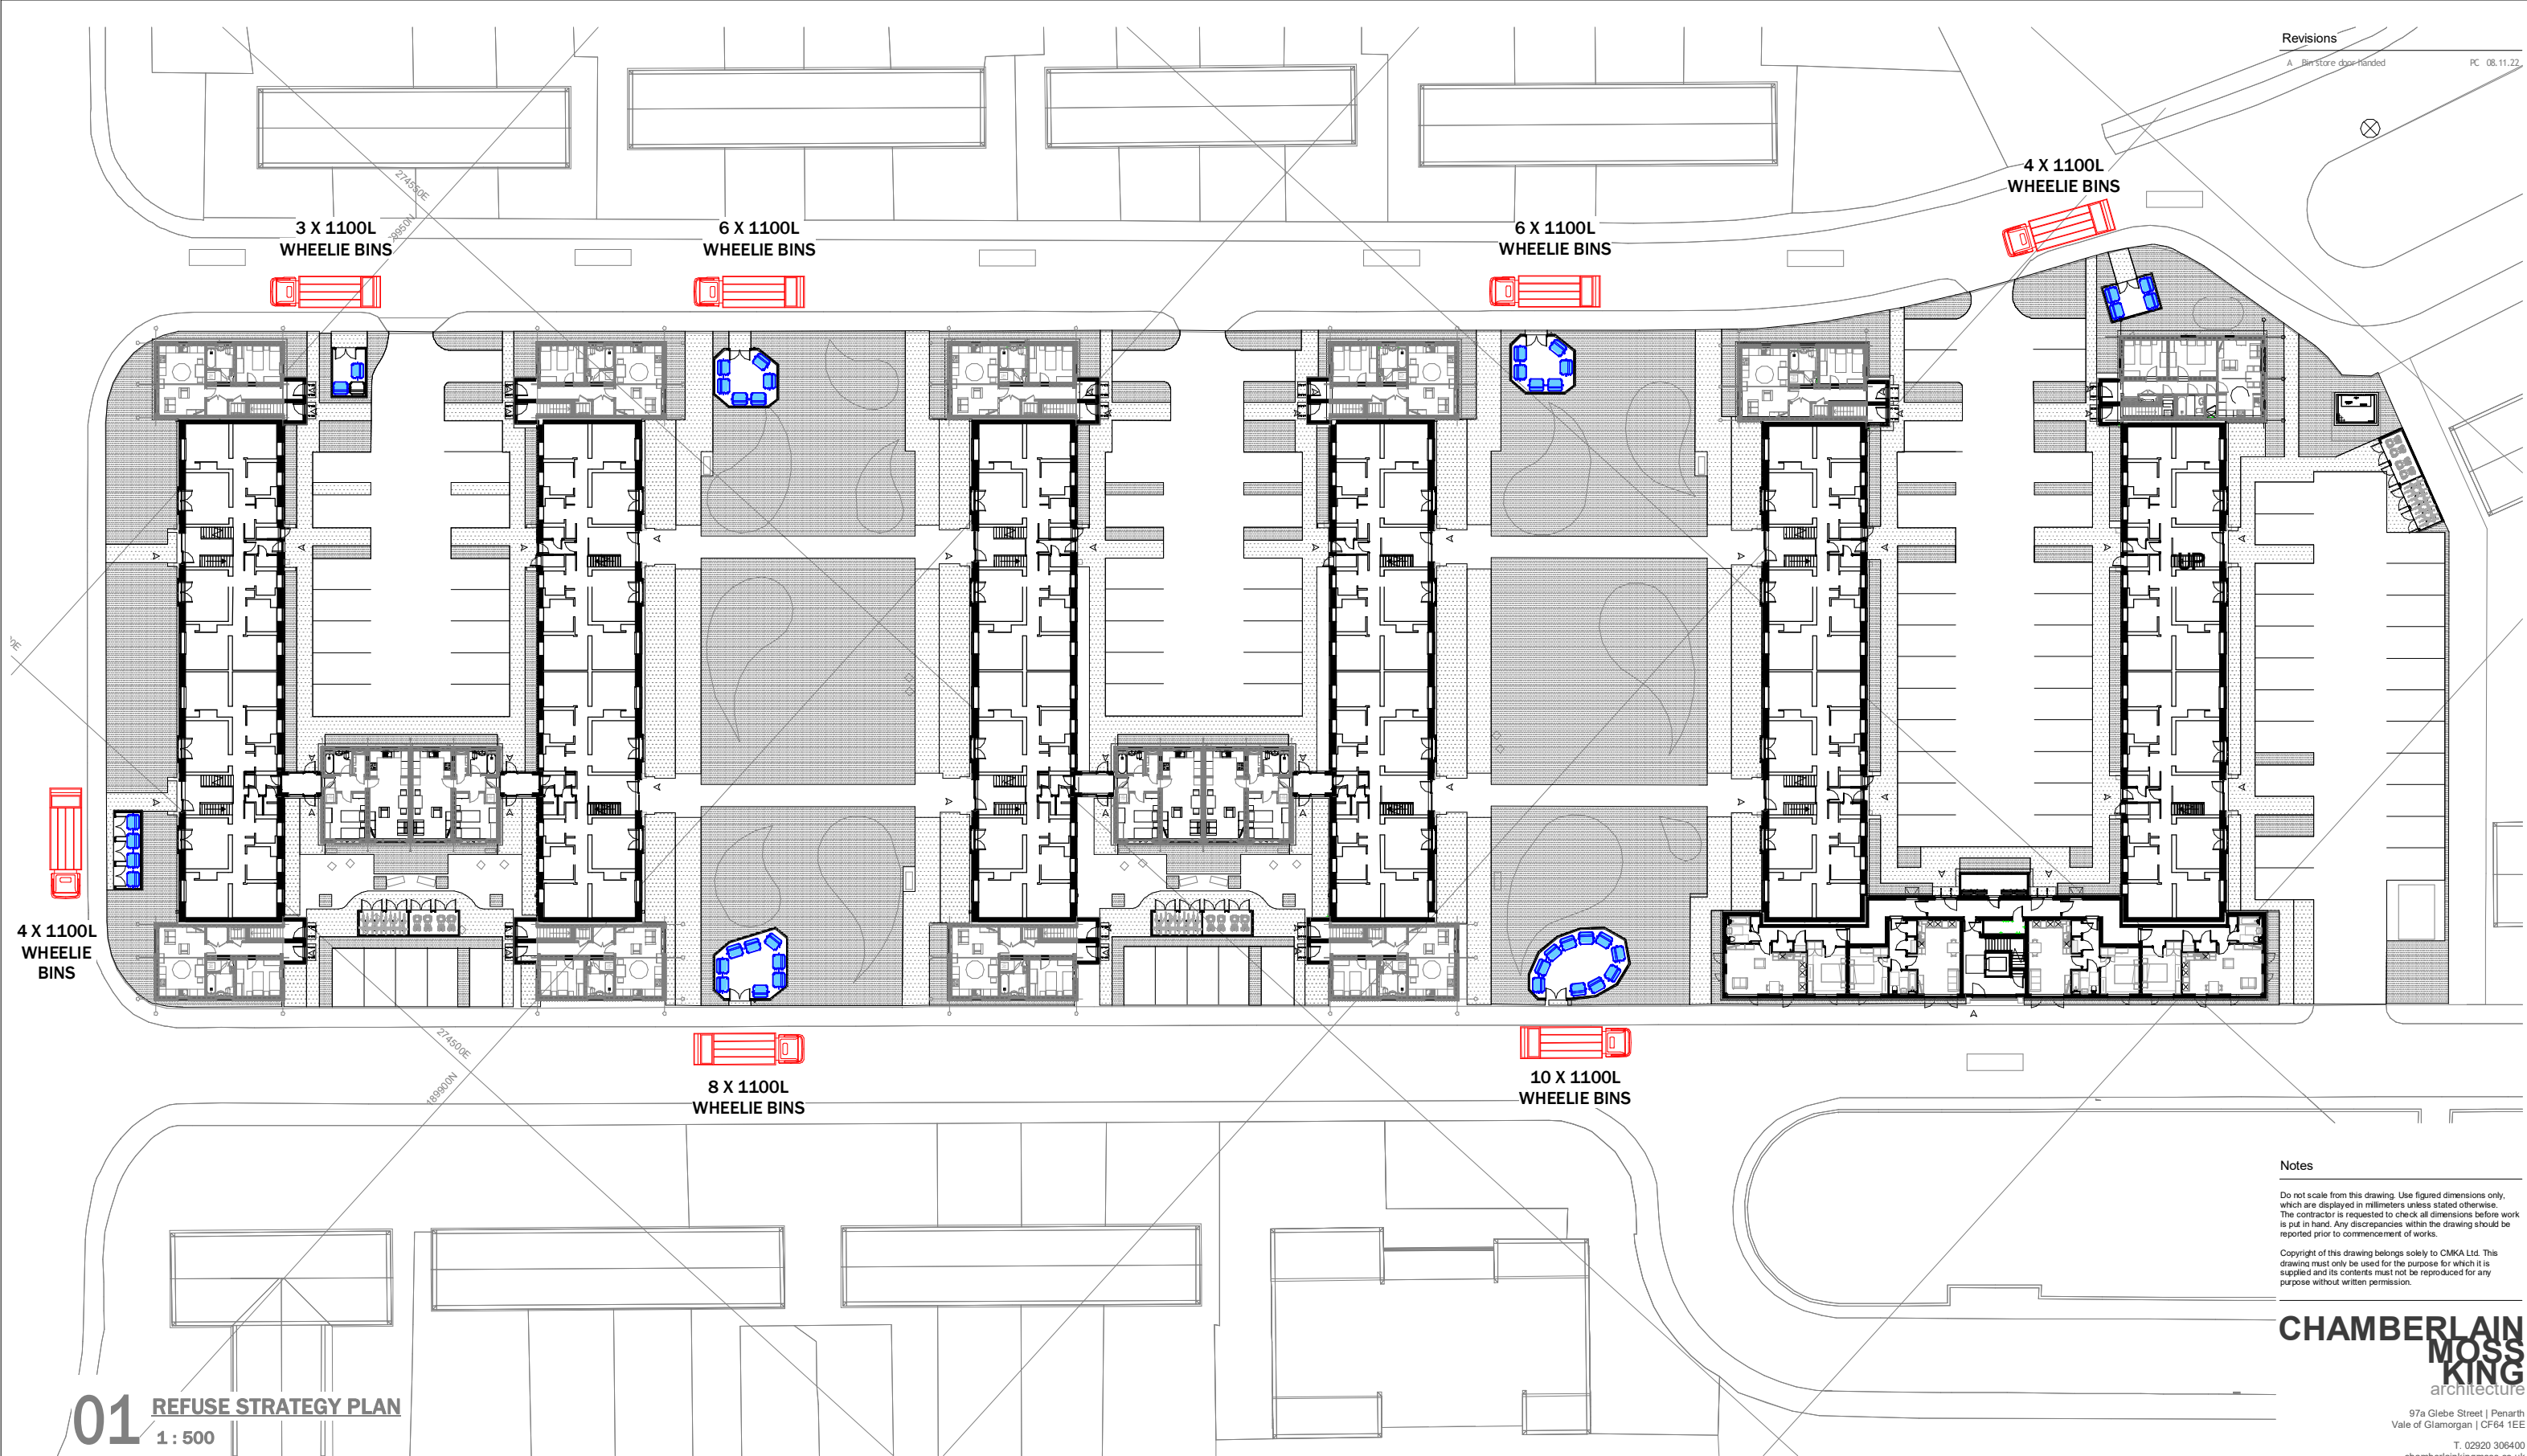

Notes

Do not scale from this drawing. Use figured dimensions only, which are displayed in millimeters unless stated otherwise. The contractor is requested to check all dimensions before work is put in hand. Any discrepancies within the drawing should be reported prior to commencement of works.

Copyright of this drawing belongs solely to CMKA Ltd. This drawing must only be used for the purpose for which it is supplied and its contents must not be reproduced for any purpose without written permission.

**CHAMBERLAIN
MOSS
KING**
architecture

97a Glebe Street | Penarth
Vale of Glamorgan | CF64 1EE

T. 02920 306400
chamberlainkingmoss.co.uk

PHASE 1

50 FLATS X 140L = 7000L

7 X 1100L BINS REQUIRED
FOR BLACK BAGS

PHASE 2

39 FLATS X 140L = 5460L

5 X 1100L BINS REQUIRED
FOR BLACK BAGS

PHASE 3

38 FLATS X 140L = 5320L

5 X 1100L BINS REQUIRED
FOR BLACK BAGS

**TOTAL BIN STORE CAPACITY -
41 X 1100L WHEELIE BINS**

**TOTAL BLACK BIN BAG COLLECTION -
20 X 1100L WHEELIE BINS**

21 X 1100L BINS FOR RECYCLING

Project	COUNTY FLATS, SANDFIELDS
Project number	N297
Client	HALE CONSTRUCTION LTD
Title	REFUSE STRATEGY PLAN
Drawing number	A124
Scale	1 : 500 at A3
Revision	A
Status	INFORMATION
Drawn	PC
Date	29.09.22