


REVISED PROPOSED PLAN
 OF REAR BUILDING at
 YSGOL CWMGOR S,
 Heol y Gors, CWMGOR S,
 SA18 1RF.

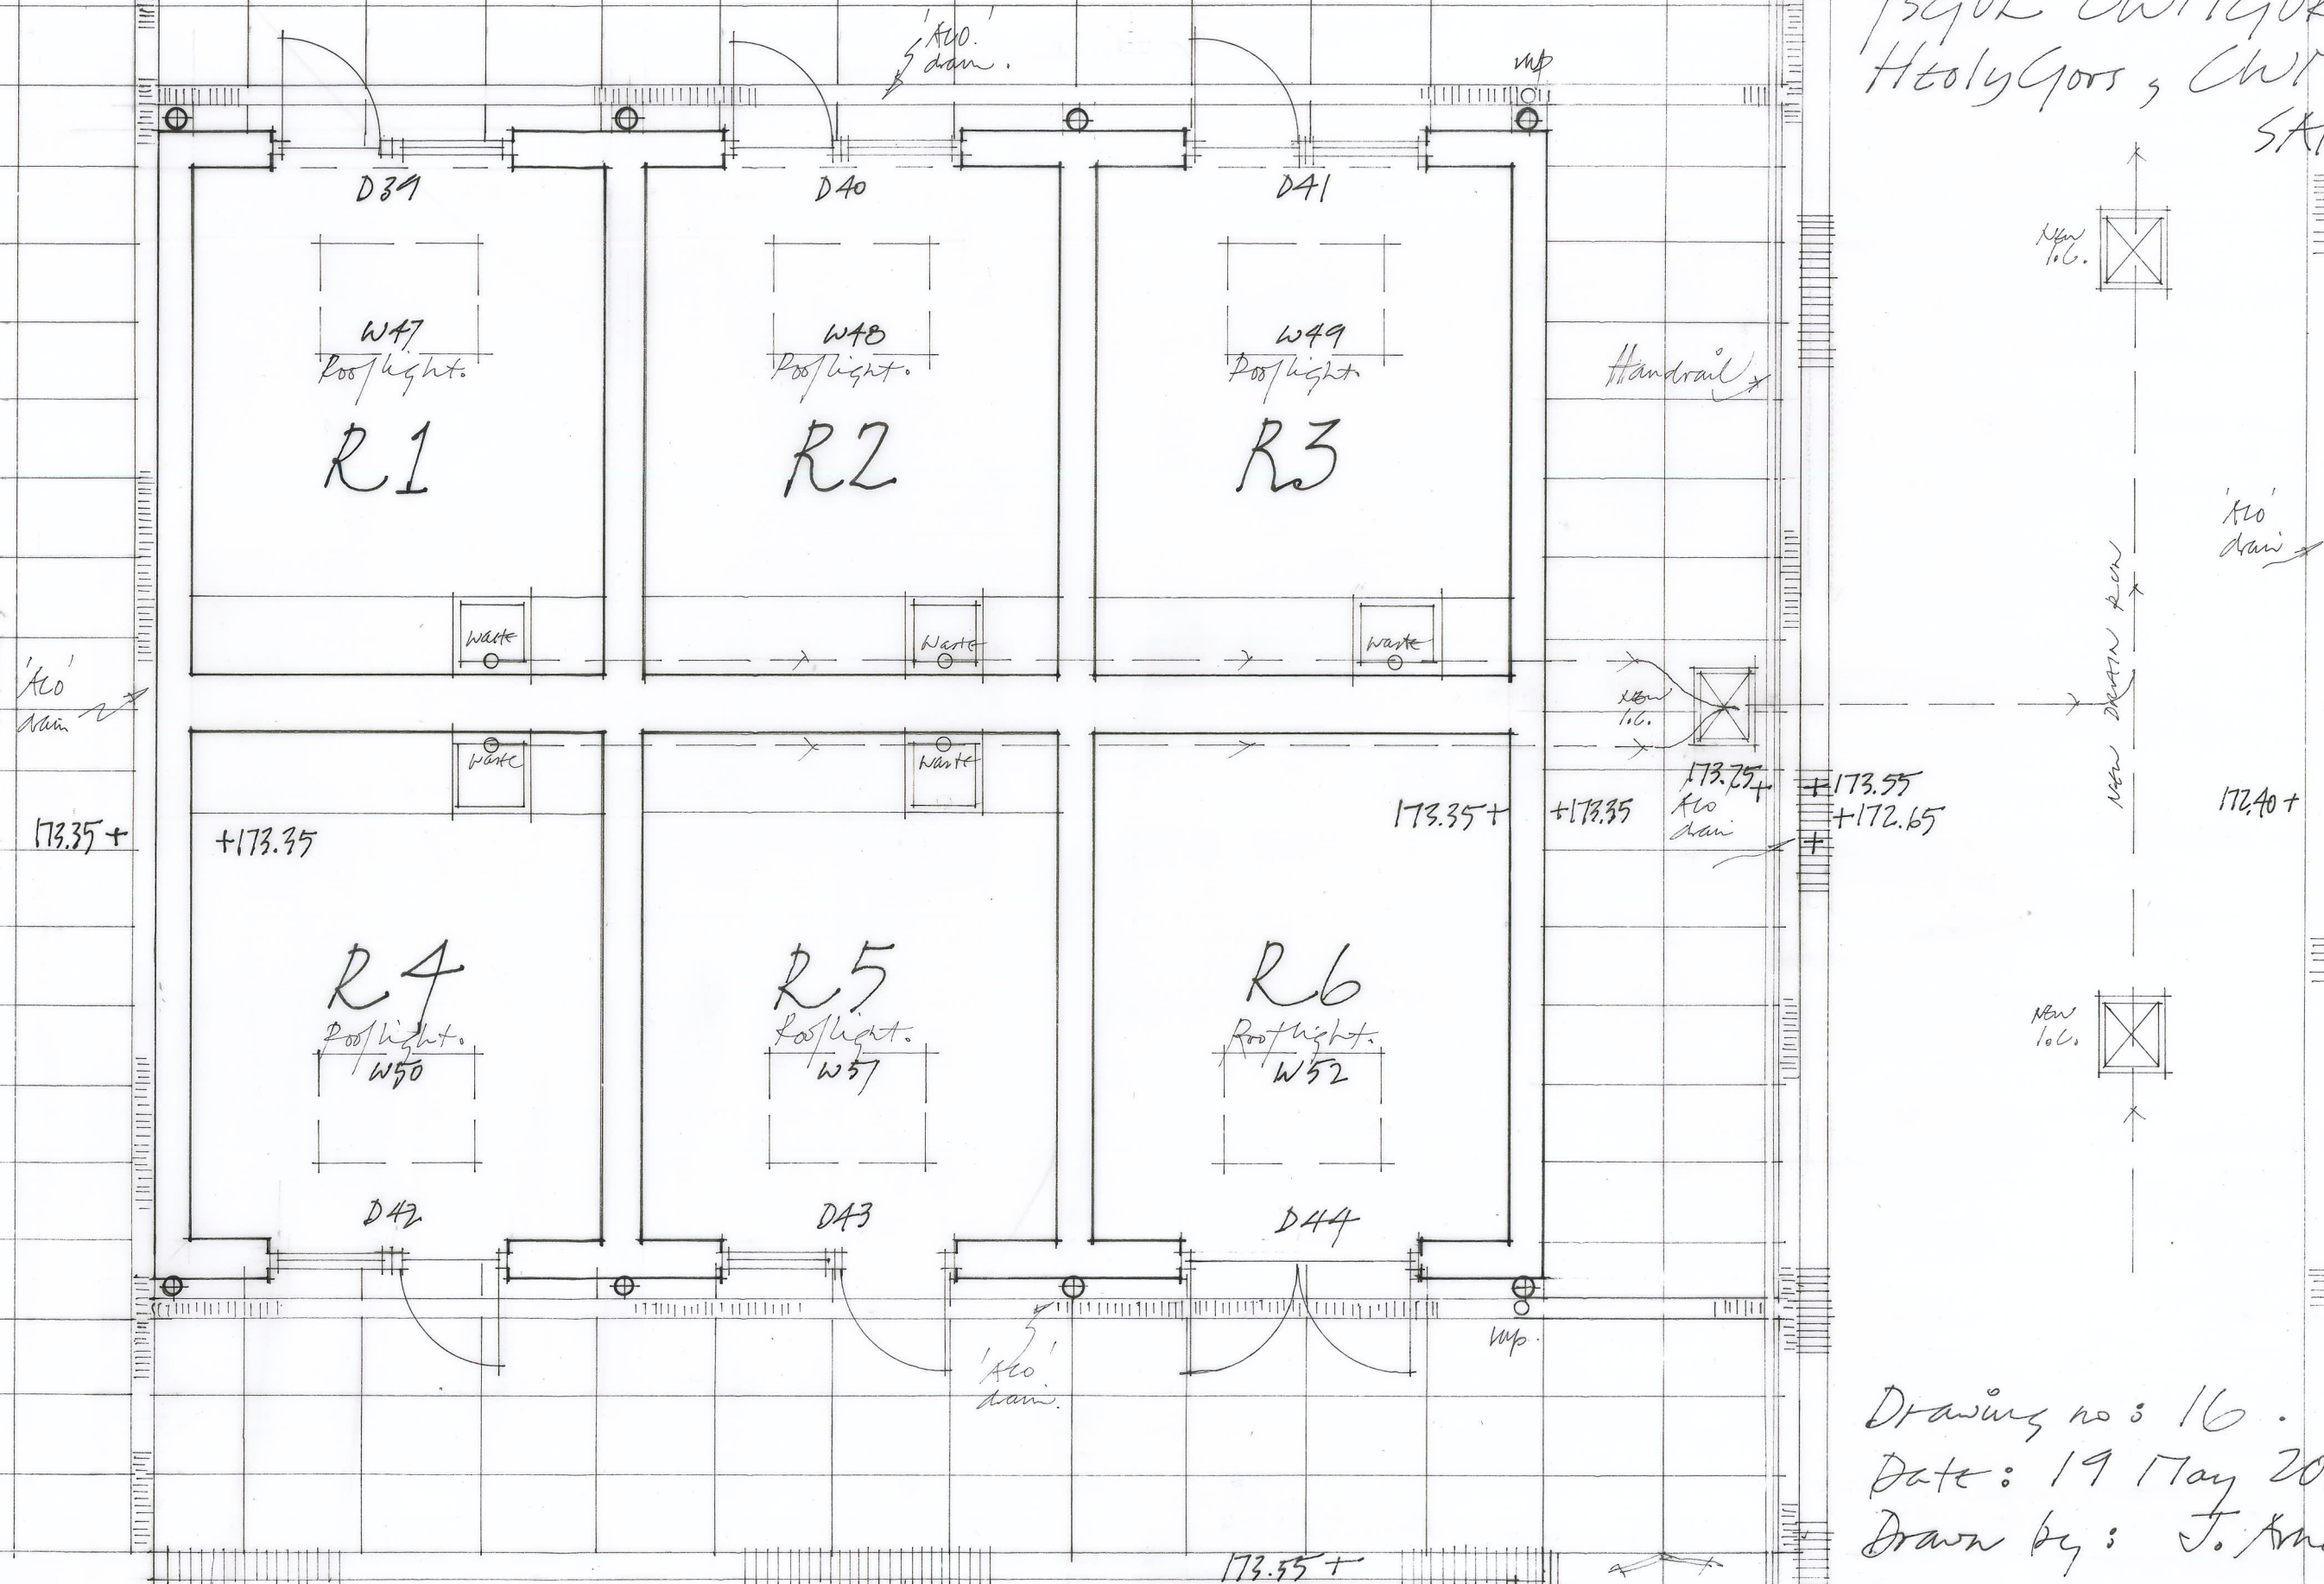

Drawing no: 16.
 Date: 19 May 2021.
 Drawn by: J. Andru, Architect.