


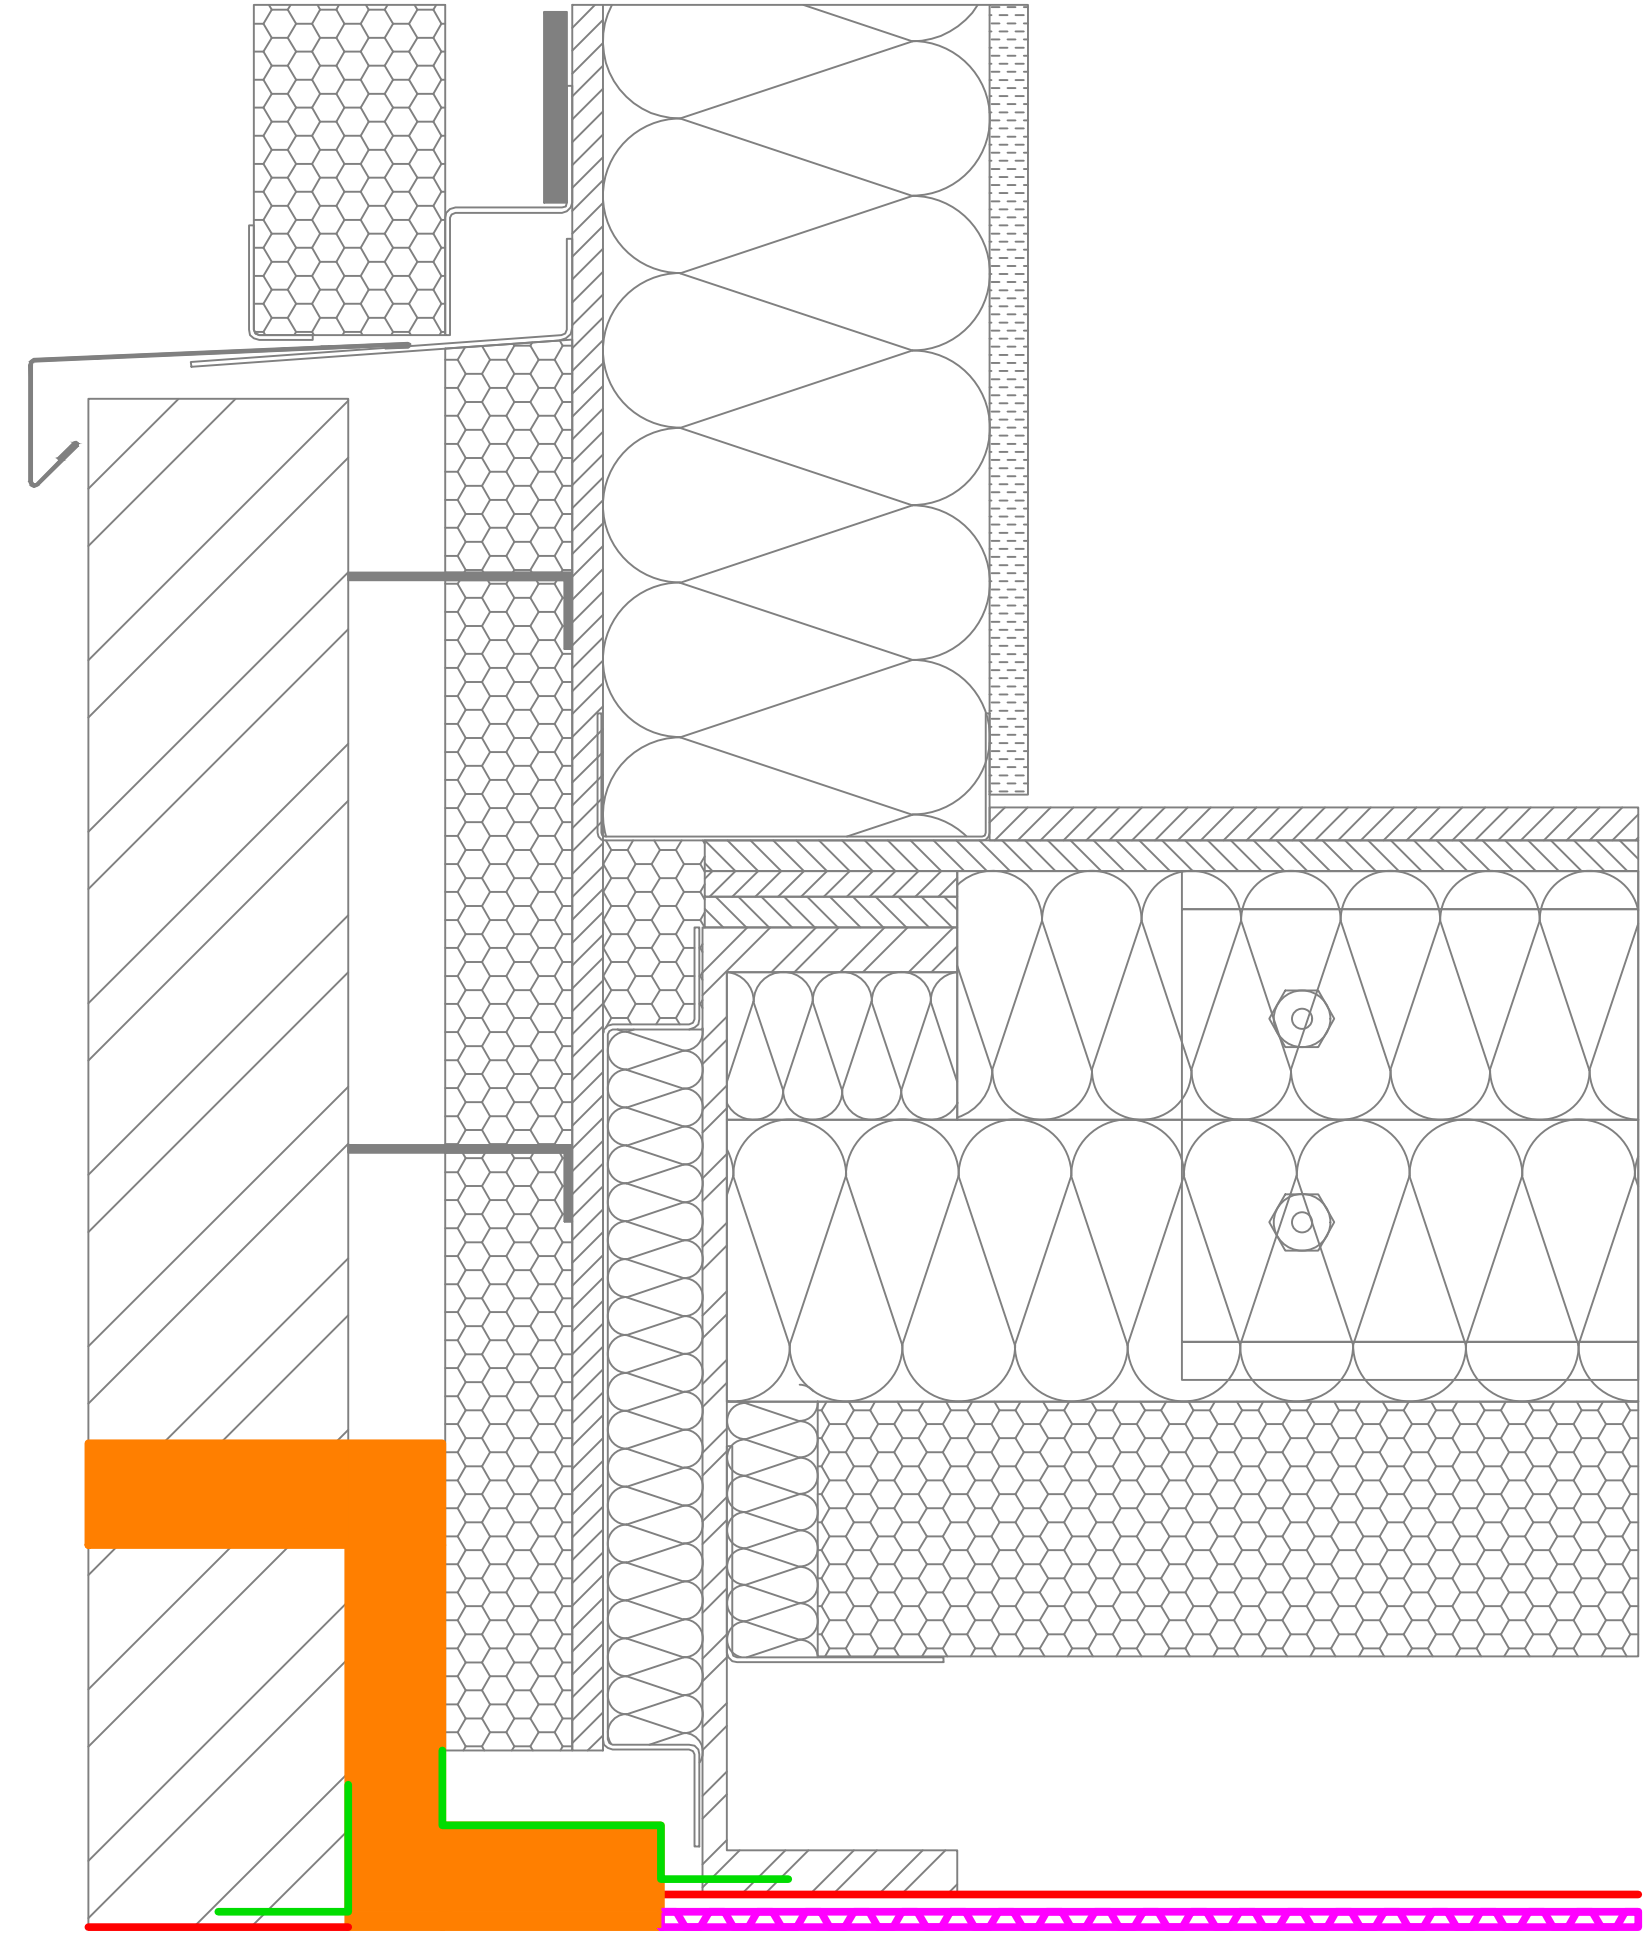

CLIENT

TRJ Ltd

PROJECT

Neath Port Hospital - Theatre Extension



NOTES:

- Layout is based on telescopic air bricks with free flow capacity of no less than 6450m2

- Key

- Gas Resistant Membrane
- 900mm wide strips 6mm void former at 4m centers
- Telescopic vents
- GRSAM

DRAWING TITLE

Perimeter Section

DRAWING NUMBER

DRAWN BY

OC

CHECKED BY

PC

SCALE

NOT TO SCALE

DATE

06/11/22



GeoShield
4100 Park Approach
Leeds
LS15 8GB
United Kingdom
Tel: +44 (0) 113 320 8639
Email: QAP@geoshieldglobal.com
Website: www.geoshieldglobal.com