



ELEVATION A - SOUTH  
SCALE - 1:100

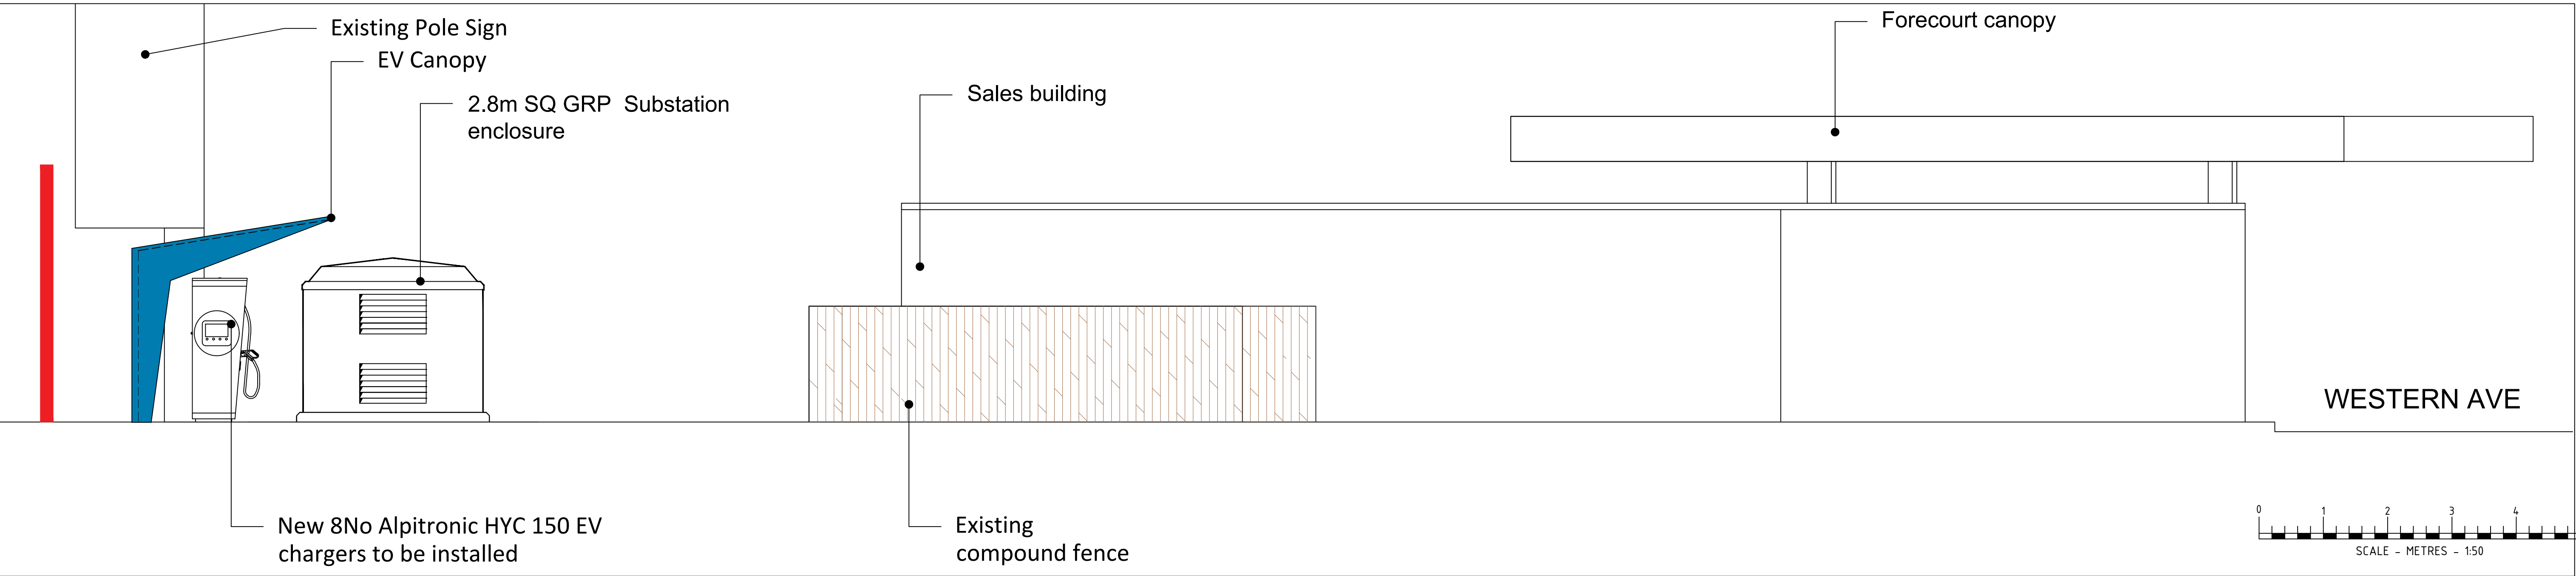

ELEVATION B - EAST  
SCALE - 1:100

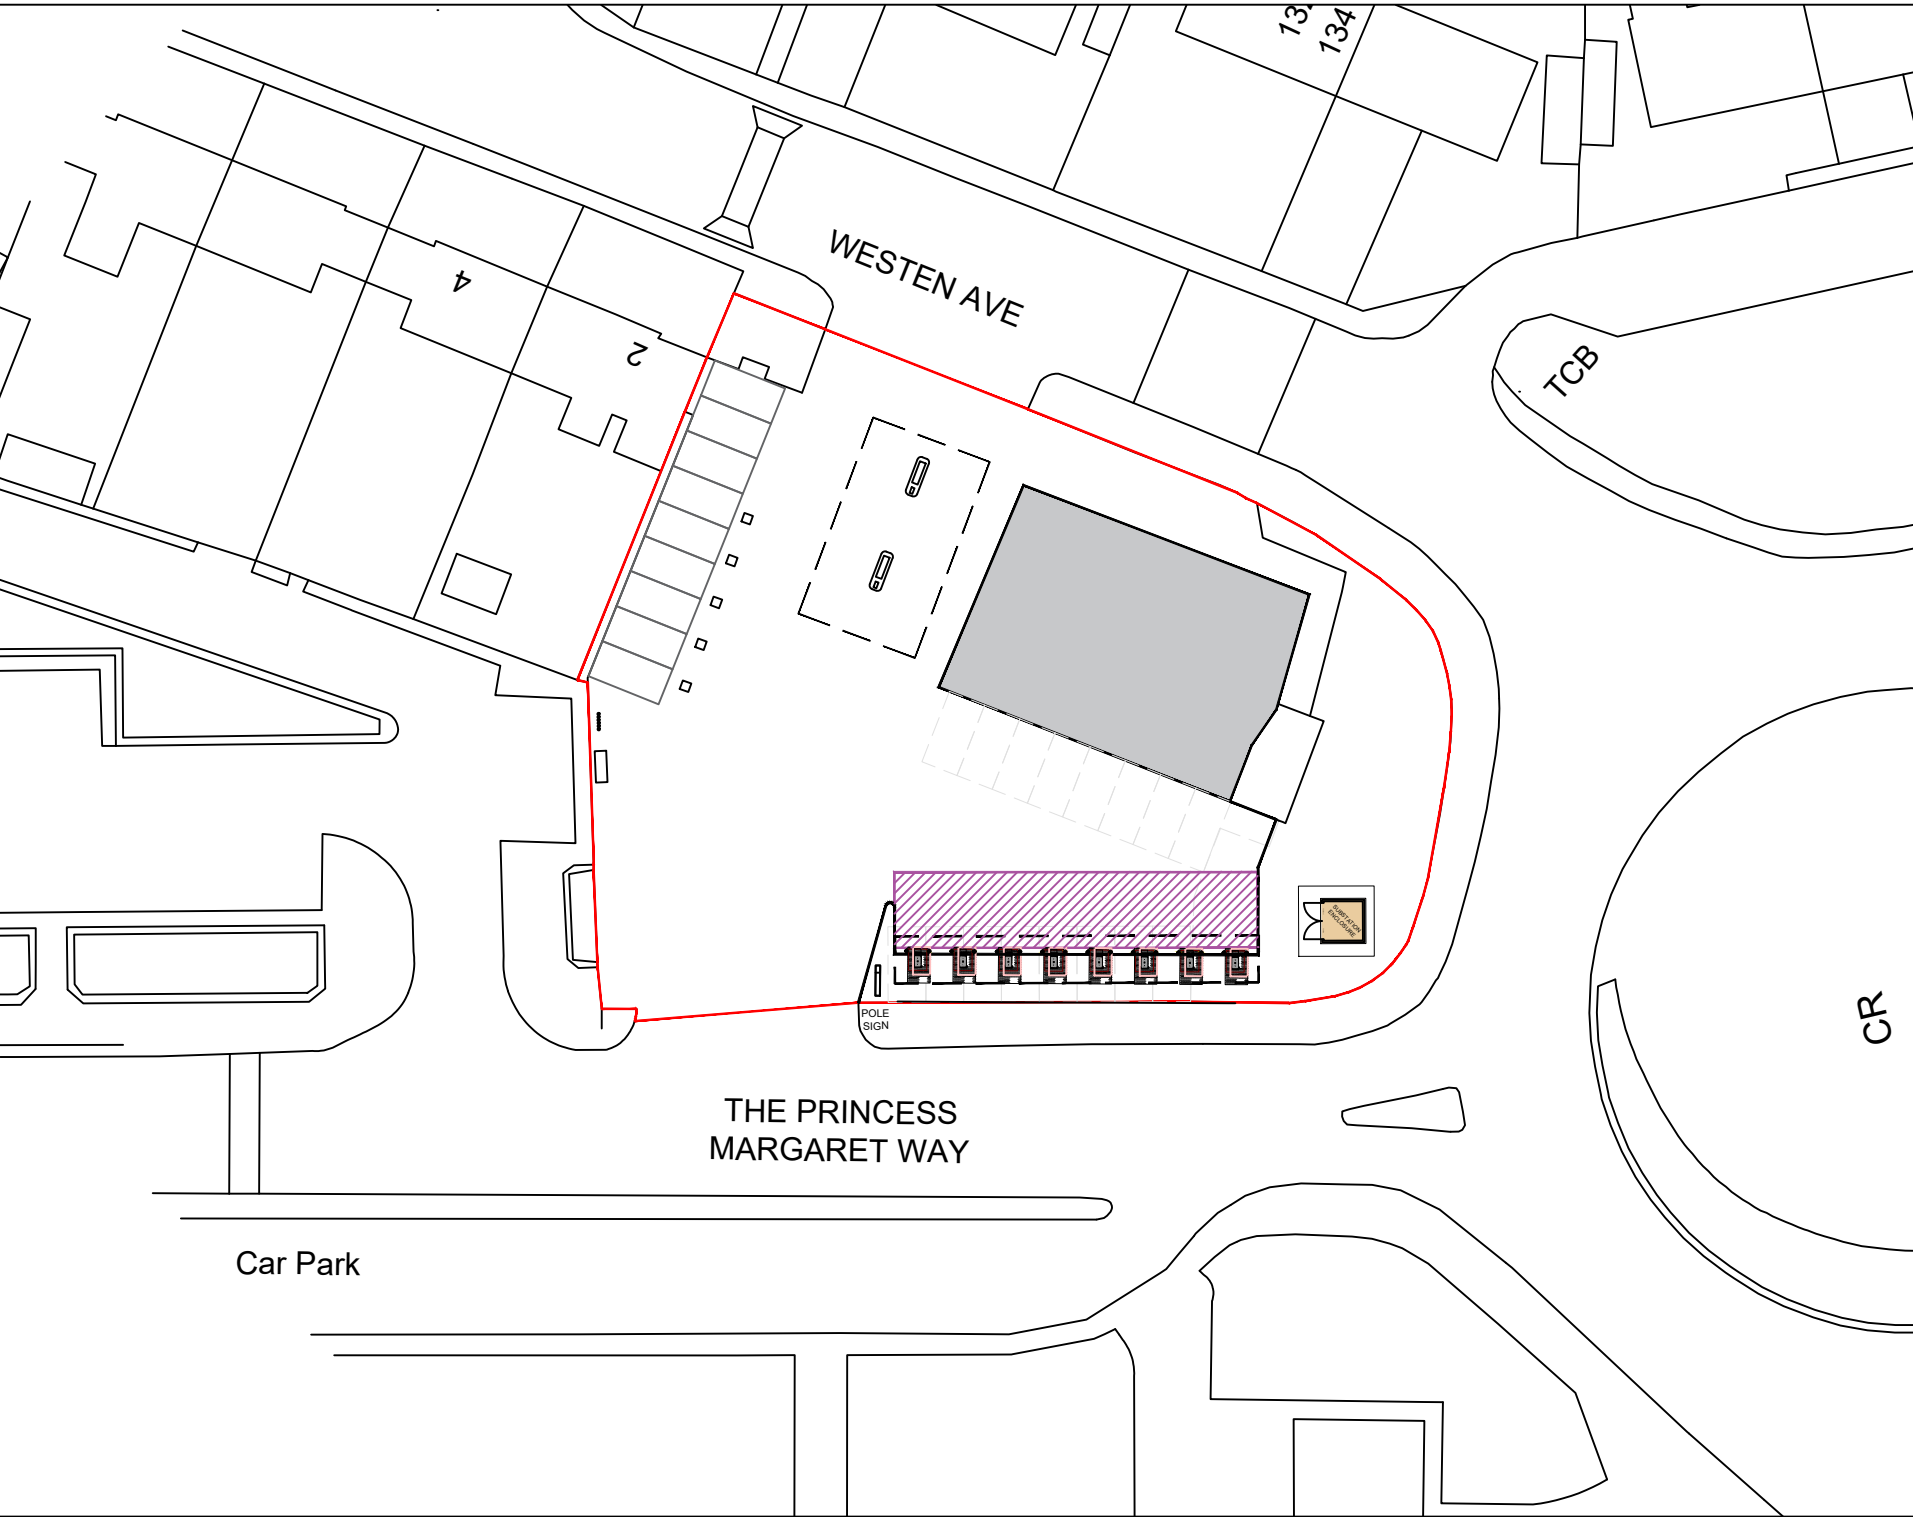

ELEVATION A - SOUTH


ELEVATION B - EAST

**DRAWING NOTES**

**COPYRIGHT ©**  
This drawing and the details herein are the copyright of MBH Design Studio Ltd. and must not be reproduced, altered or passed to any third party without prior written consent.

This drawing has been produced for the project listed below, is submitted in support of this application to the Local Planning Authority and is not intended for use by any other person or for any other purpose.

Every effort has been made to ensure the accuracy of these drawings, however MBH Design Studio Ltd. accept no responsibility for any discrepancies arising from the reuse of survey information and preliminary drawings commissioned by the Applicant from others.

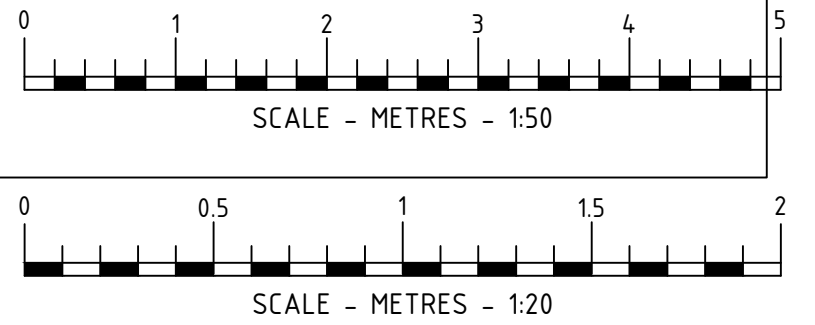

| REV   | DATE            | DESCRIPTION | DRAWN/CHECKED |
|---|-----------------|-------------|---------------|
| REVISION NOTES   |                 |             |               |
| <b>PLANNING</b><br><br>MBH Design Studio Ltd.<br>Rosemount House, Rosemount Avenue, West Byfleet, Surrey, KT14 6LB<br>www.mbhstd.com t: 01932 352 727 f: 01932 351 545 |                 |             |               |
| <b>CLIENT</b><br>   |                 |             |               |
| <b>PROJECT</b><br>FS134 - PORT TALBOT SERVICE STATION<br>PRINCESS MARGARET WAY<br>ABERAVON/PORT TALBOT. NEATH,<br>SA12 7PE   |                 |             |               |
| <b>DRAWING TITLE</b><br>PROPOSED SITE ELEVATIONS   |                 |             |               |
| DRAWN BY   | DATE            | SCALE       | PAPER SIZE    |
| KM   | 07.11.2022      | 1:20        | A1            |
| CHECKED BY   | DRAWING NUMBER  | REV.        |               |
| RRB   | 13664-P05-FS134 | -           |               |