
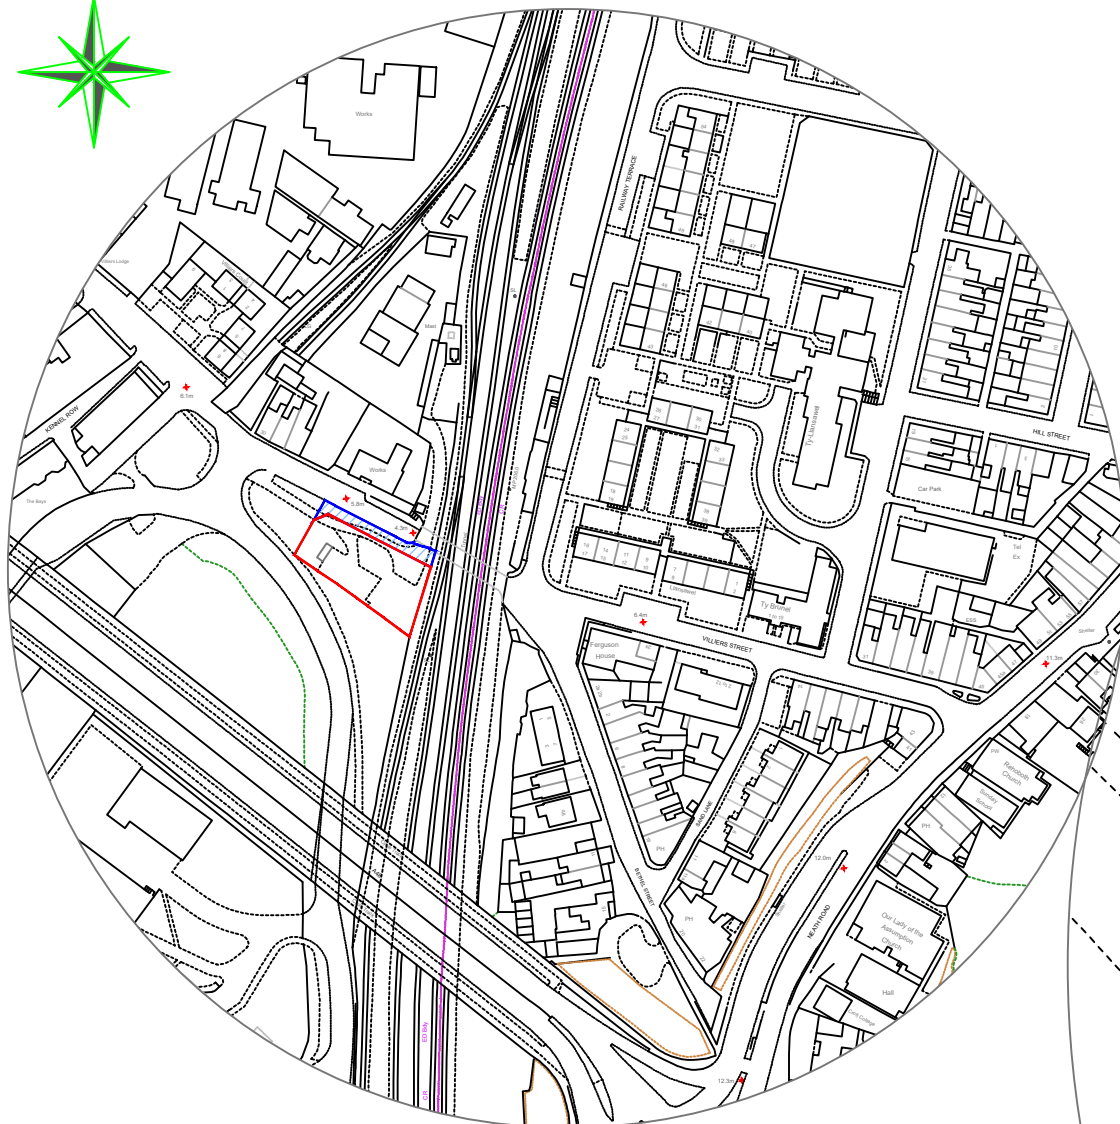


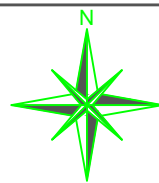

Location Plan
Scale 1:2500

Notes

Site area for static caravan, touring caravan and day room = 870 sqm (0.0870ha)

Proposed day room gross internal area = 50 sqm

Reproduced from 'Ordnance Survey Site Map' by permission of Ordnance Survey® on behalf of the Controller of Her Majesty's Stationery Office.
© Crown Copyright 2009. All rights reserved.
Reference number 1071591.
Licence number 1071591.



The Planning Studio, Hayston Bridge
Johnston, Haverfordwest
Pembrokeshire SA62 3HJ
01437 891 817
07515 851 704
andrew@haystonplanning.co.uk
www.planningpembrokeshire.co.uk

Creation of Traveller Pitch to Include Day Room, Static Caravan and Touring Caravan (Partly in Retrospect)
No. 1 Ponderosa, Church Street
Briton Ferry, Port Talbot
SA11 2HZ

Designed by

Checked by

File name

AVH_933

Date

10.10.2022

Scale

A3 @ As Shown

Client


Mr & Mrs Tom Roberts & Family

Drawing Title

Location and Block Plans

Dwg No.

01a

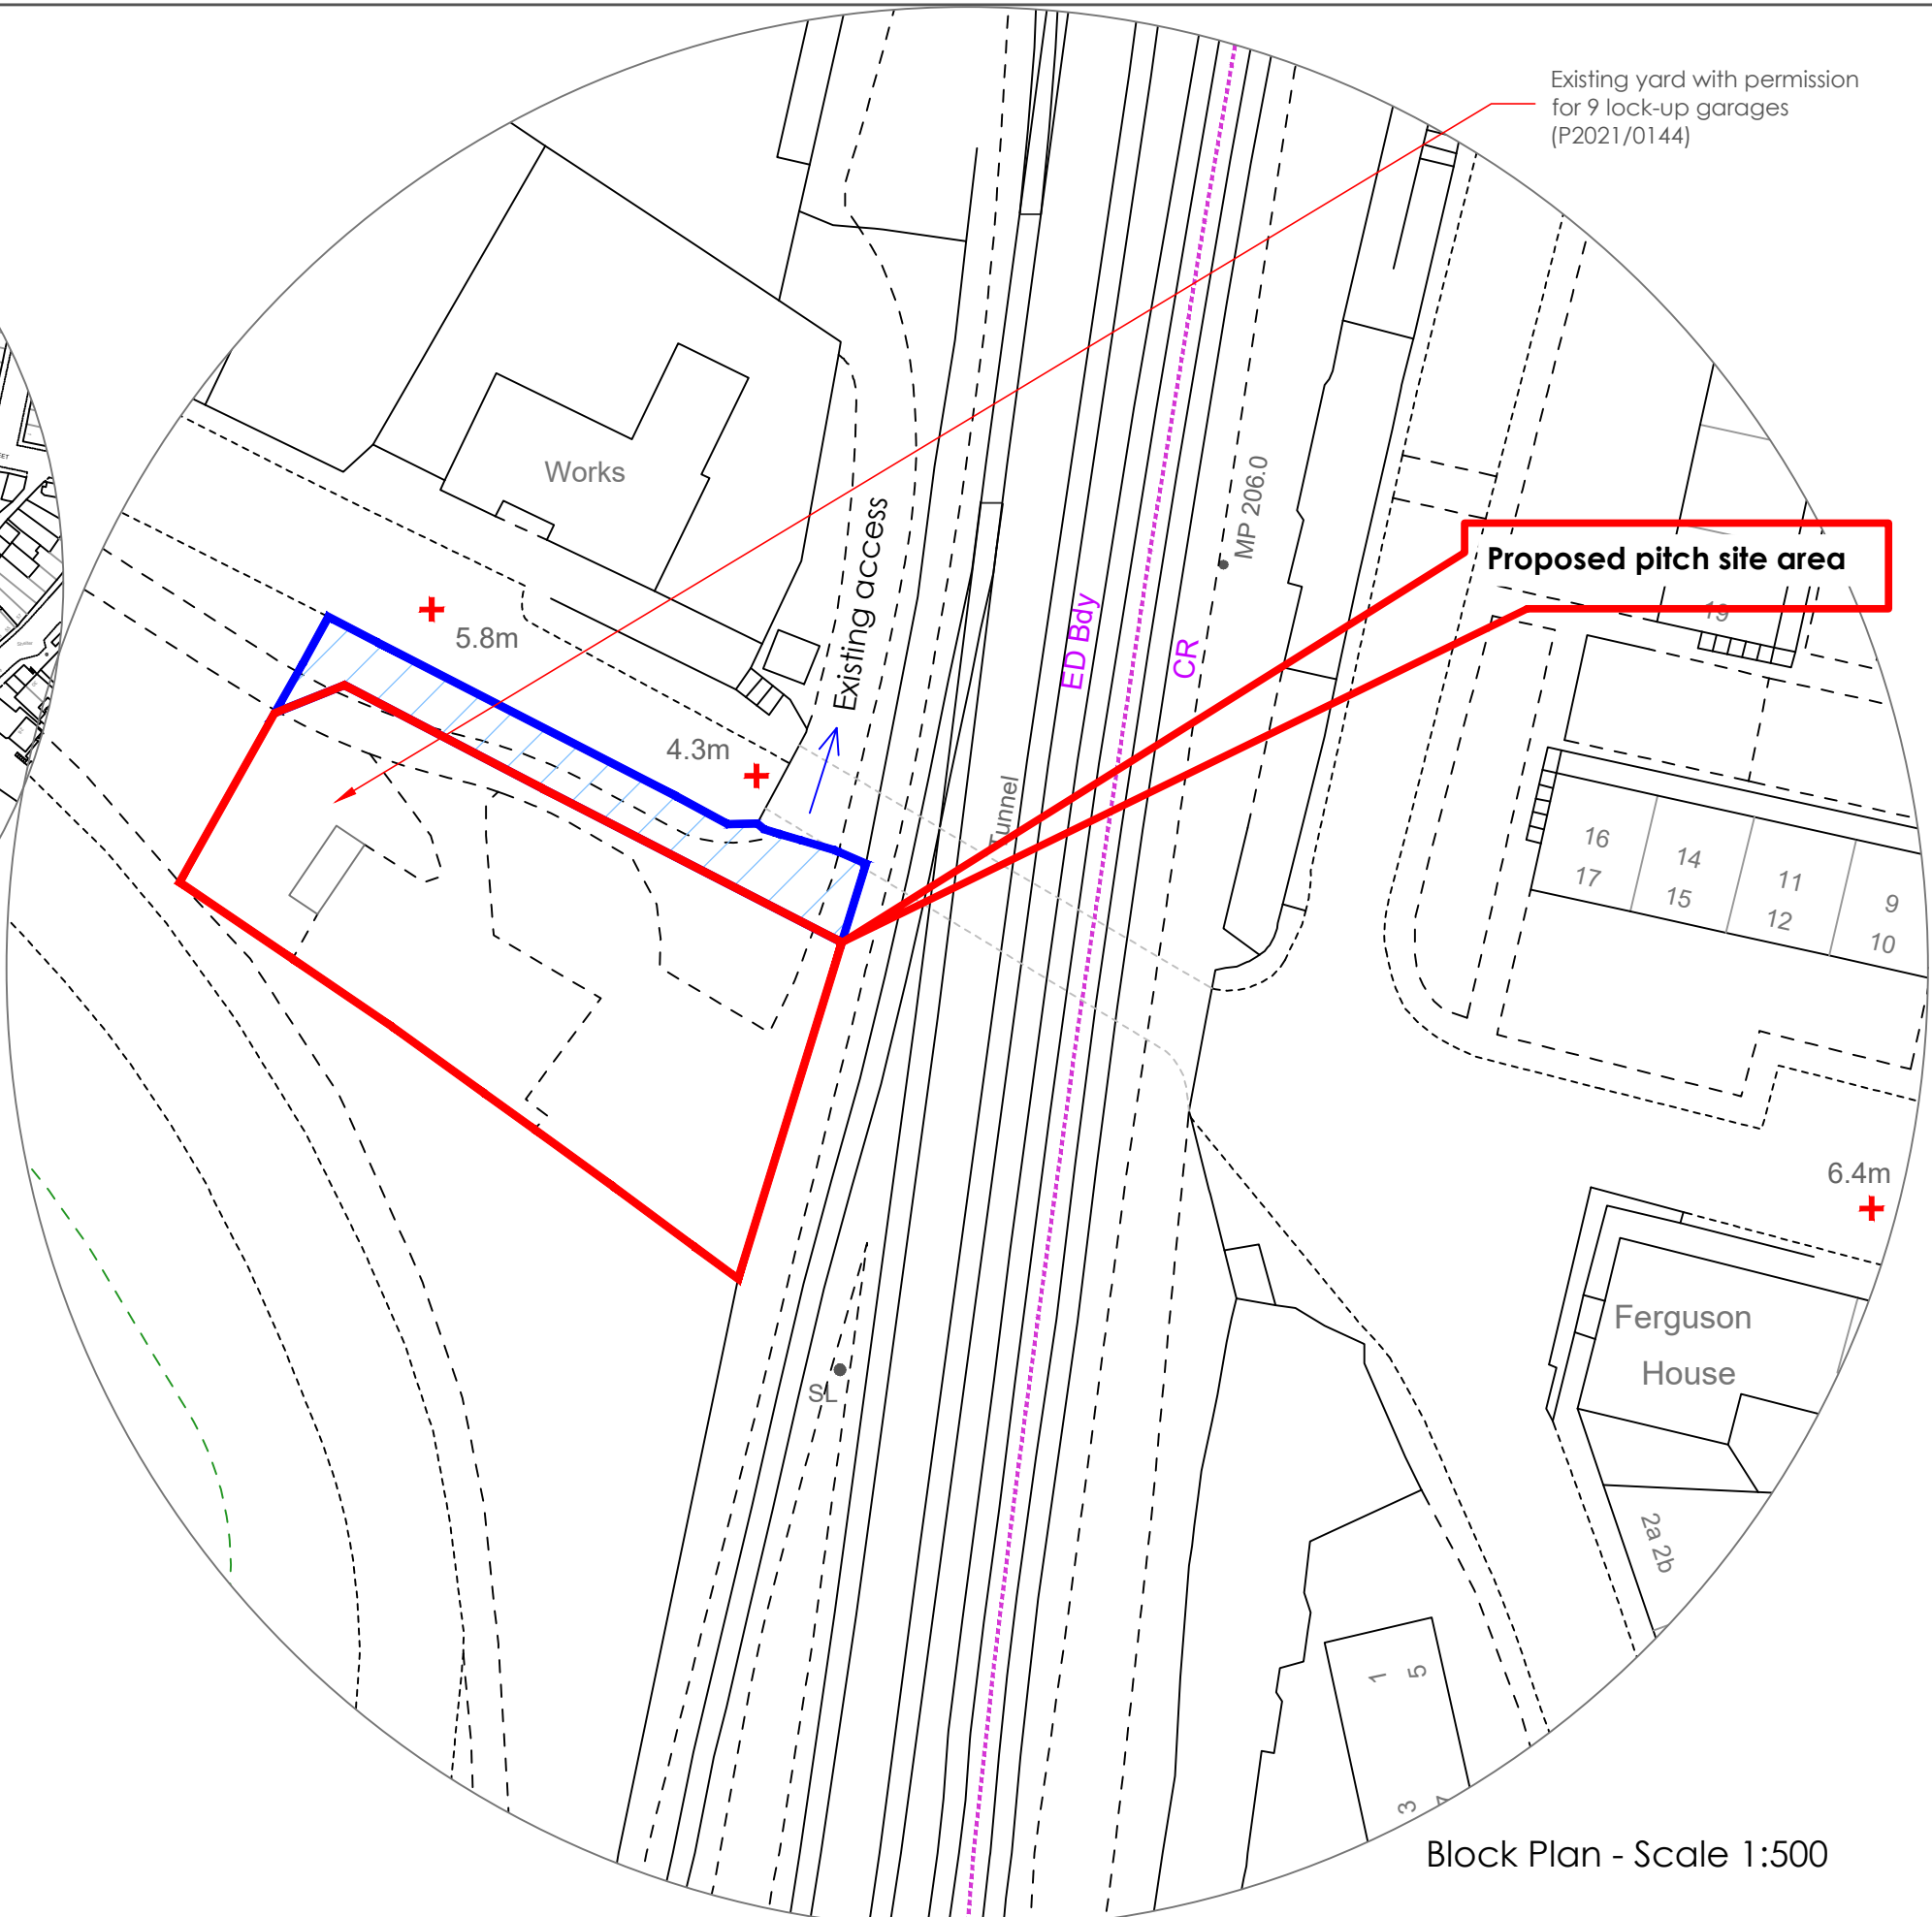

Block Plan - Scale 1:500