
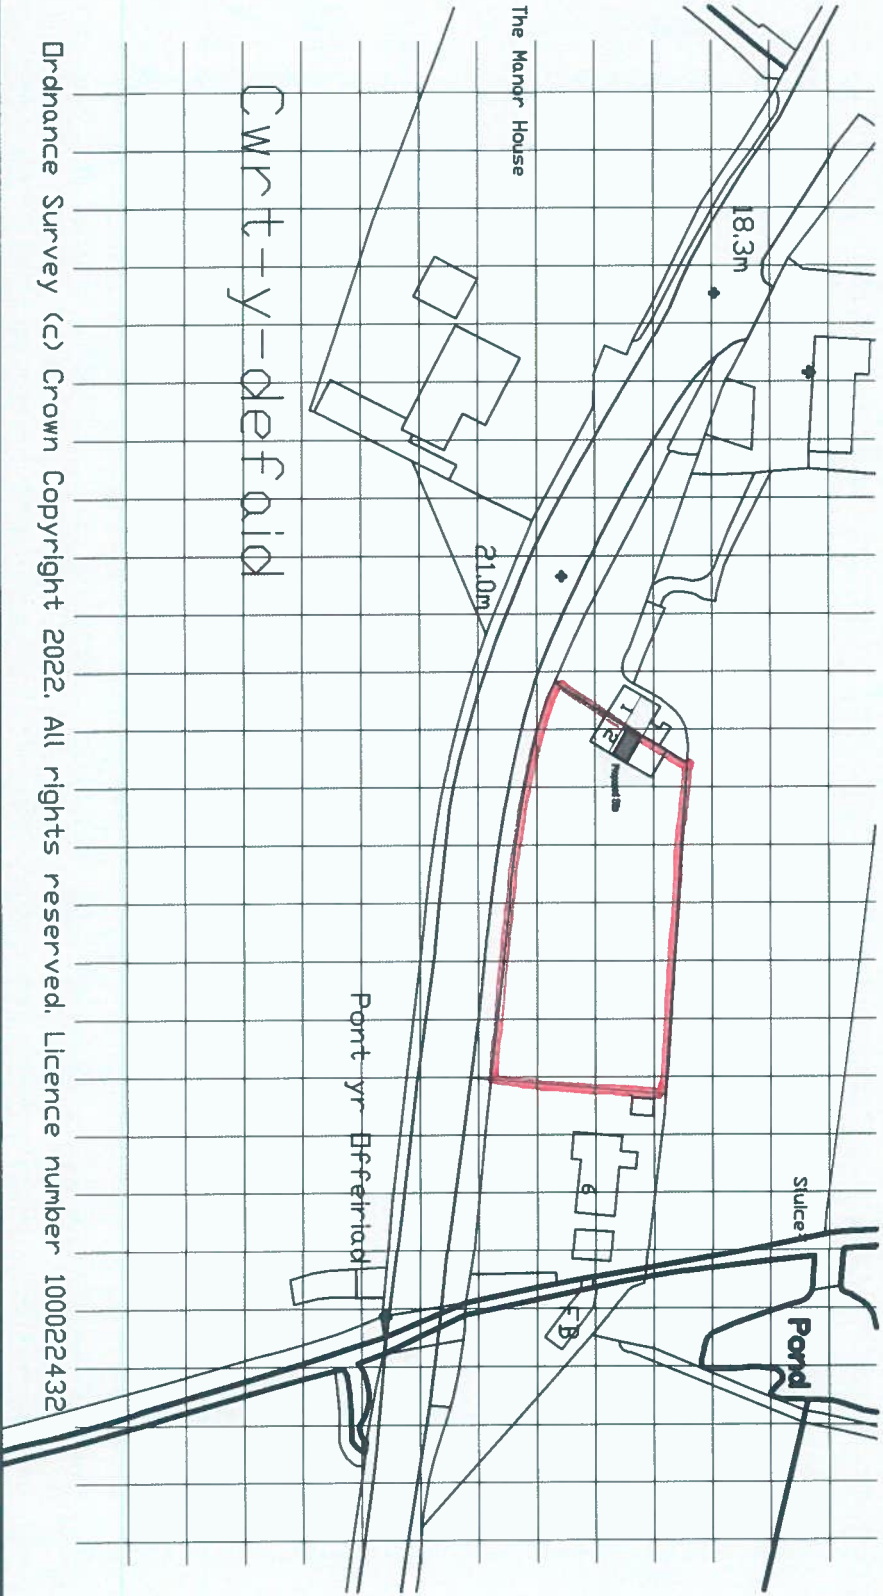


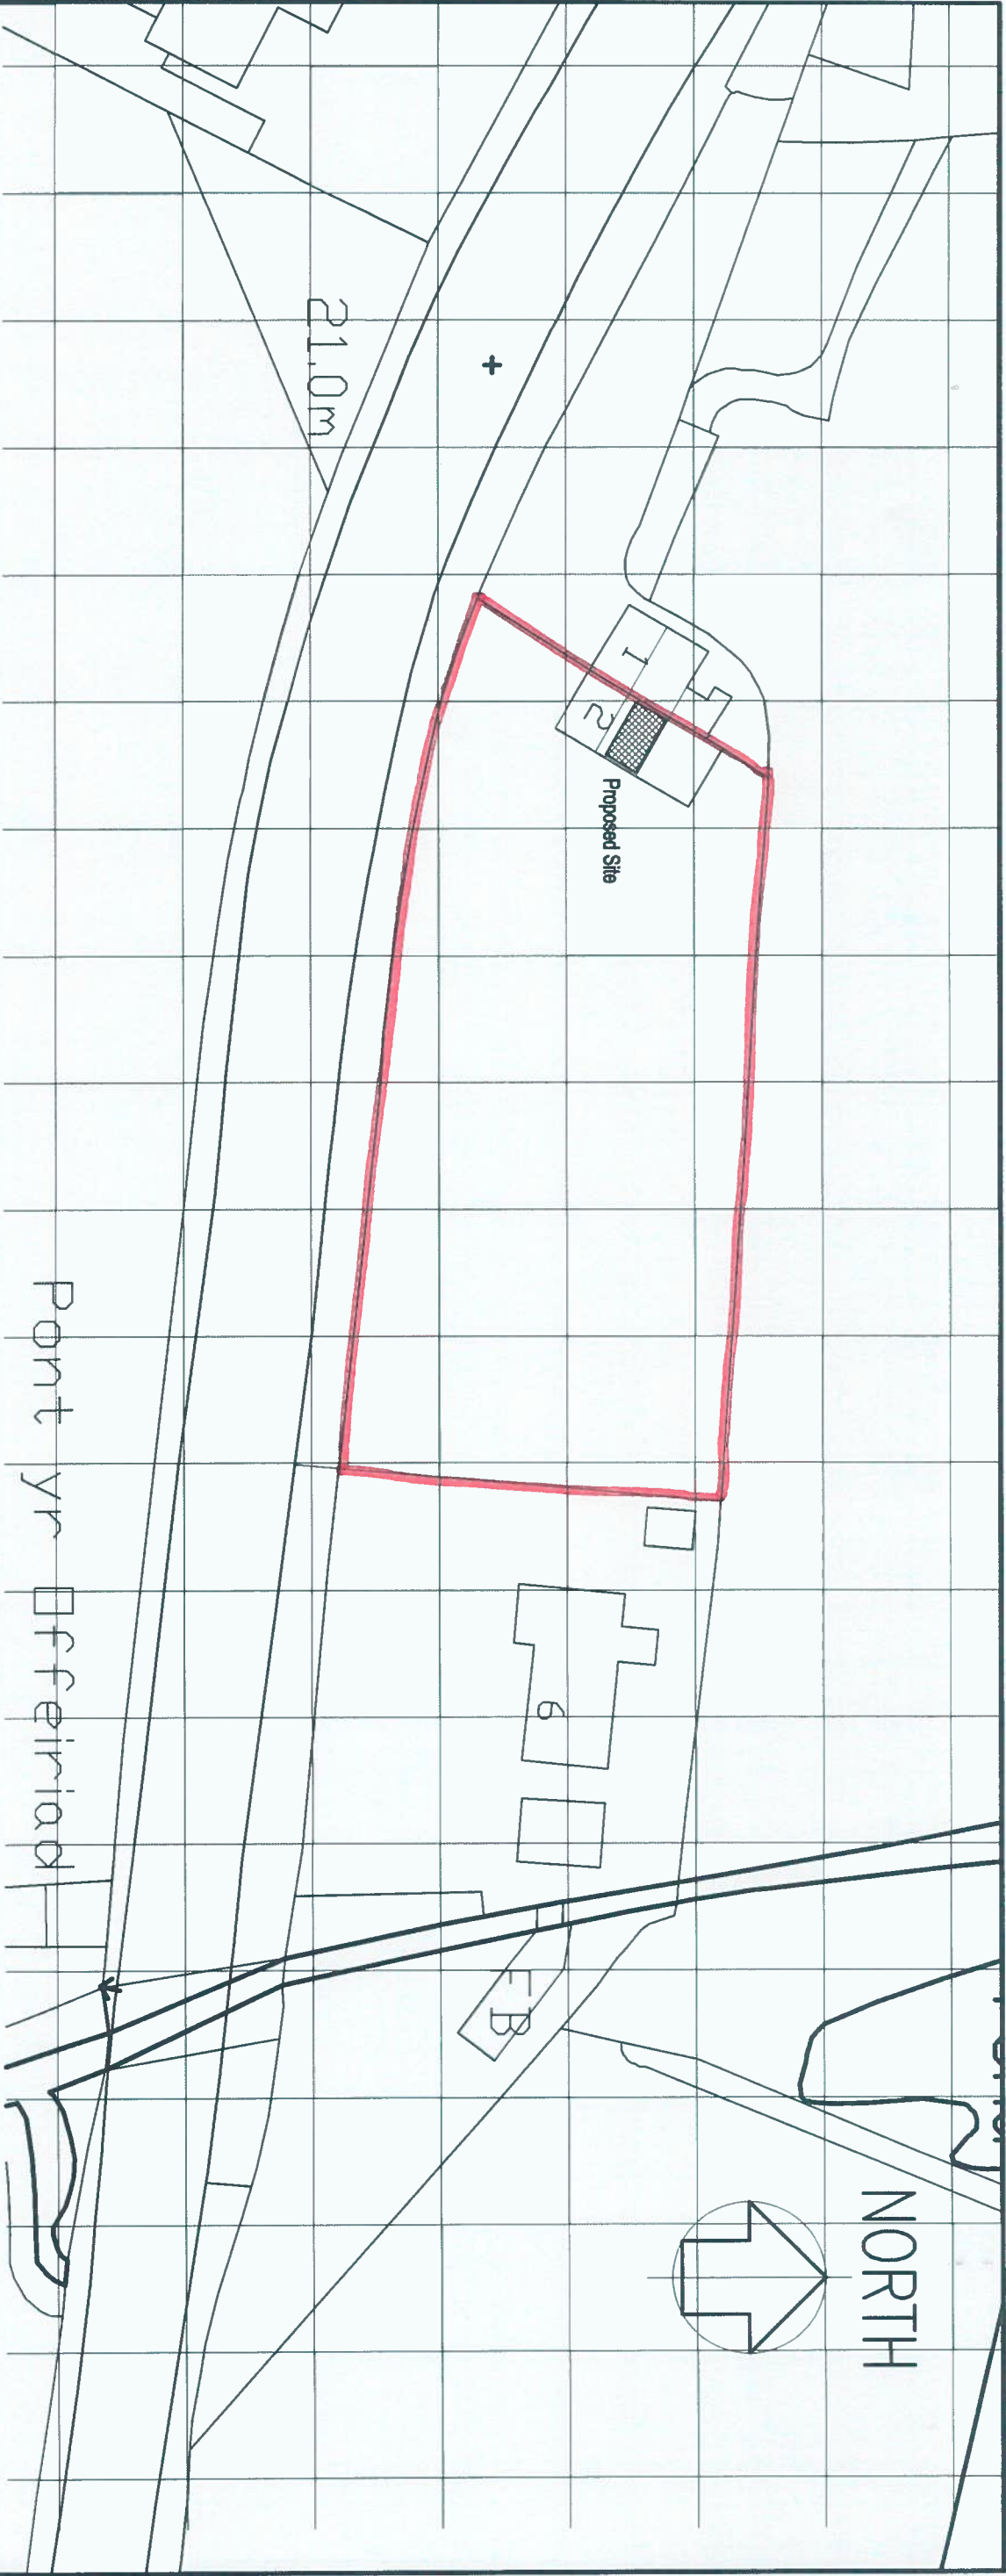

CLIENT		
MR NEIL PAUL CODY.		
Job title		
PROPOSED LOFT EXTENSION WITH REAR DORMER @ 2, CWRT Y DEFAID. MARGAM. PORT TALBOT SA13 2TF		
drawing title		
LOCATION/BLOCK PLAN.		
Job No:	drawing No:	scales:
22.88	01	1:1250 @A3 1:500 @A3