


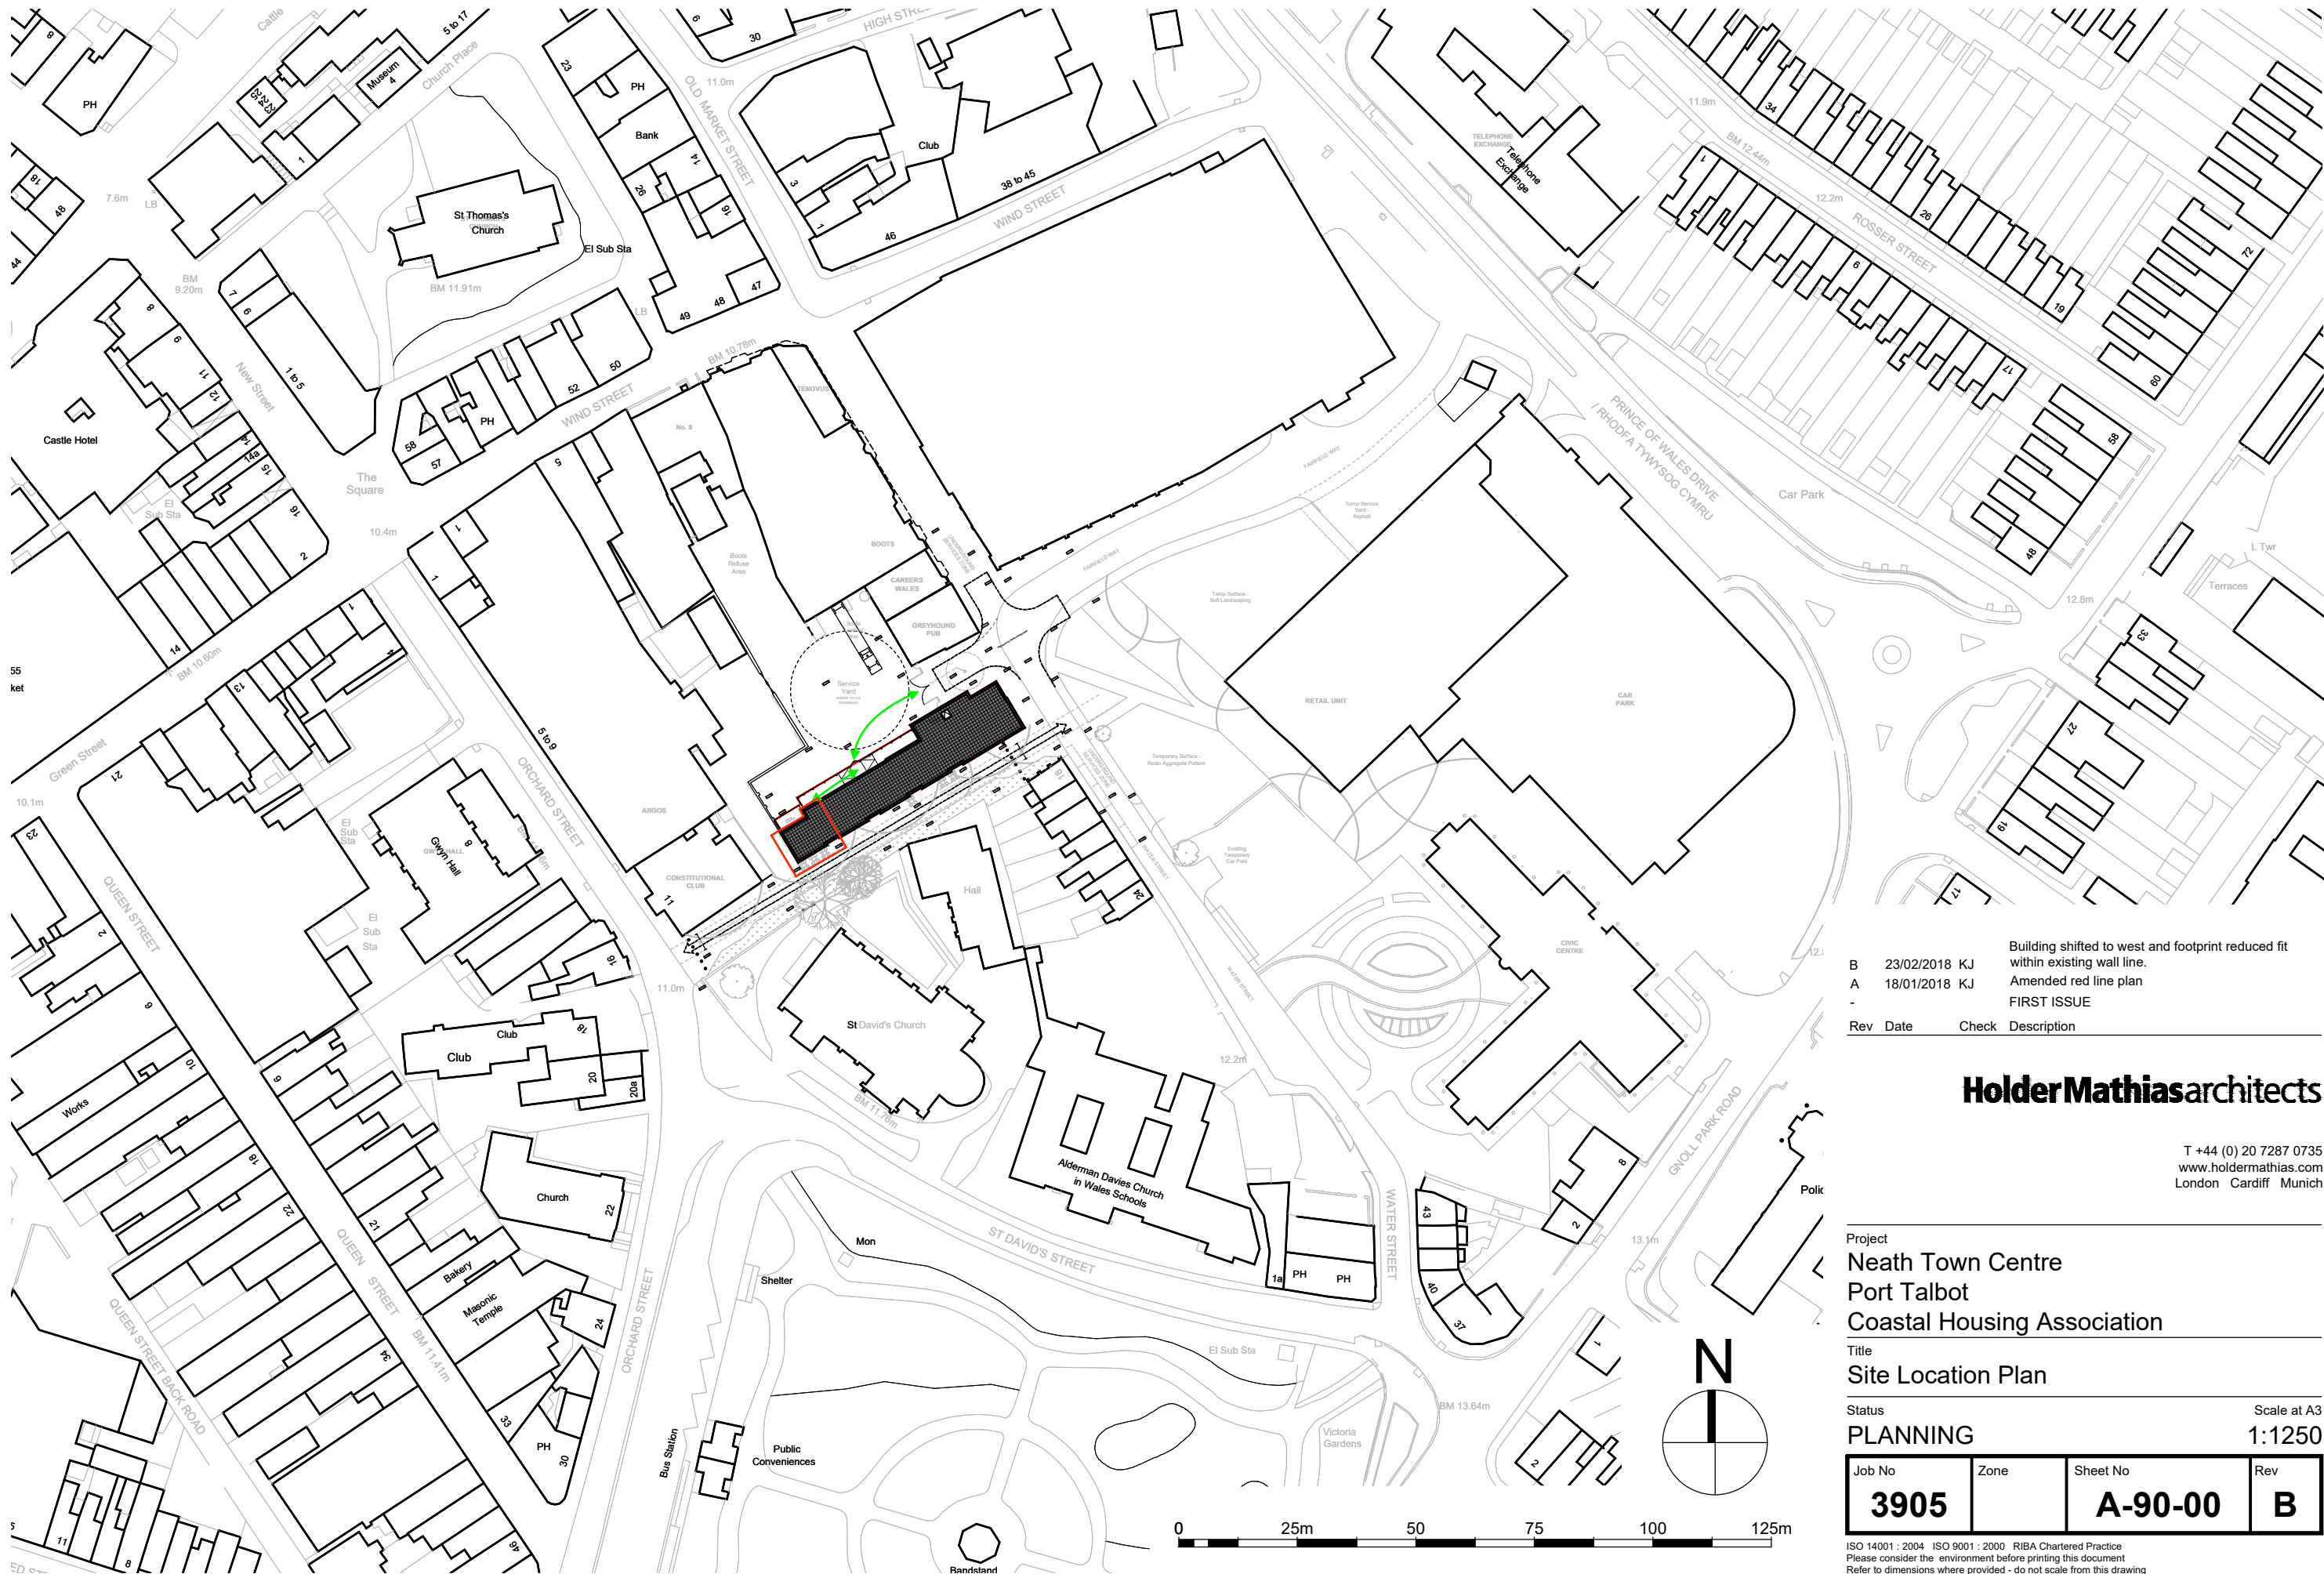

		Building shifted to west and footprint reduced fit within existing wall line.	
B	23/02/2018	KJ	Amended red line plan
A	18/01/2018	KJ	FIRST ISSUE
-			
Rev	Date	Check	Description

HolderMathiasarchitects

T +44 (0) 20 7287 0735
www.holdermathias.com
London Cardiff Munich

Project
**Neath Town Centre
Port Talbot
Coastal Housing Association**

Title
Site Location Plan

Status
PLANNING

Scale at A3
1:1250

Job No	Zone	Sheet No	Rev
3905		A-90-00	B

ISO 14001 : 2004 ISO 9001 : 2000 RIBA Chartered Practice
Please consider the environment before printing this document
Refer to dimensions where provided - do not scale from this drawing