

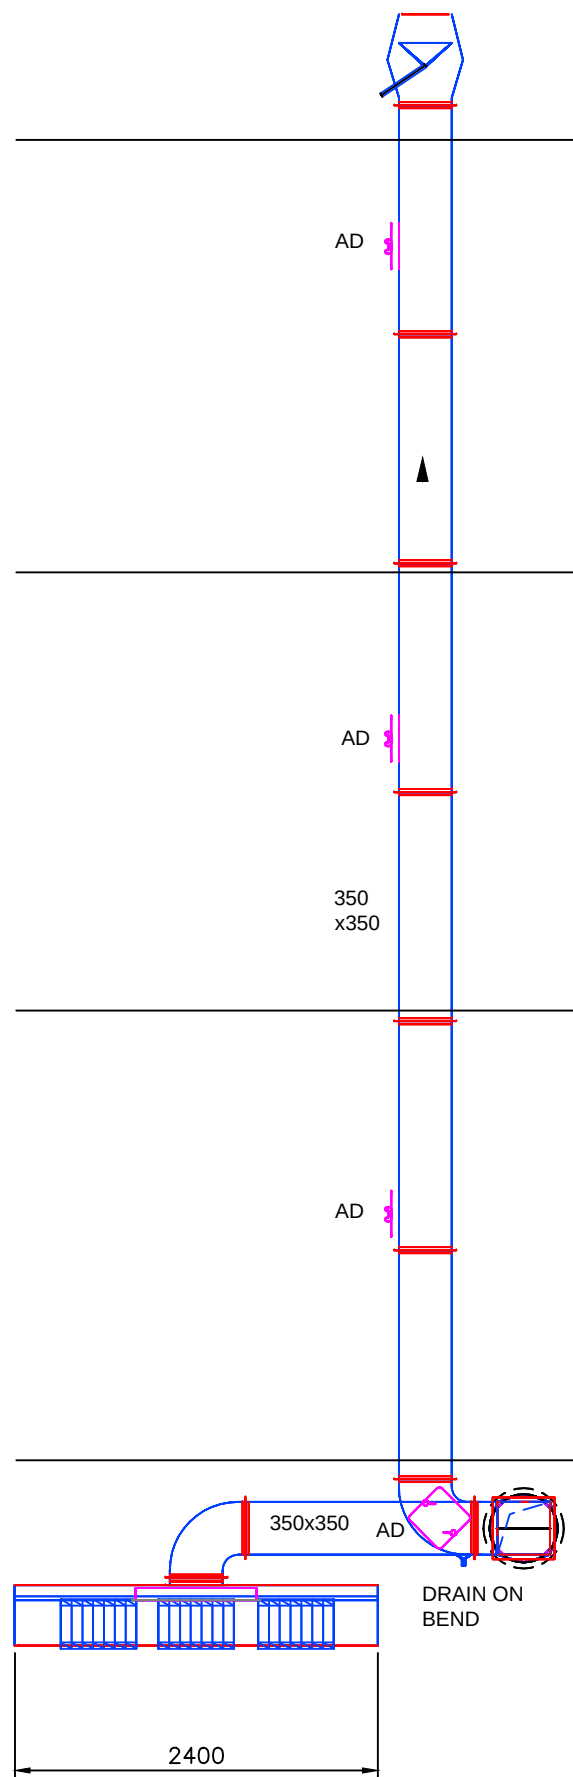


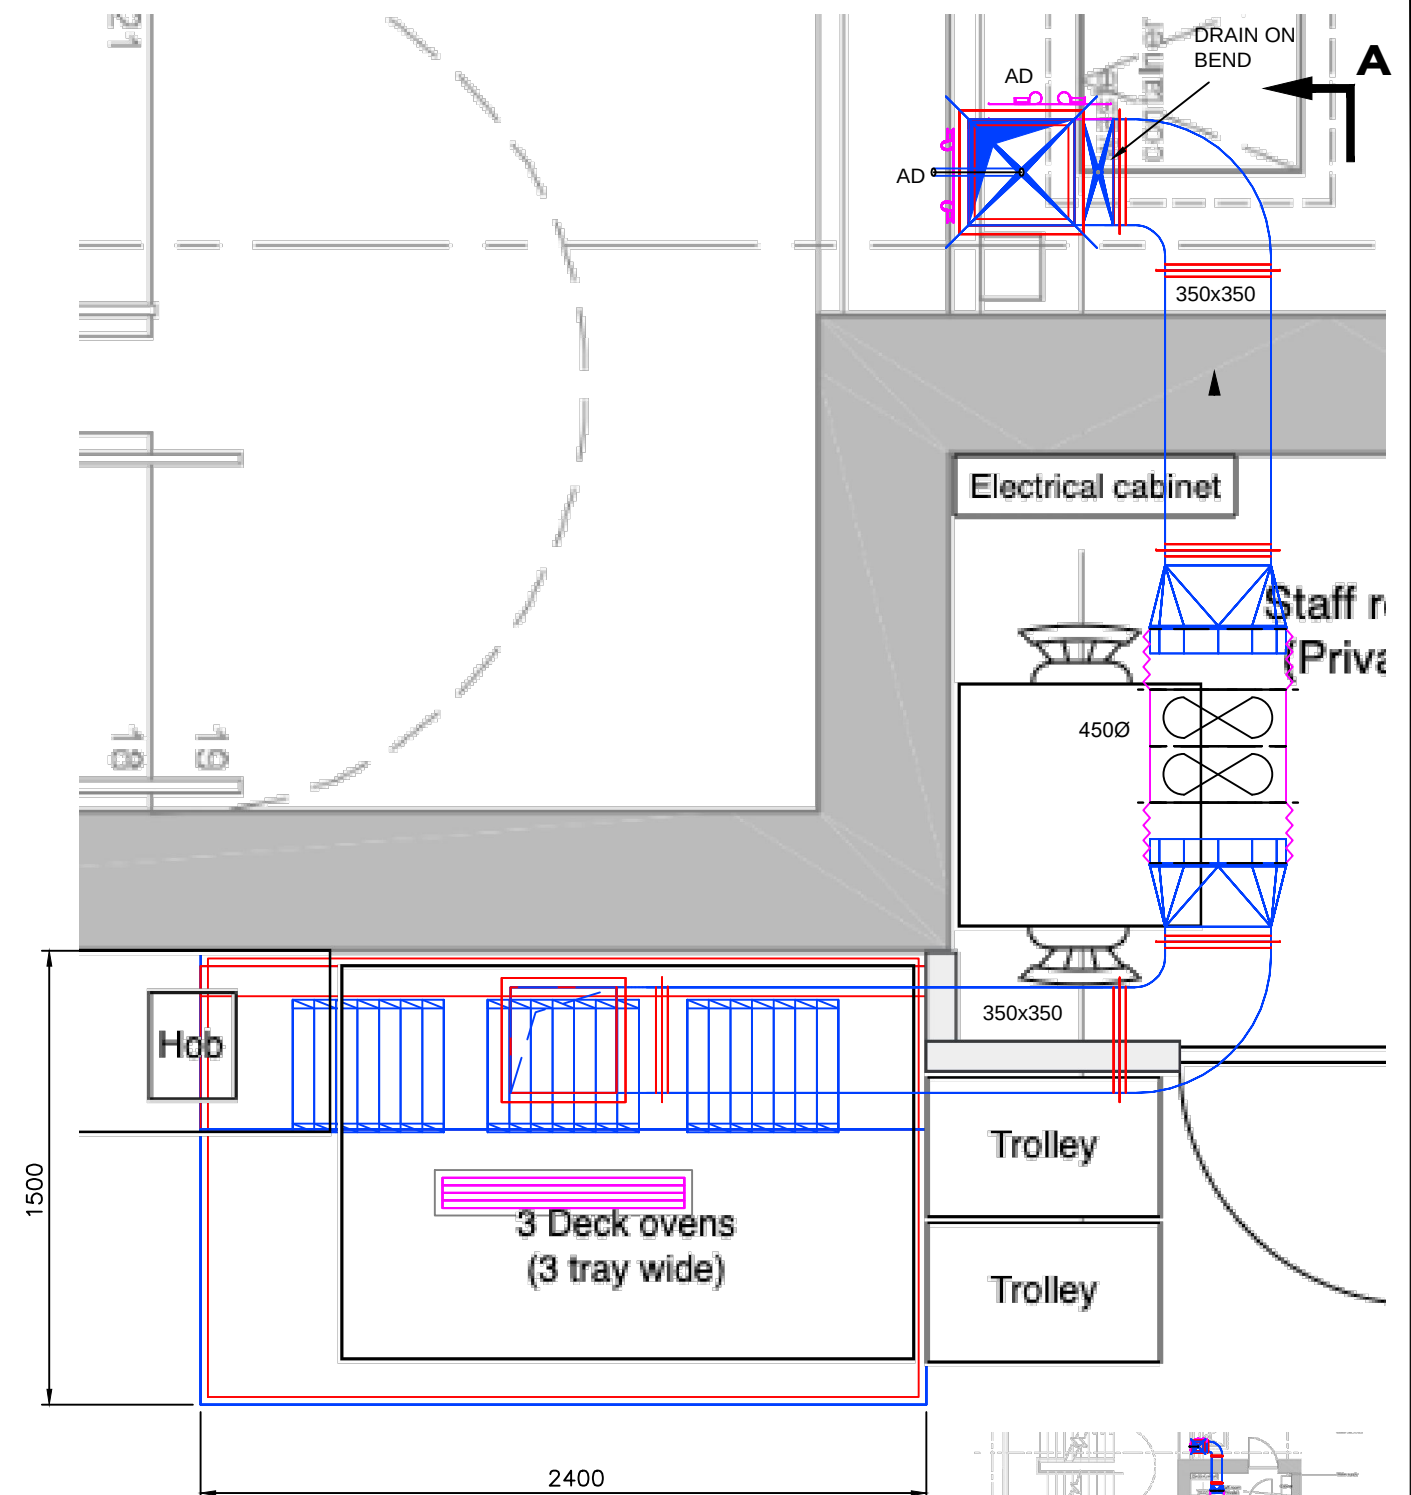


Section A

scale 1:50

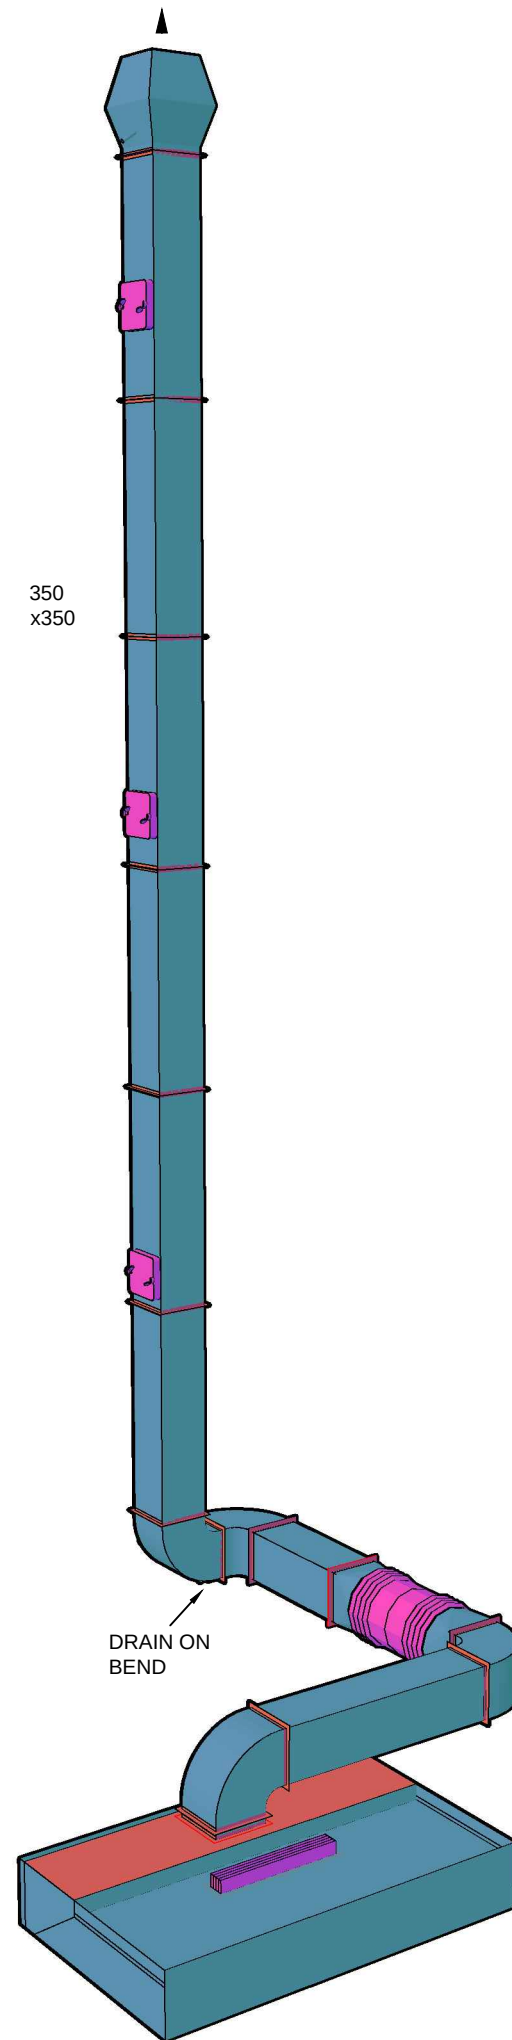

PLAN

scale 1:25

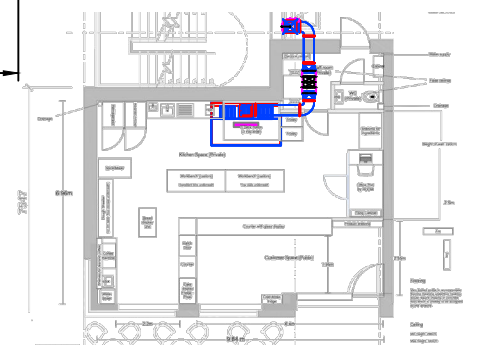

PROJECT:
ROSAS BAKERY

DATE: 15/11/22

SCALE: @A3

DRG NO: ROSA-01

REV: 1

DRAWN BY: RE

DO NOT SCALE