


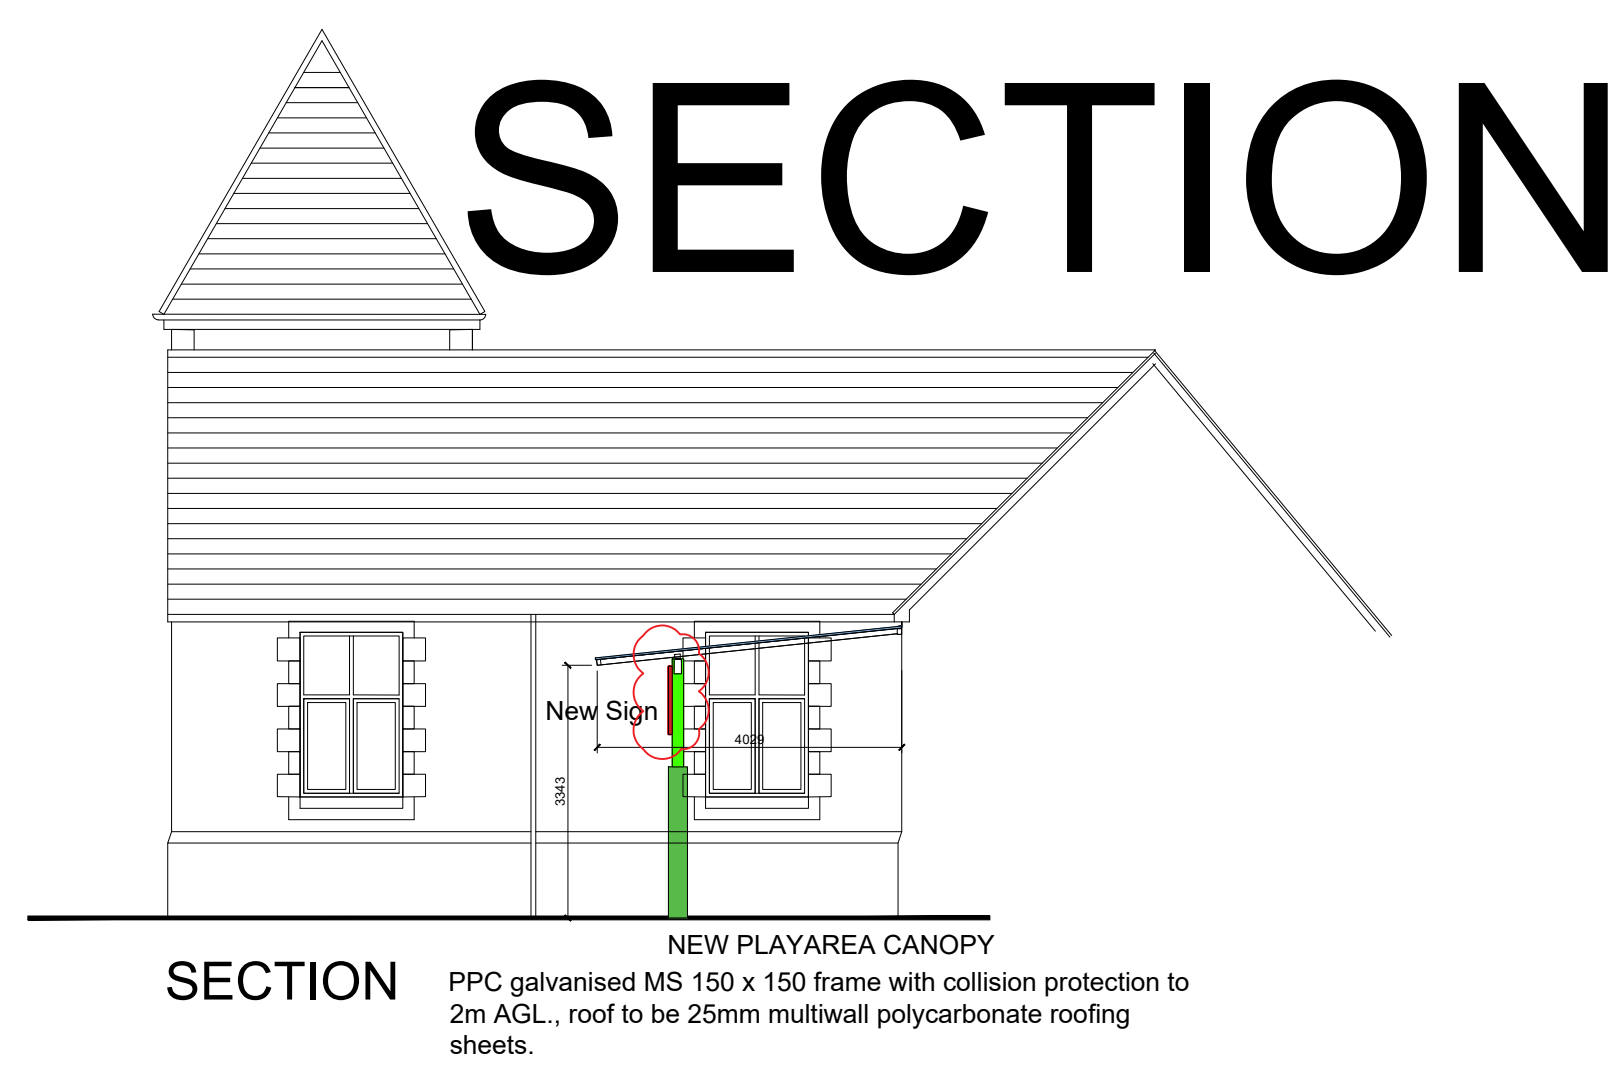

NOTES

1. All dimensions in millimetres unless otherwise stated.

B	Sign added to front of canopy	WGH			Nov 2022
A	Further notes added.	WGH			Nov 2022
Rev	Details	Dr	Ch	Apr	Date



Neath Port Talbot
Castell-nedd Port Talbot
 County Borough Council Cyngor Bwrdeistref Sirol

Making a difference Gwahaniaeth er gwell

PROPERTY & REGENERATION
Nicola Pearce BSc(Hons) DipTP MRTPI
DIRECTOR OF ENVIRONMENT AND REGENERATION
THE QUAYS, BRUNEL WAY
BAGLAN ENERGY PARK SA11 2GG
www.npt.gov.uk

Project	WORKS TO MYNYCHLOG NEDD PRIMARY SCHOOL
---------	--

Drawing Title	NEW CANOPY
---------------	--------------------------

File No.	Property Ref. No.
Drawn WGH	Checked Approved
Date mar 2022	Date Date
Scales 1:100@A1	

Drawing No. A1245 - 202	Rev. B
--------------------------------	---------------