


Rev.	Desc.	Date
B	Additional Information	14/11/2022
A	Planning	15/09/22

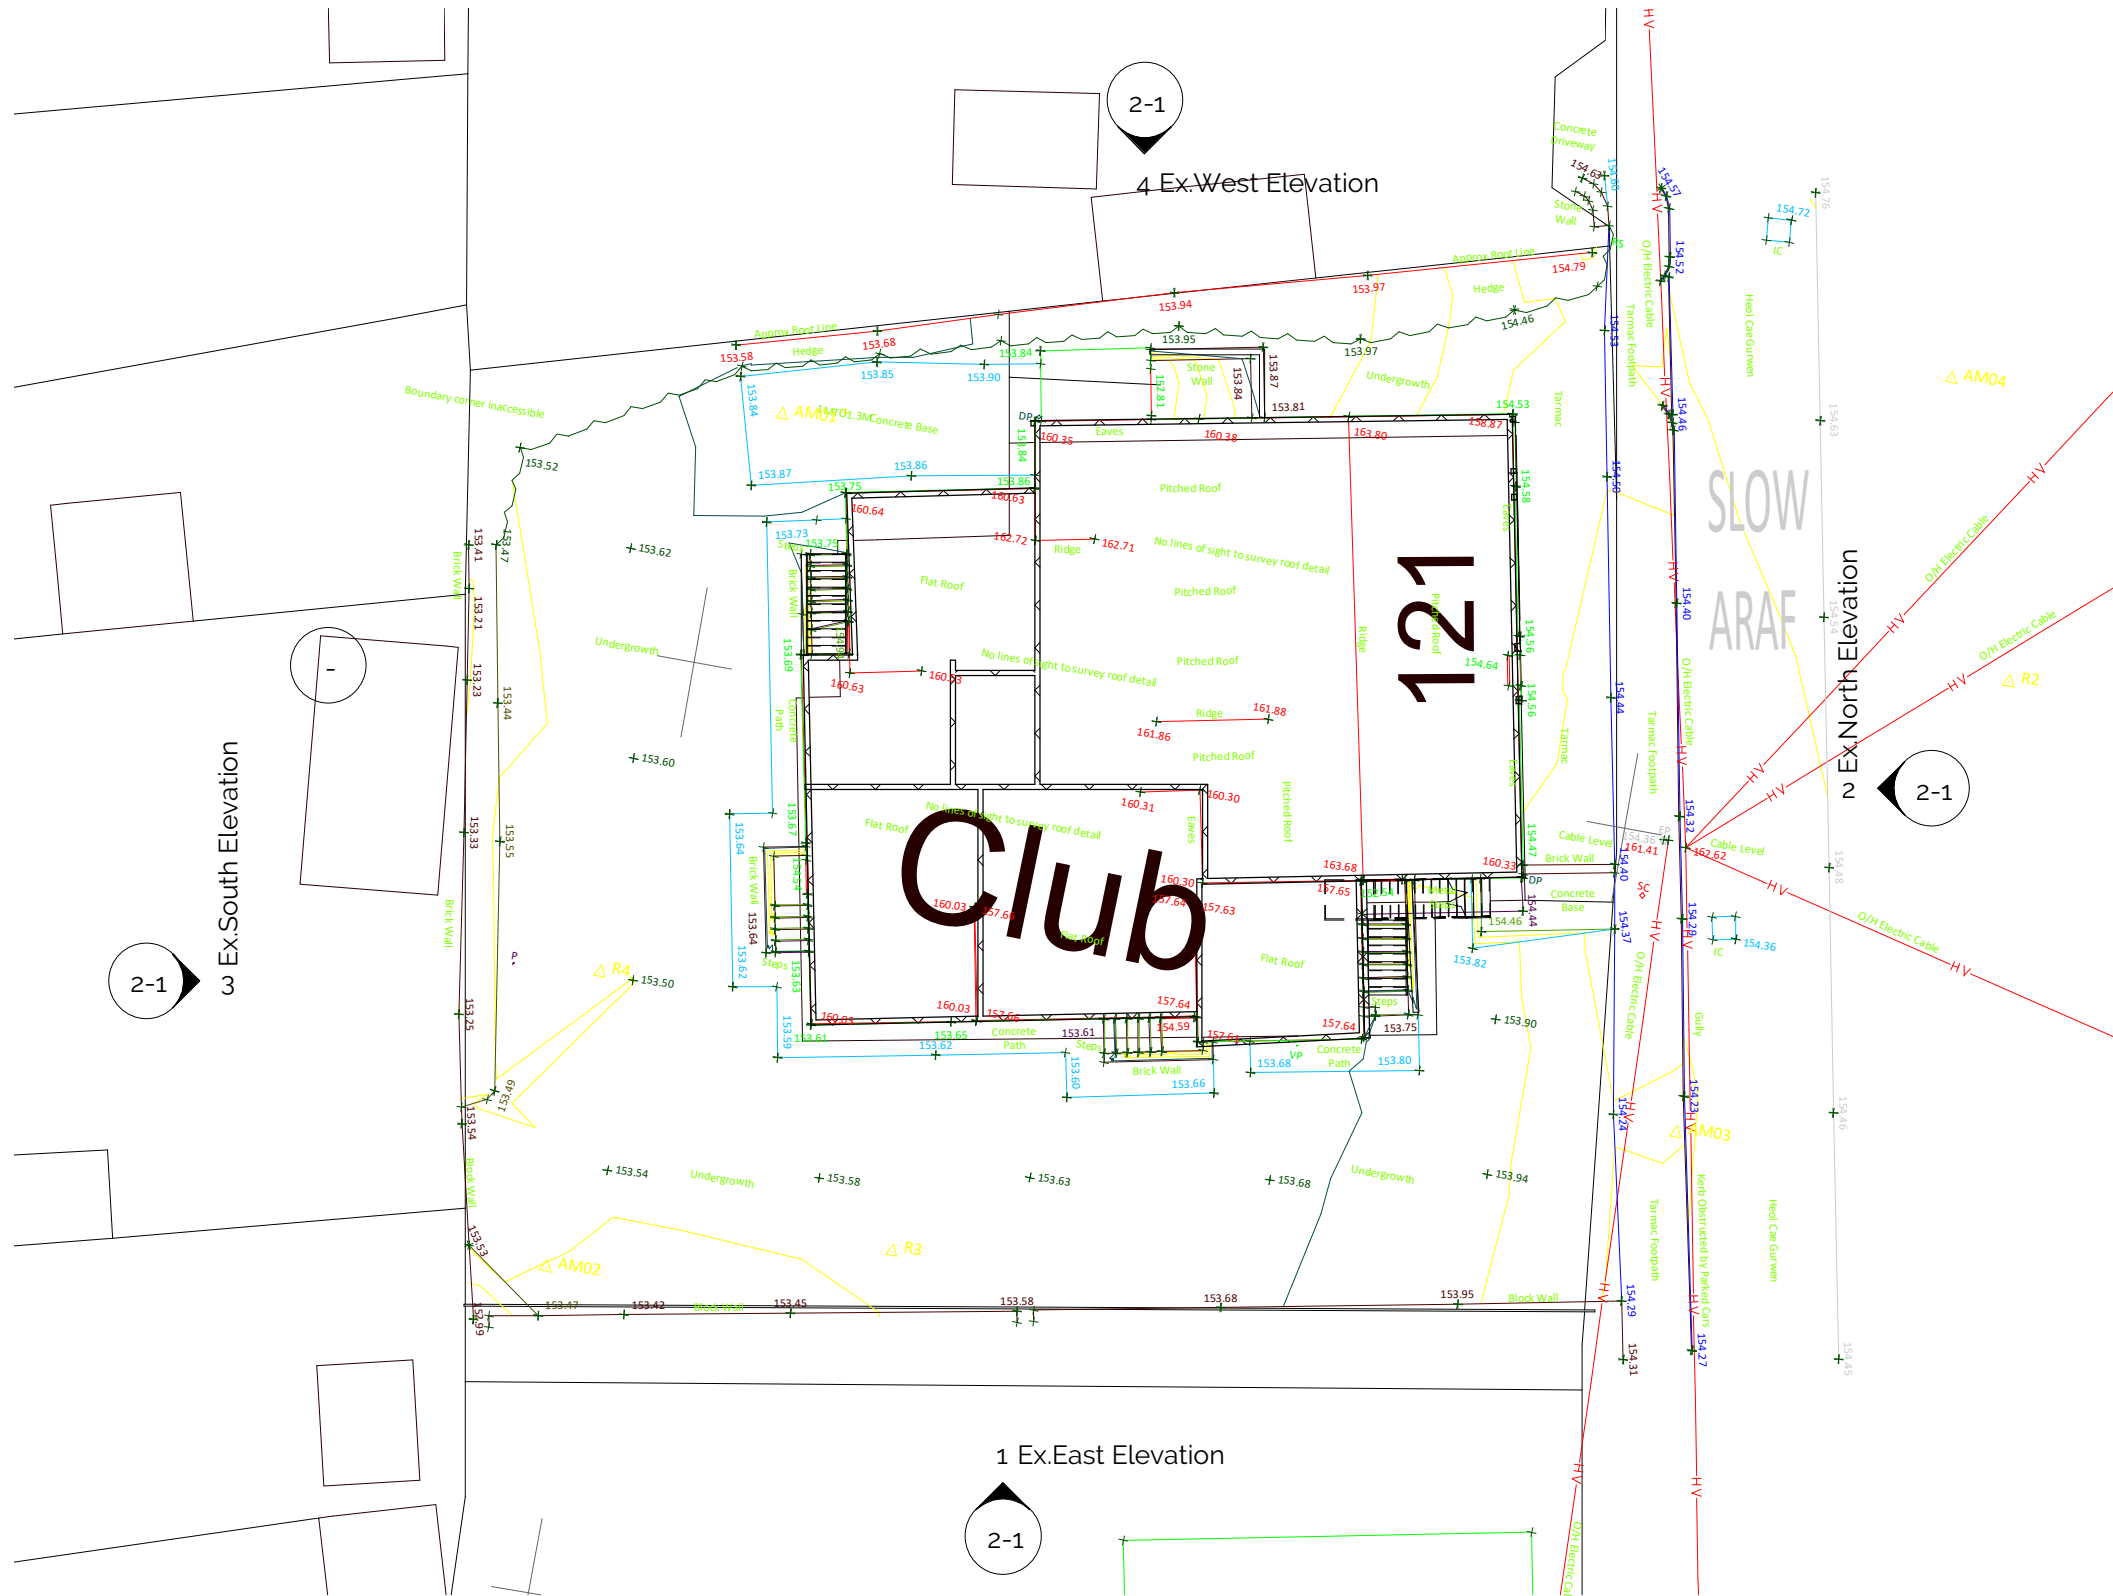

Existing building on site to be demolished.

1 Existing Ground Floor

Existing Plans

W. GRIFFITHS

ARCHITECTS • PENSEIRI

Falcon Chambers
Thomas St. Llanelli
SA15 3JB
www.wgriffiths.co.uk
Tel. 01792 651532

PROJECT
121 Heol Cae Gurwen

SCALE 1 : 200 SIZE A3
DRAWN jrt DATE 04/08/21
CHECKED DATE

SERIES KEY:-
0 = views; 1 = plans; 2 = elevations; 3 = sections; 4 = site; S = sketch; A = client approval; P = planning;
5 = stairs; 6 = 1:20 rooms; 7 = details; 8 = schedules B = building regs; C = contract; R = record

TITLE		Job		Level: 1		Series, number		Suitability		Revision	
Existing Plans		1791		Vol: 1		1-1		P		B	