

# Superseded

|                |      |
|----------------|------|
| Job            | 1791 |
| Level          | 1    |
| Vol            | 1    |
| Series, number | 2    |
| Suitability    | P    |
| Revision       | B    |

SUITABILITY:-  
0 = Views; 1 = plans; 2 = elevations; 3 = sections; 4 = site; 5 = sketch; A = client approval; P = planning;  
B = building regs; C = contract; R = record

SERIES KEY:-  
5 = stairs; 6 = 120 rooms; 7 = details; 8 = schedules

Proposed Elevations in Context


DRAWN jlt  
CHECKED -  
DATE 02/07/21  
SCALE 1 : 200  
SIZE A3

PROJECT  
121 Heol Cae Gurwen

W.GRIFFITHS  
ARCHITECTS • PENSEIRI  
Falcon Chambers  
5A15 3JB  
www.wgriffiths.co.uk  
Tel. 01792 651532

Proposed Elevations in Context


3  
Elevation 4 - a  
1 : 200

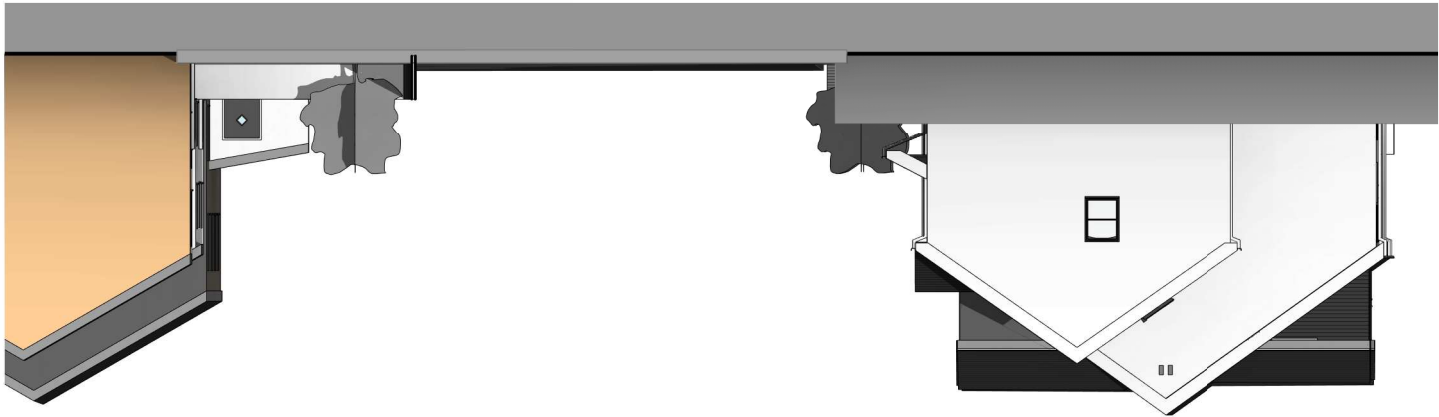

2  
Elevation 3 - a  
1 : 200



1  
Elevation 1 - a  
1 : 200

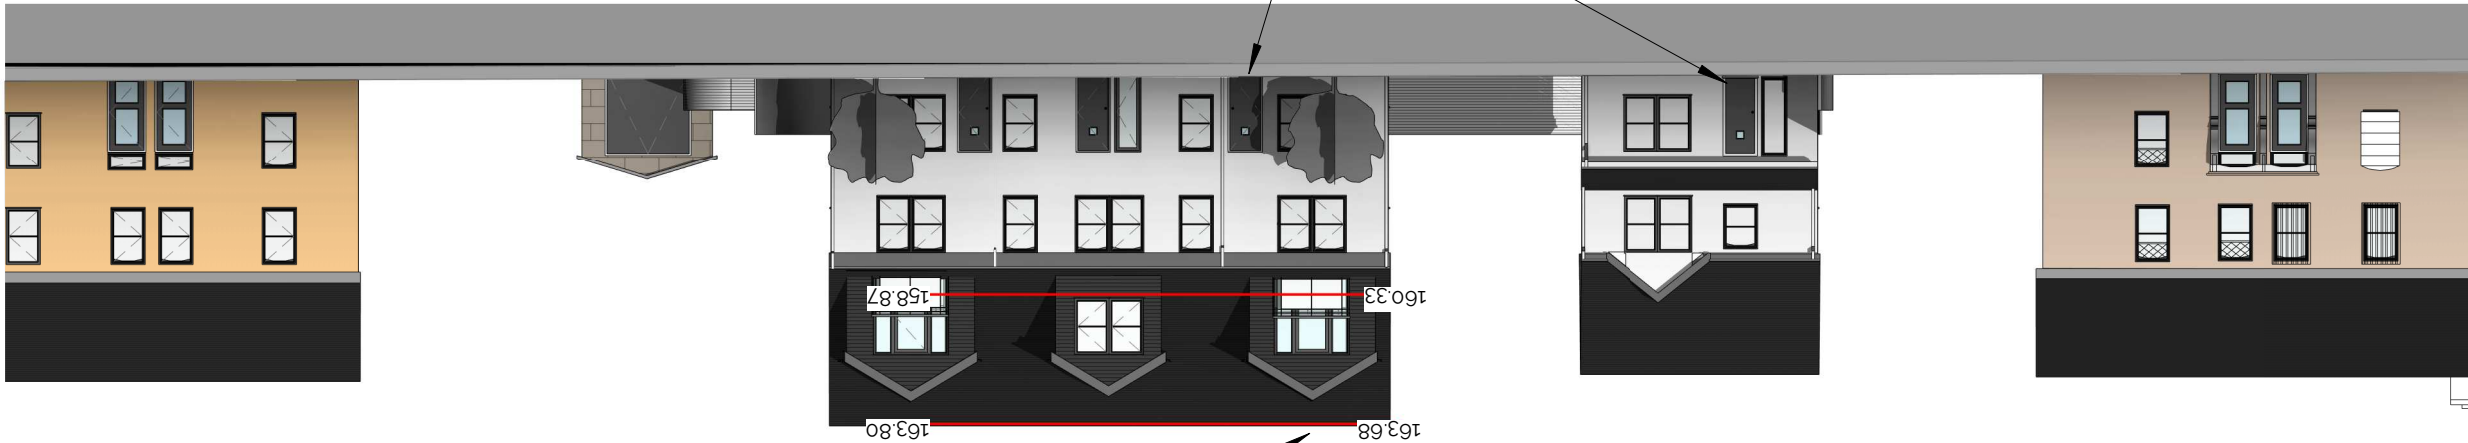

Apparent Existing Ridge

163.68  
163.80  
160.33  
158.87

Obscure glazing


Integrated bird and bat boxes

Anthracite Gray composite doors

Anthracite Gray UPVC double glazed windows

Monocouche XF Render System in XF Heritage White or similar approved

4  
Elevation 5 - a  
1 : 200

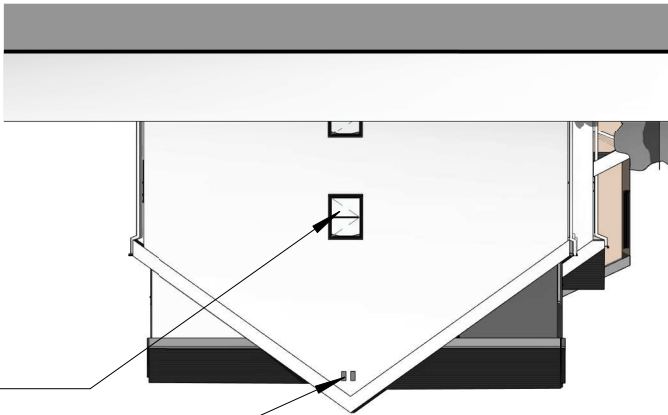

SCALE  
Use only figured dimensions  
Do not scale except in connection with Planning Applications  
Contractor to check all dimensions and notify CA of any discrepancies  
Copyright of this drawing remains with W.GRIFFITHS  
Date  
14/11/2022  
15/09/22  
Rev.  
A  
B  
Additional Information  
Planning  
Desc.