


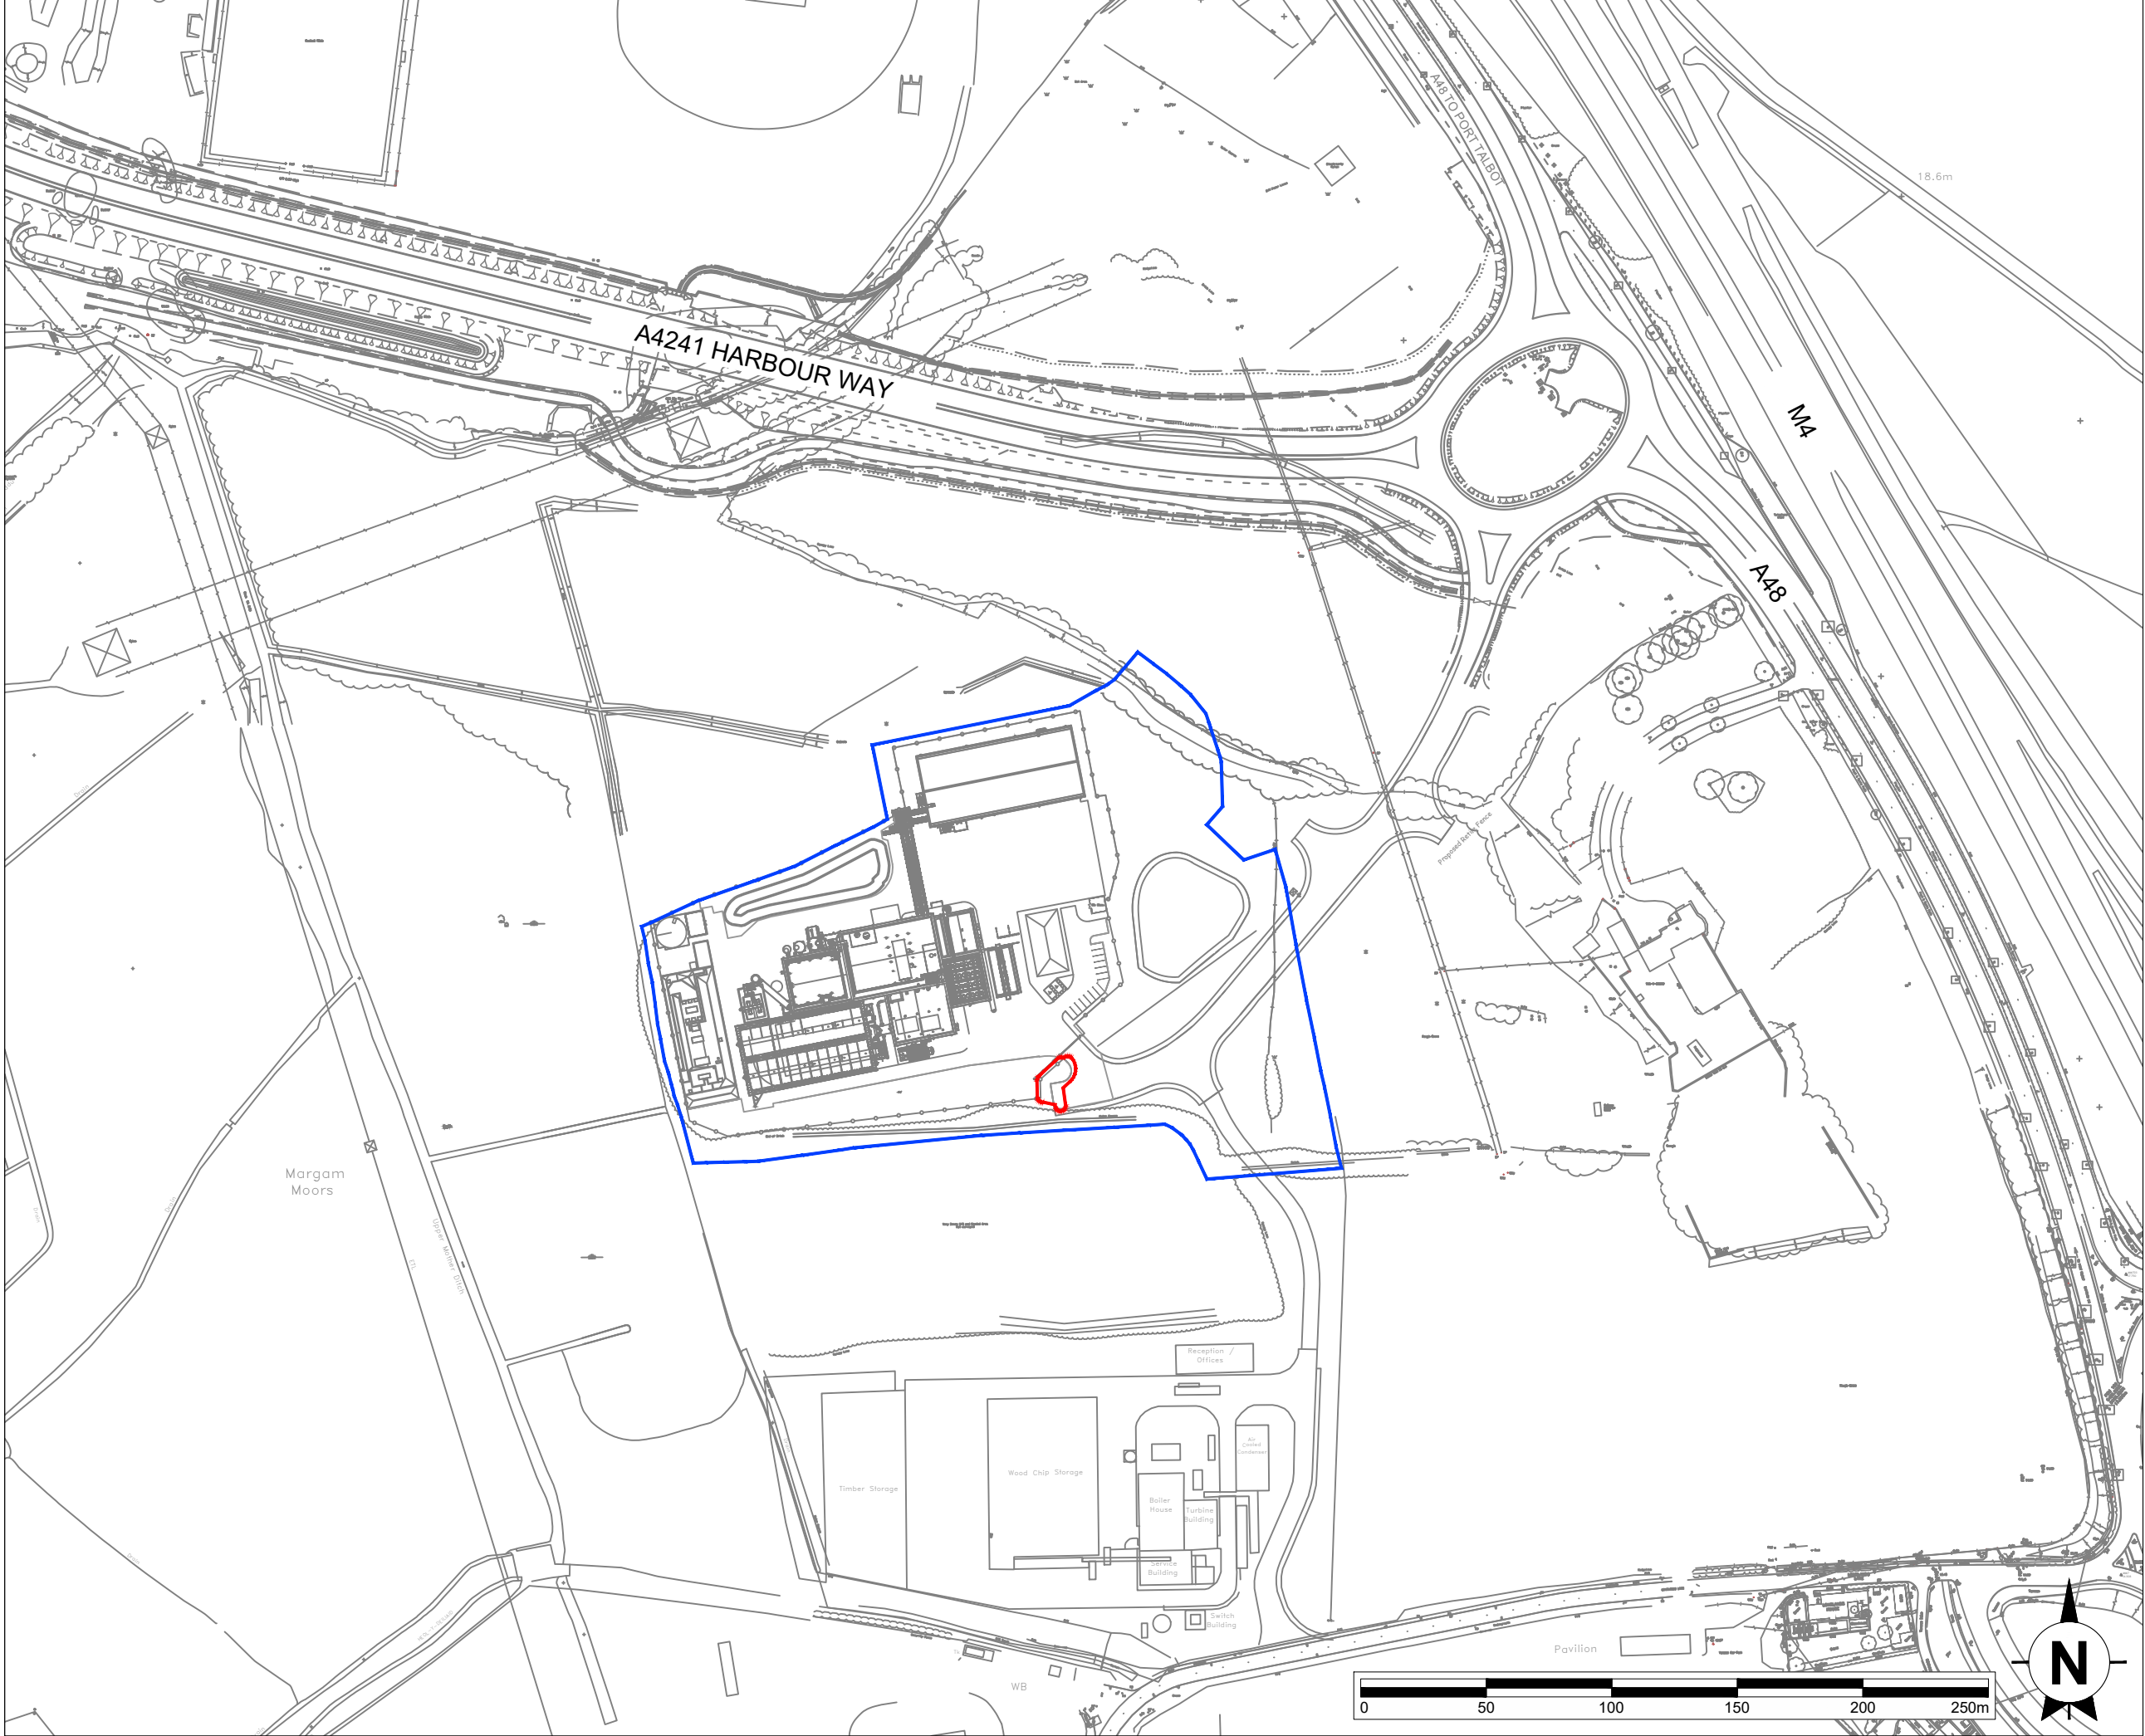

This drawing is the copyright of AXIS P.E.D Limited and may not be loaned, copied or reproduced in any way -or used for any offer, quote, tender or construction purposes without written consent of the company to do so

Follow any figured dimensions - do not scale for construction purposes. IF IN DOUBT ASK.

Revision History		Date

Application Boundary

Ownership Boundary

Chester Office: Well House Barns Bretton CH4 8DH		South Manchester Office: Canella House 76 Water Lane Wilmslow SK9 5BB	axis
0844 8700 007 - www.axisped.co.uk			
client: ECO2			
project: MARGAM			
drawing title: SITE ENTRANCE - LOCATION PLAN			
date: October 2022	drawn by: SM	checked: AR	
drawing number: 2774-01-14	status: --	rev:	
scale(s): 1:2500@A3			
planning environment design			