
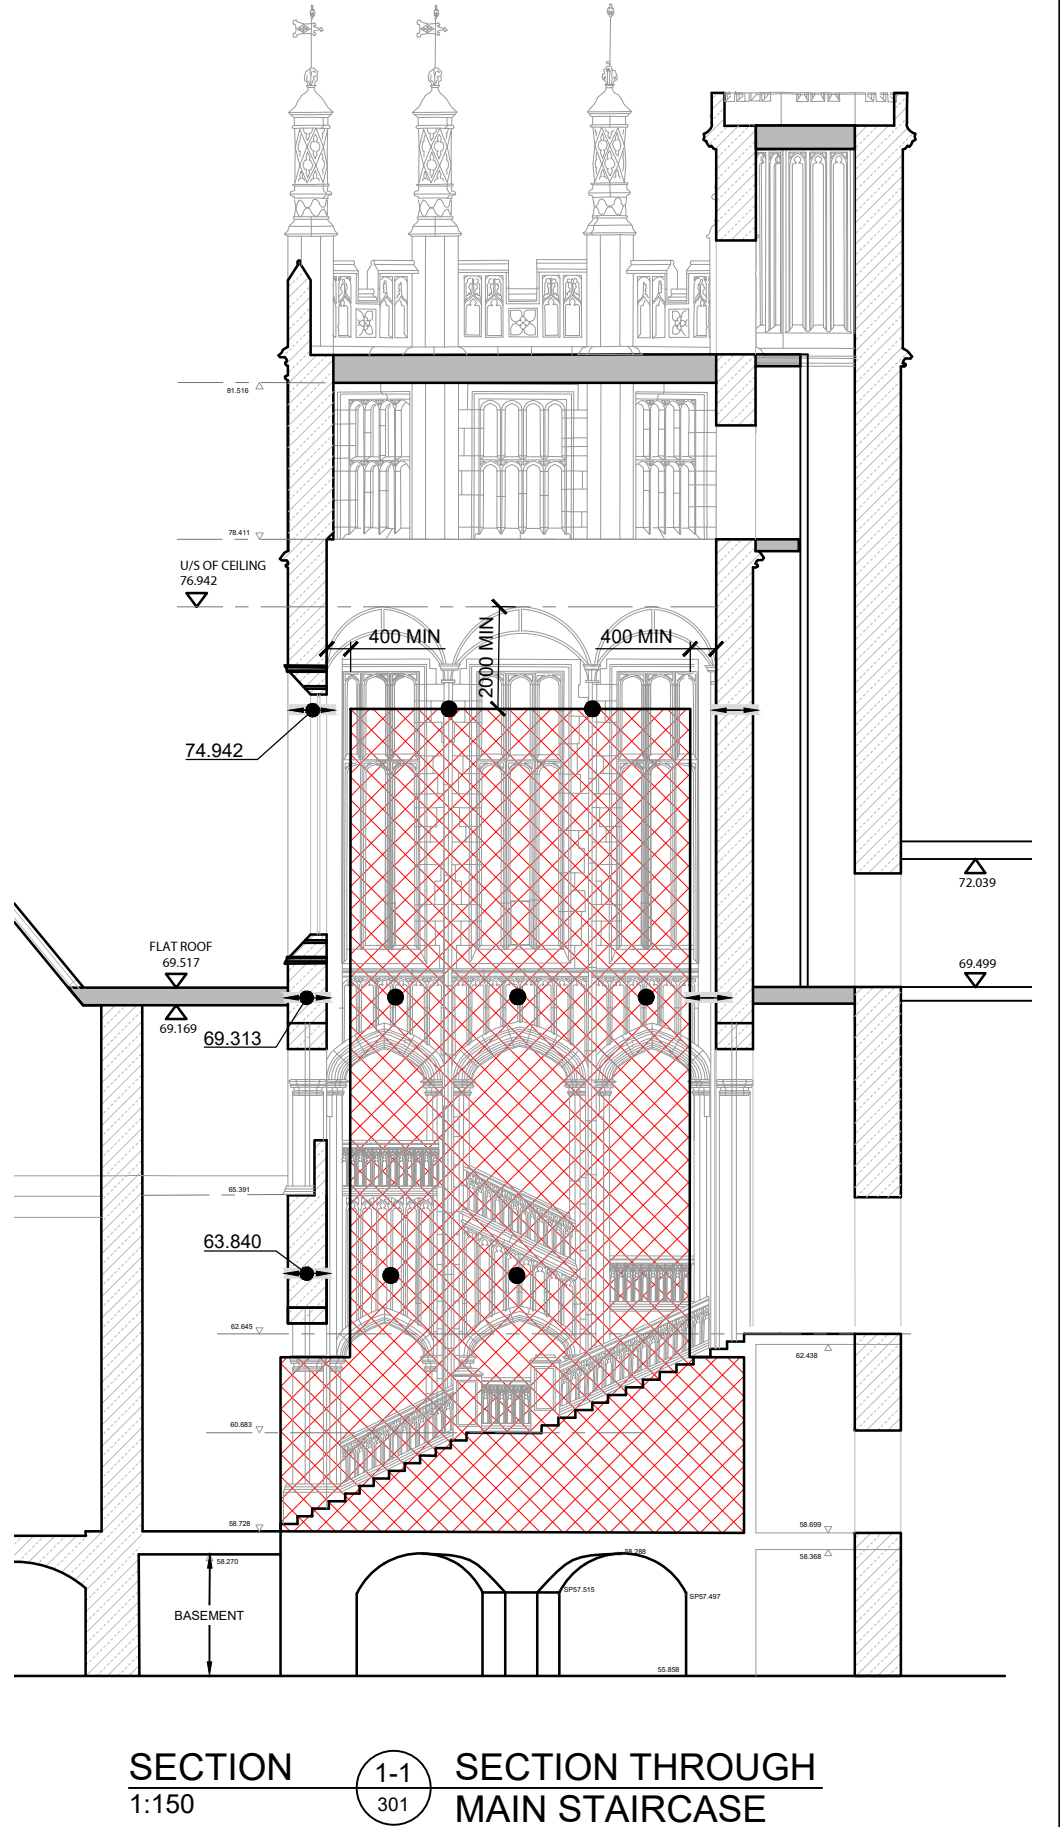
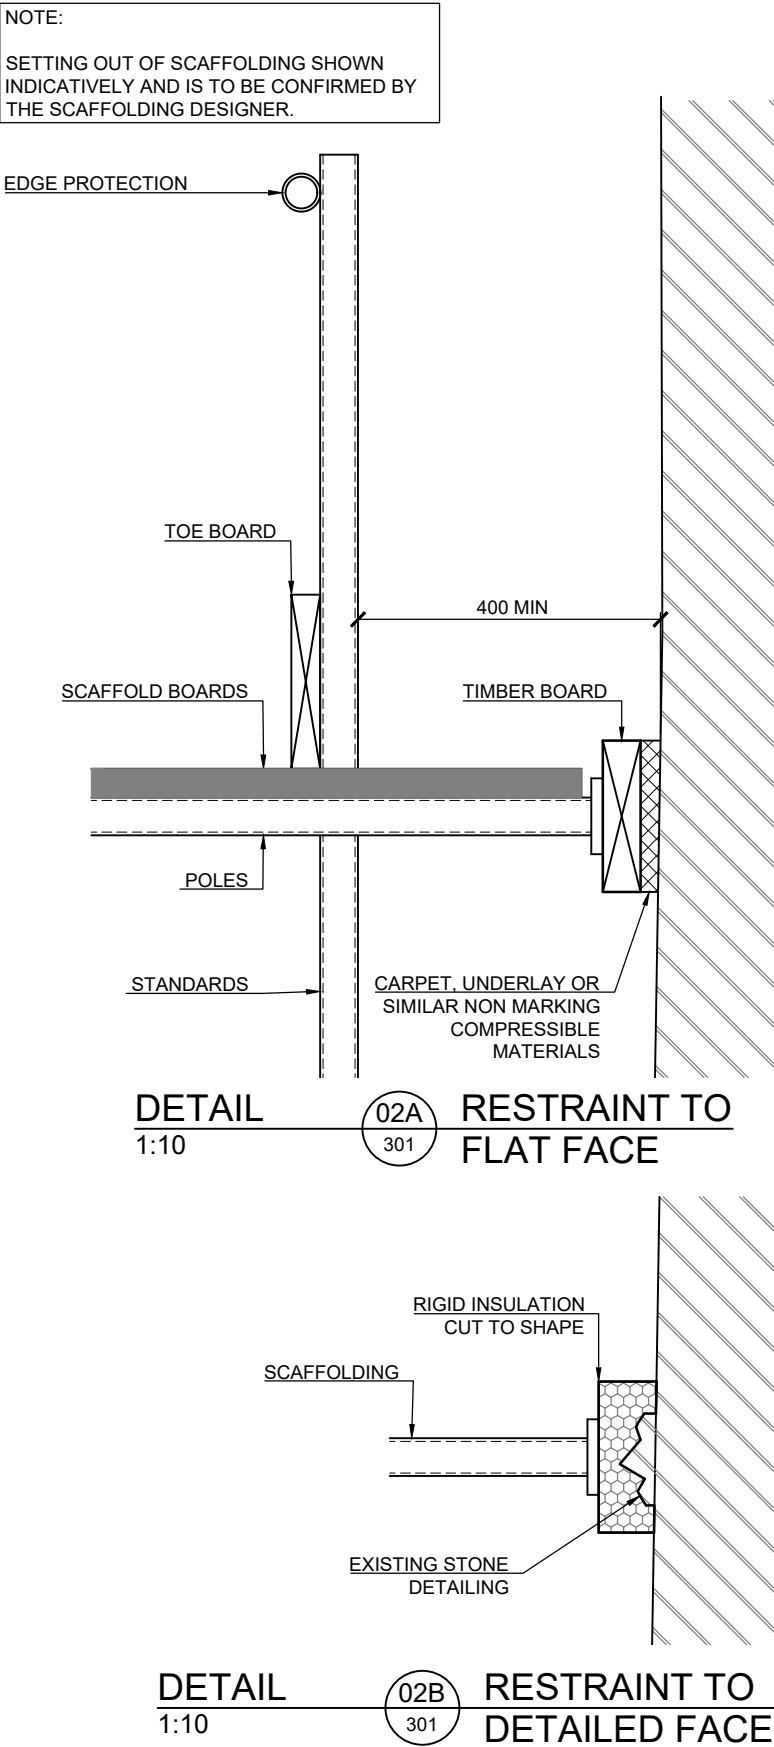
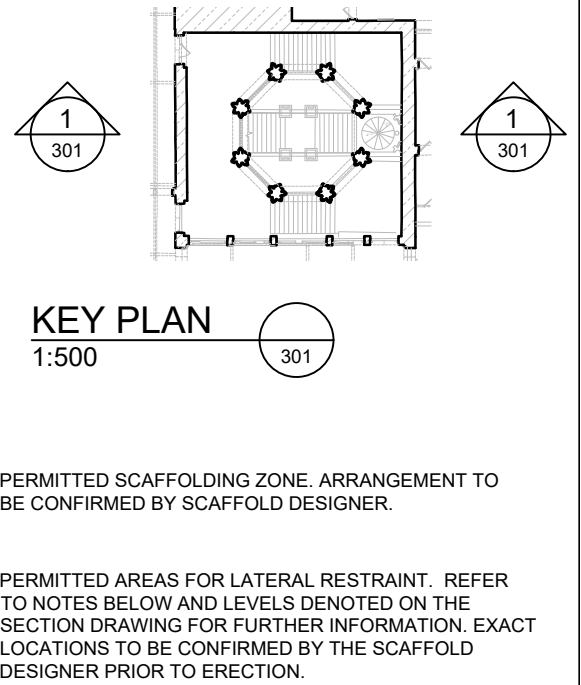


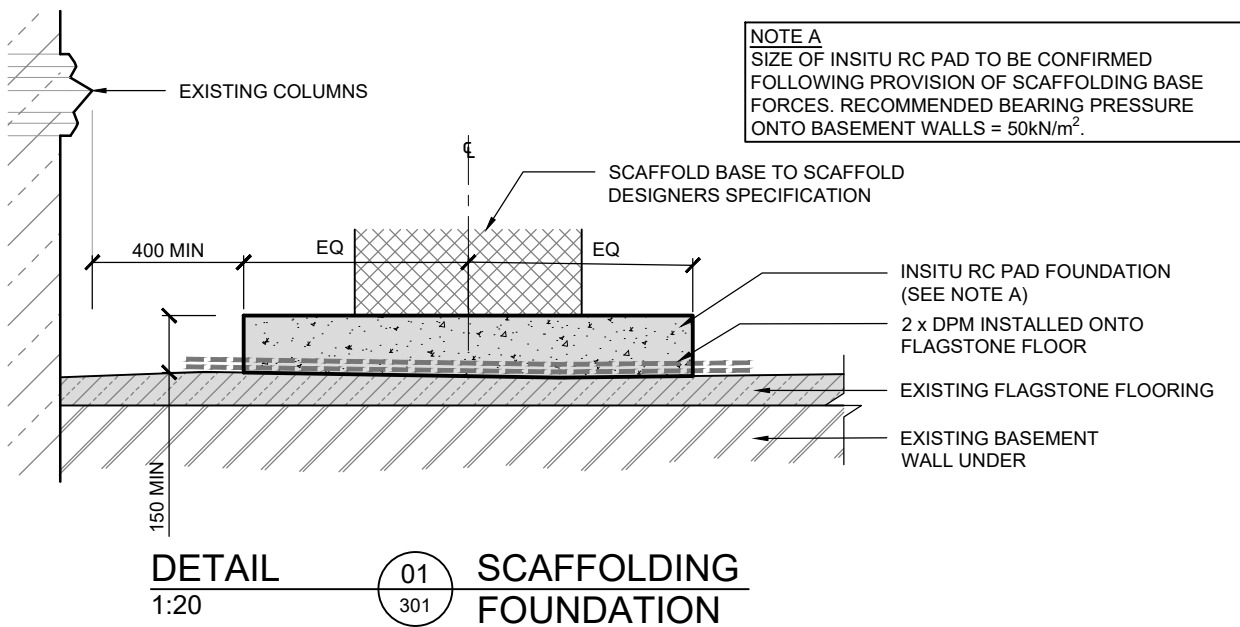

- NOTES**
- This drawing is copyright and may not be reproduced without the permission of Mann Williams.
 - All drawings are to be read in conjunction with the project specification with all works carried out in accordance with the latest British Standards and codes of practice.
 - Any ambiguities or discrepancies between this drawing and any other information given elsewhere must be reported to Mann Williams for clarification before work proceeds.
 - All dimensions to be checked on site and any discrepancies reported to the engineer before work commences.
 - Only figured or calculated dimensions should be used and no drawing, in any format should be scaled.

CDM RESIDUAL STRUCTURAL AND ENVIRONMENTAL RISKS

1.

REV	DESCRIPTION	BY	DATE
T1	TENDER ISSUE	MH	03.11.22
P-PRELIMINARY	T-TENDER	CONSTRUCTION	

PROJECT
MARGAM CASTLE

TITLE
SCAFFOLDING PERFORMANCE SPECIFICATION - SECTIONS & DETAILS

MANN WILLIAMS
CONSULTING CIVIL AND STRUCTURAL ENGINEERS
53 MOUNT STUART SQUARE
CARDIFF CF10 5LR
T 02920 480333
F 02920 435920
E cardiff@mannwilliams.co.uk

DRAWN	CHKD	SIZE	SCALE	DATE
MH	TH	A3	AS NOTED	04/08/22
STATUS				
TENDER				
PROJECT		DRAWING	REV	
10899		301	T1	