


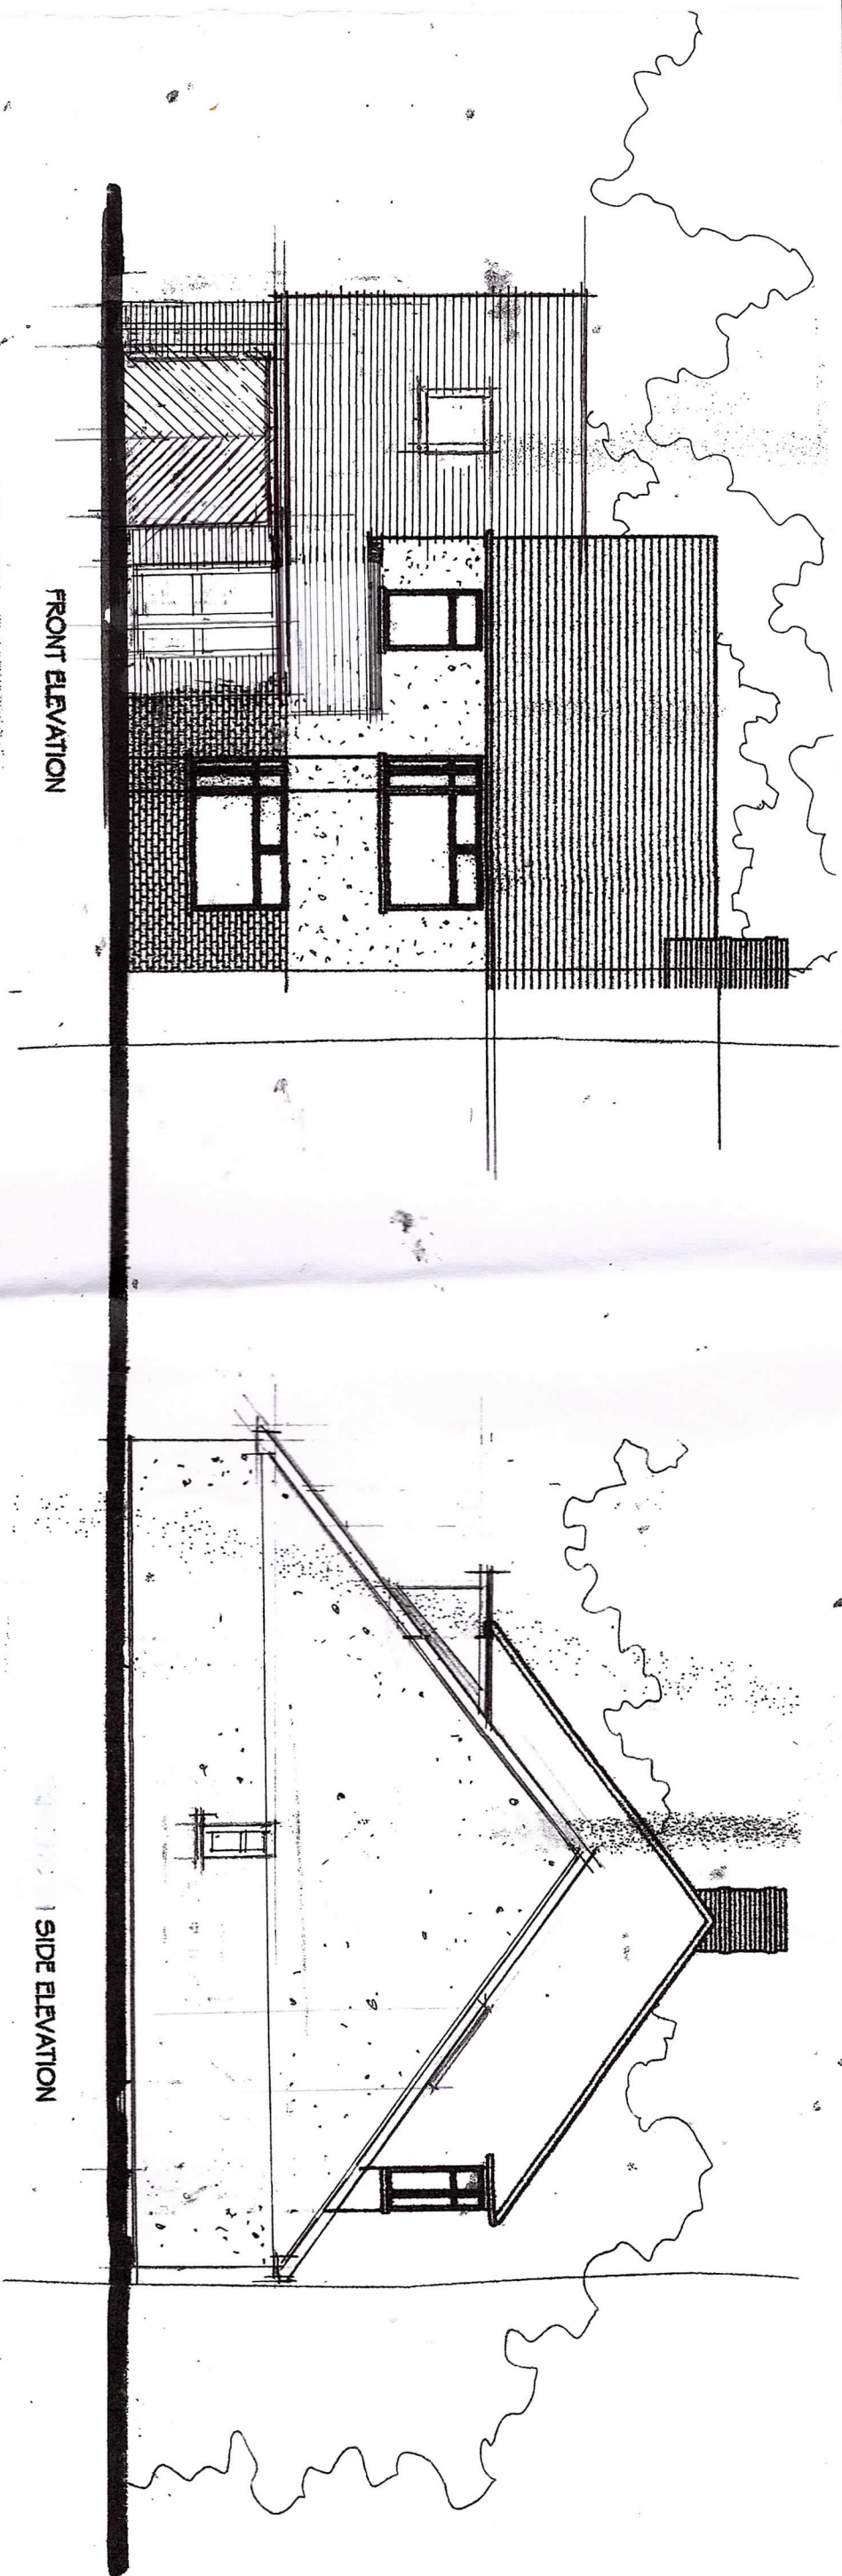

FRONT ELEVATION

SIDE ELEVATION

REAR ELEVATION

- Roof
concrete tile
- White PVCu fascia, soffit and barge boards.
- White PVCu rainwater goods
- Walls
facing brick and render & dash finish
- Windows & doors to comprise of
double glazed White PVCu units.