

TATA 'URBAN' TURT PANEL
SHEET WITH PLACED
SERIES. COLOUR: LIGHT GREY.

ANTHRACITE GREY FINISHED, POWDER COATED
DOWNPIECES.


MALLEY GEORGE SIMPSON FINISH
ANTHRACITE GREY CLADDING
BOARDS.

Z STONE NATURAL STONE CLADDING
COLOUR: 'MISTY SAGE'
(PERHAPS STONE COLOUR).

AREA OF PV PANELS, SURFACE
FIXED.

ALL WINDOWS TO BE FITTED
WITH CONCEALED ANTHRACITE
GREY ROLLER SHUTTERS.

ALL ACCESS DOORS AND EXIT DOORS
TO BE FITTED WITH CONCEALED
ANTHRACITE GREY ROLLER SHUTTERS.

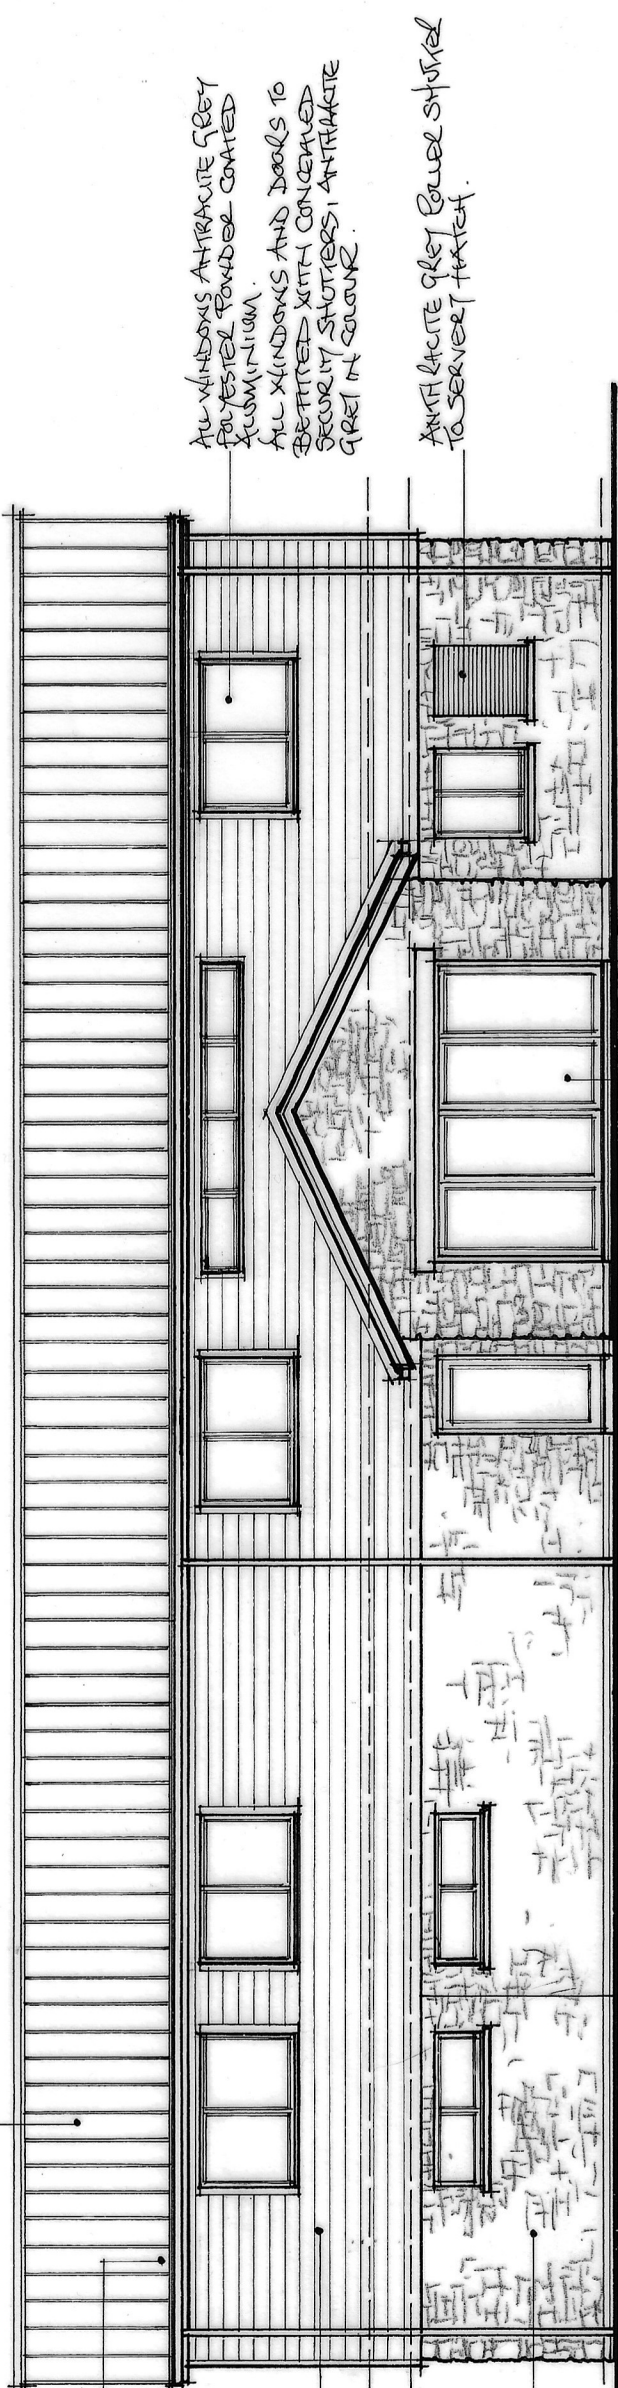

NORTH EAST - FACING PLAYING FIELD


ANTHRACITE GREY POWDER COATED
ALUMINIUM EXTERIOR DOOR WITH
ANTHRACITE ROLLER SHUTTER OVER.

VERTICAL CLADDING, 'LEAD GREY' COLOUR
ROCKFACED BOARD.

AREA OF PV PANELS, SURFACE
FIXED.

VEHICLE ROOFLIGHTS WITH INTEGRATED
SECURITY SHUTTERS.

ANTHRACITE GREY ROLLER SHUTTER
DOOR.

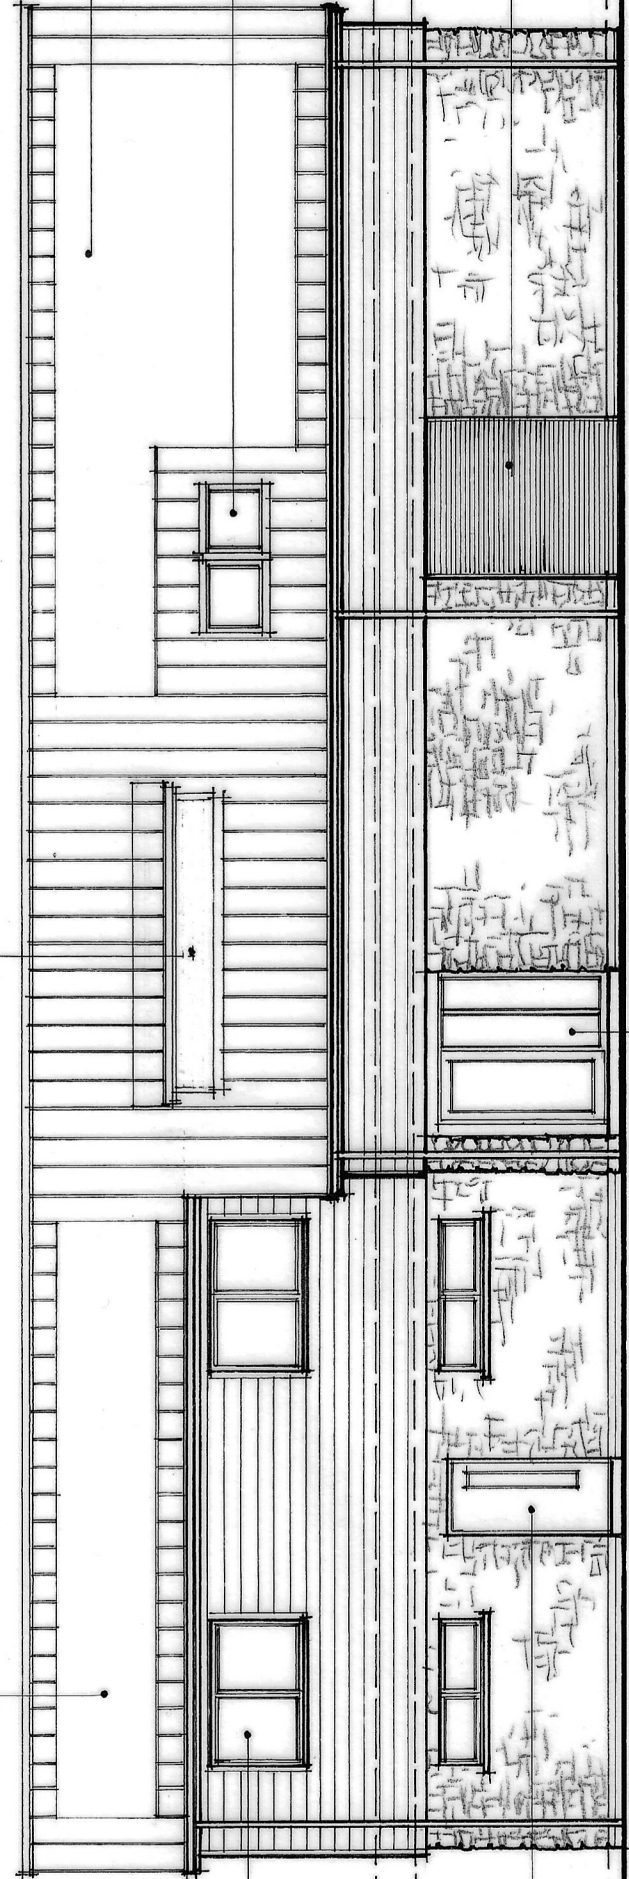

SOUTH WEST - FACING CAR PARK

EXTERIOR DOOR FITTED WITH
ANTHRACITE GREY ROLLER SHUTTERS.

mjs designs (cymru) ltd
architectural design - project management
07530 134442

NOTES:
0m 1m 2m 3m 4m 5m 6m
All dimensions must be checked on site and
not scaled from this drawing.

Client
LW Community Services Limited
Job Title
TUDOR PARK SPORTS PAVILION

Scale
1:100 @ A3
Drawn by
Date 10.2.2022

Drawing Title
ELEVATION SHEET 1
Drg No.
222303.03
Rev