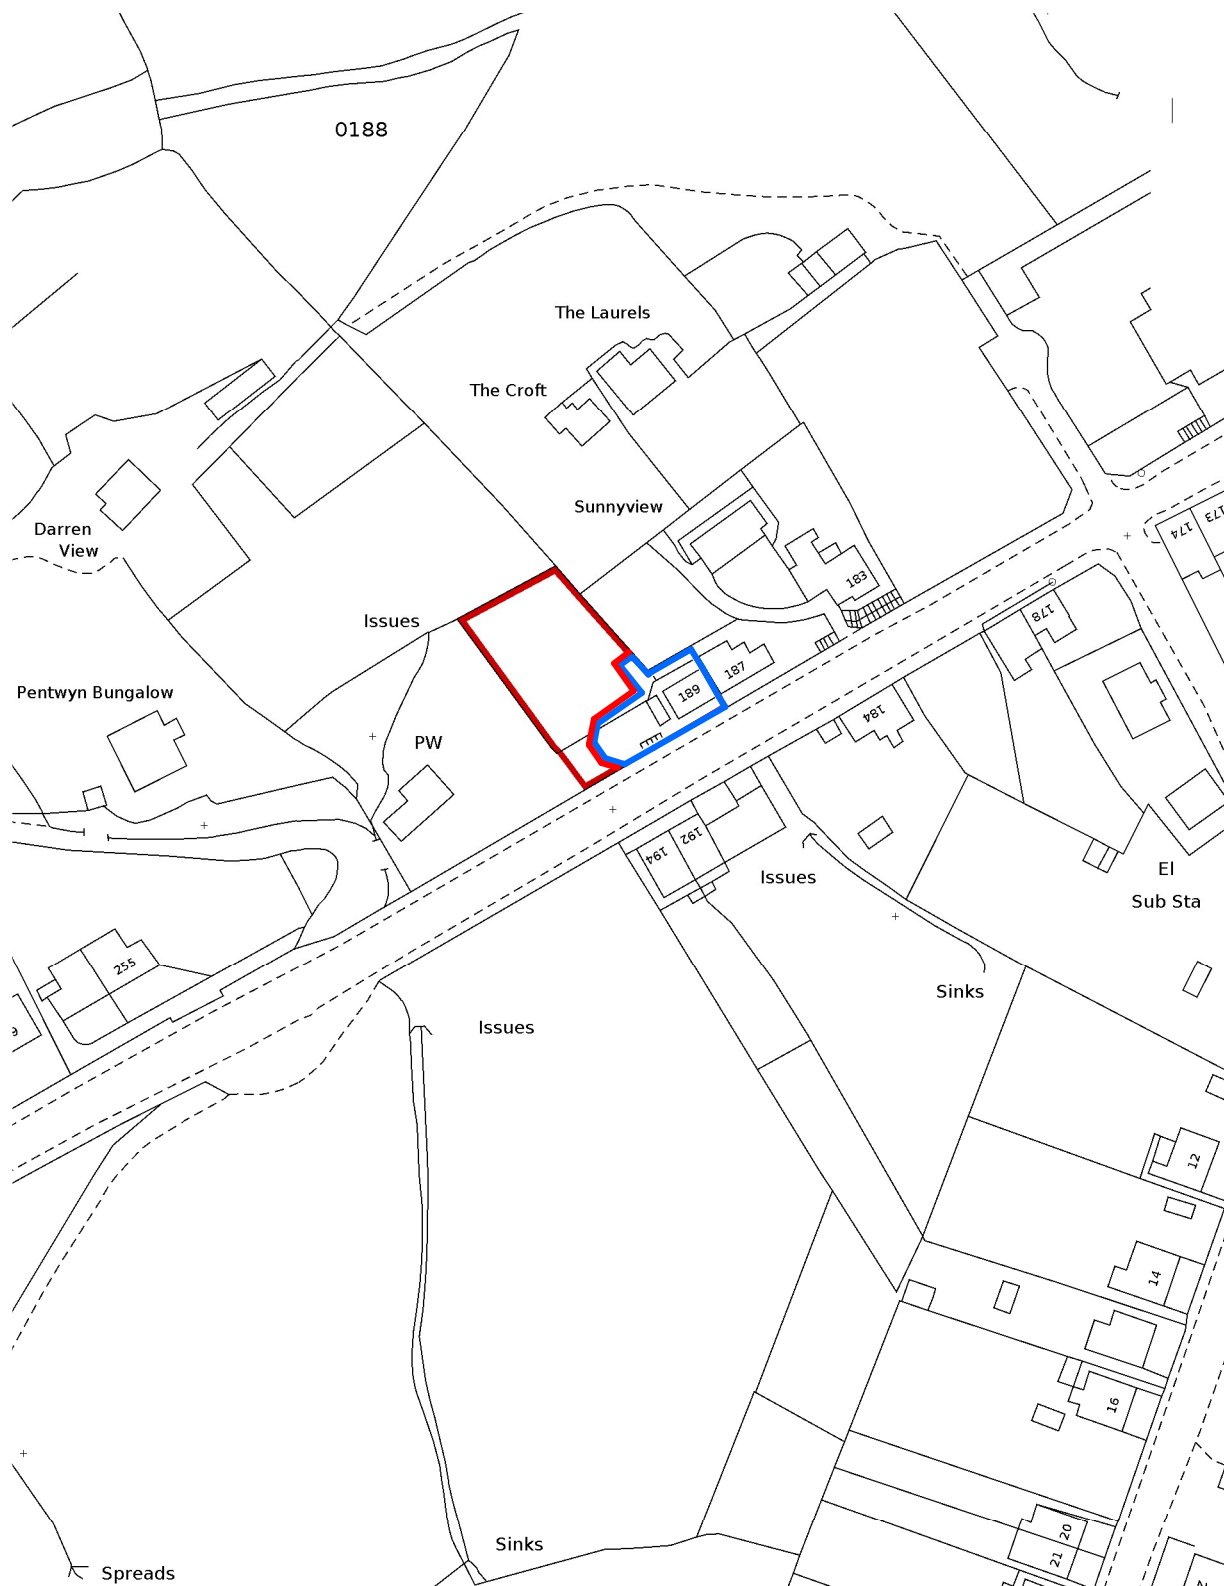


LAND ADJACENT TO 189, GRAIG ROAD, GODRERGRAIG
YSTALYFERA, SWANSEA
Mr & Mrs Williams

SCHEME DESIGN: Location Plan

2129-01

1:1250 @ A4

May 2021

