
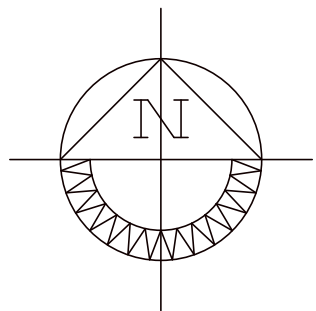


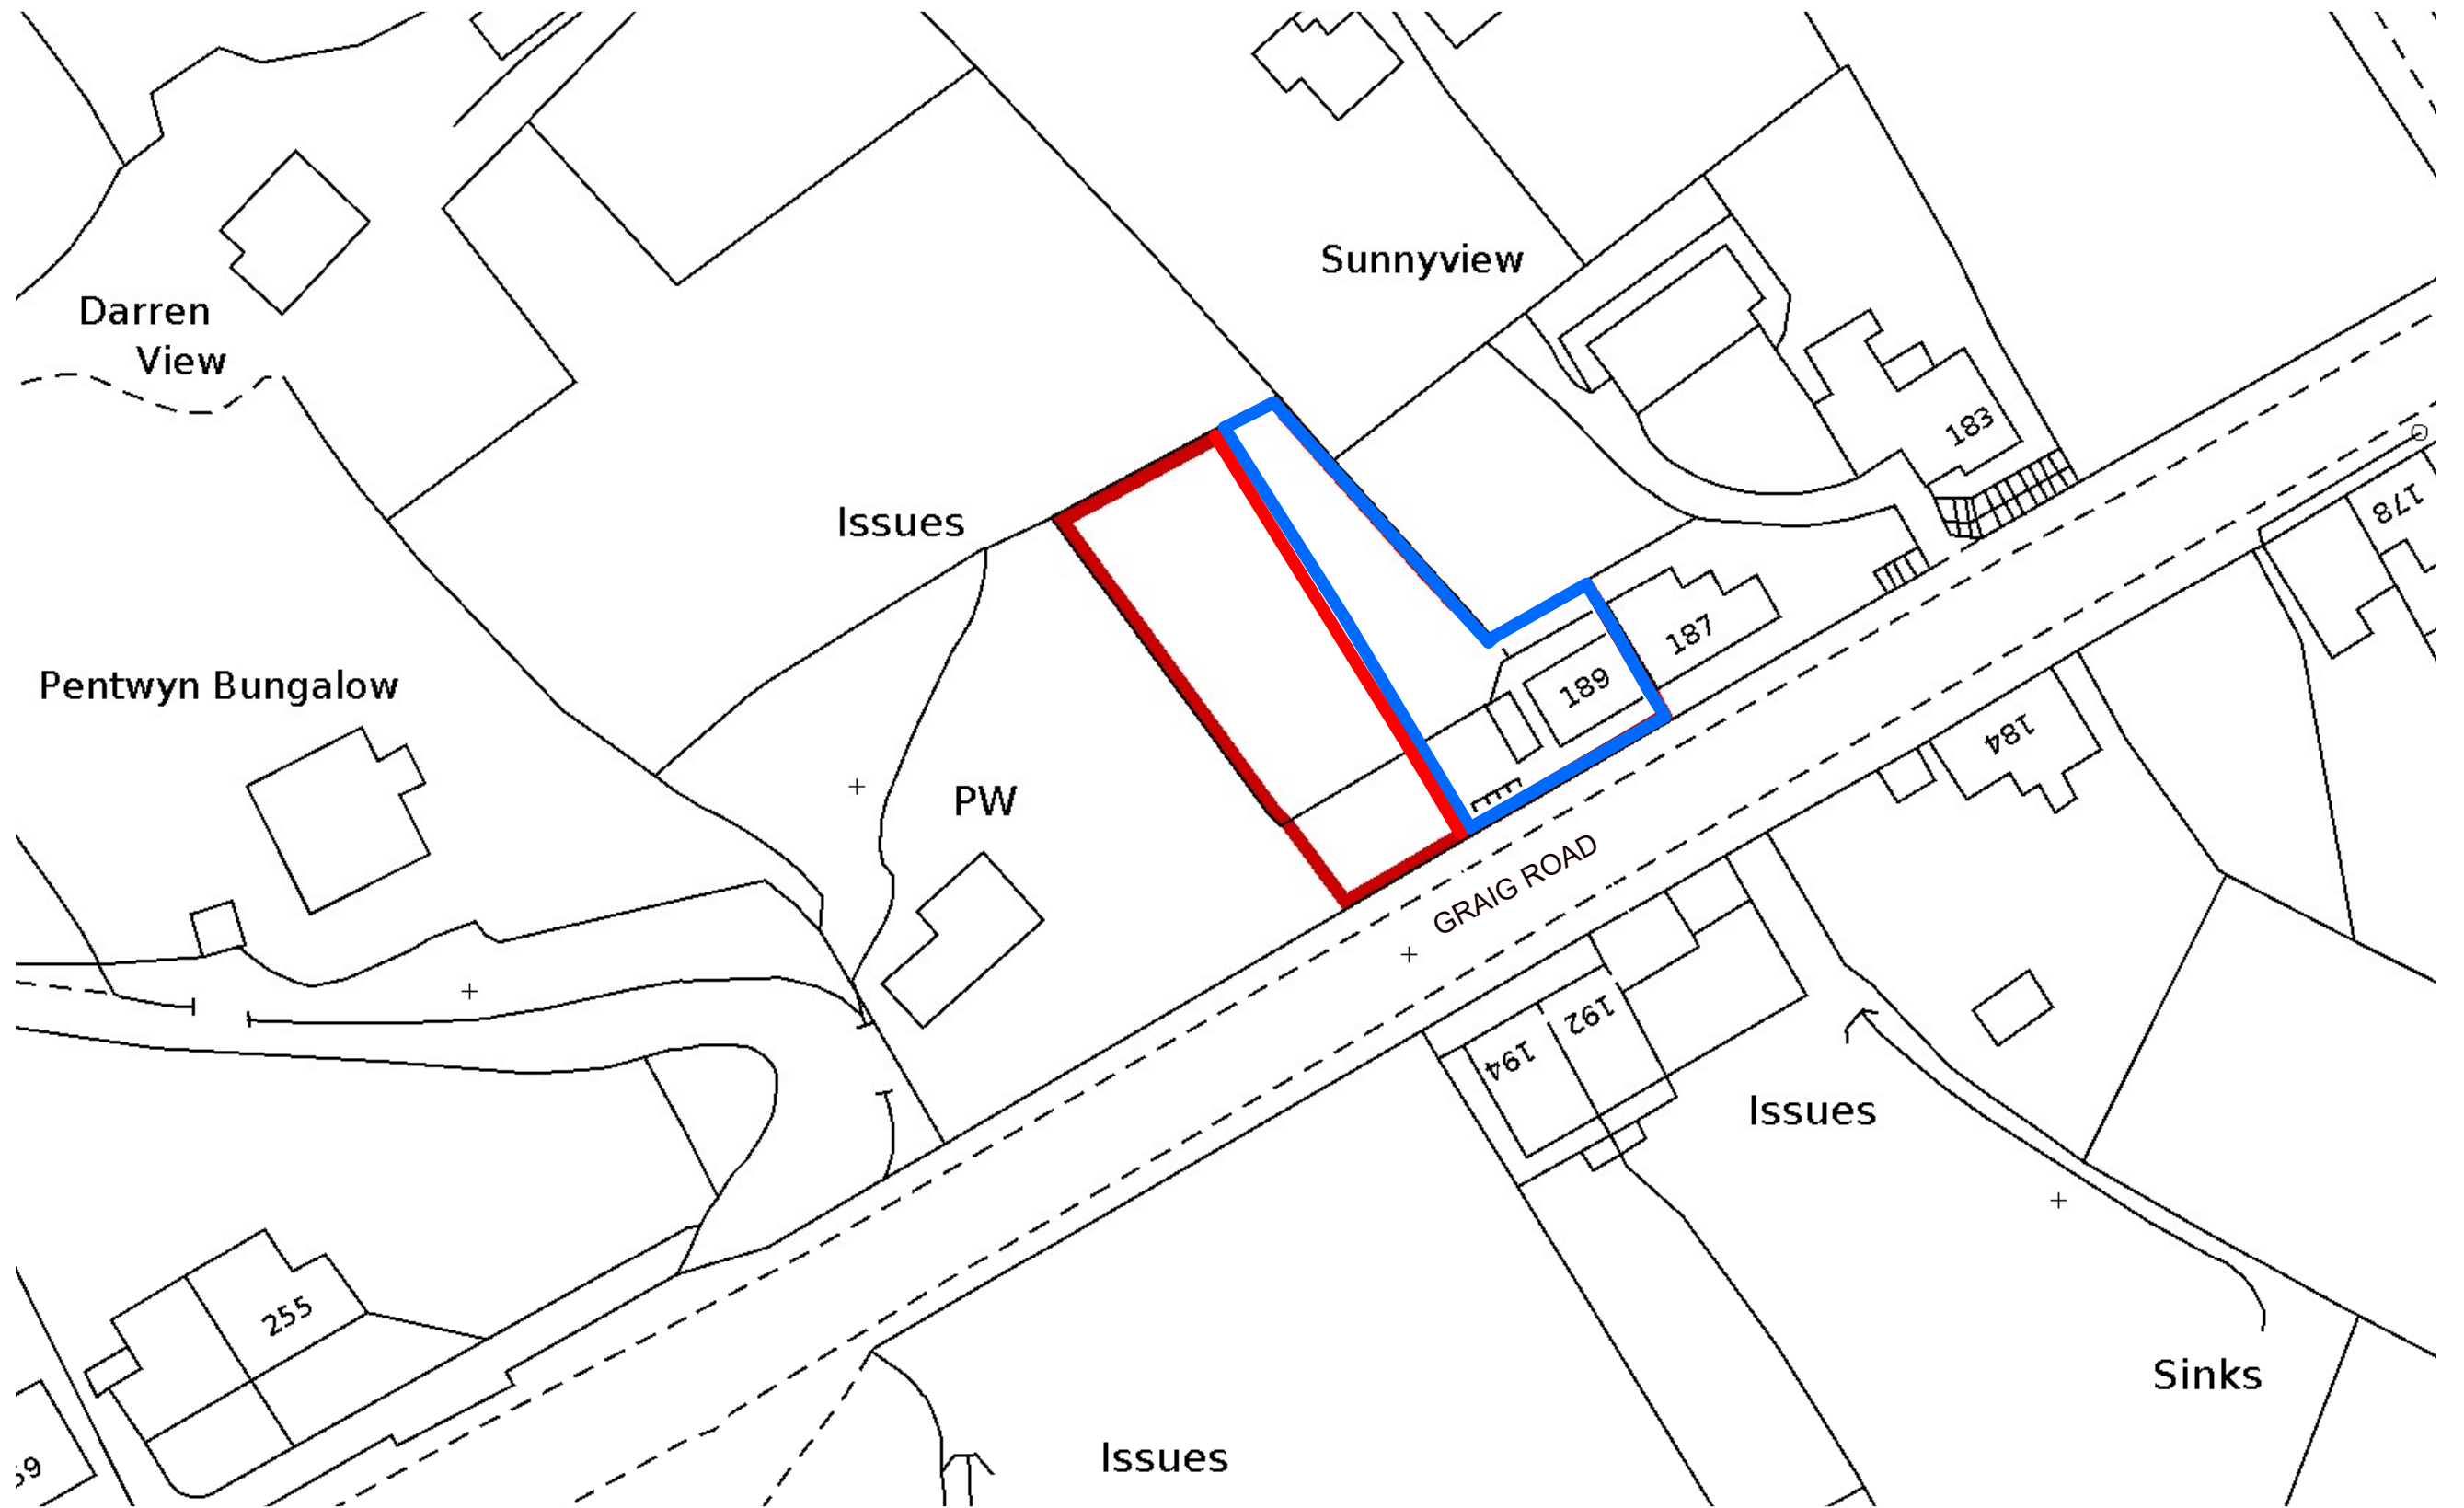

LAND ADJACENT TO 189, GRAIG ROAD, GODRERGRAIG
YSTALYFERA, SWANSEA
Mr & Mrs Williams

SCHEME DESIGN: Existing Block Plan

2231-06

1:500 @ A3

November 2021

