
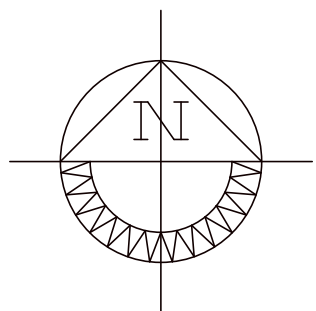


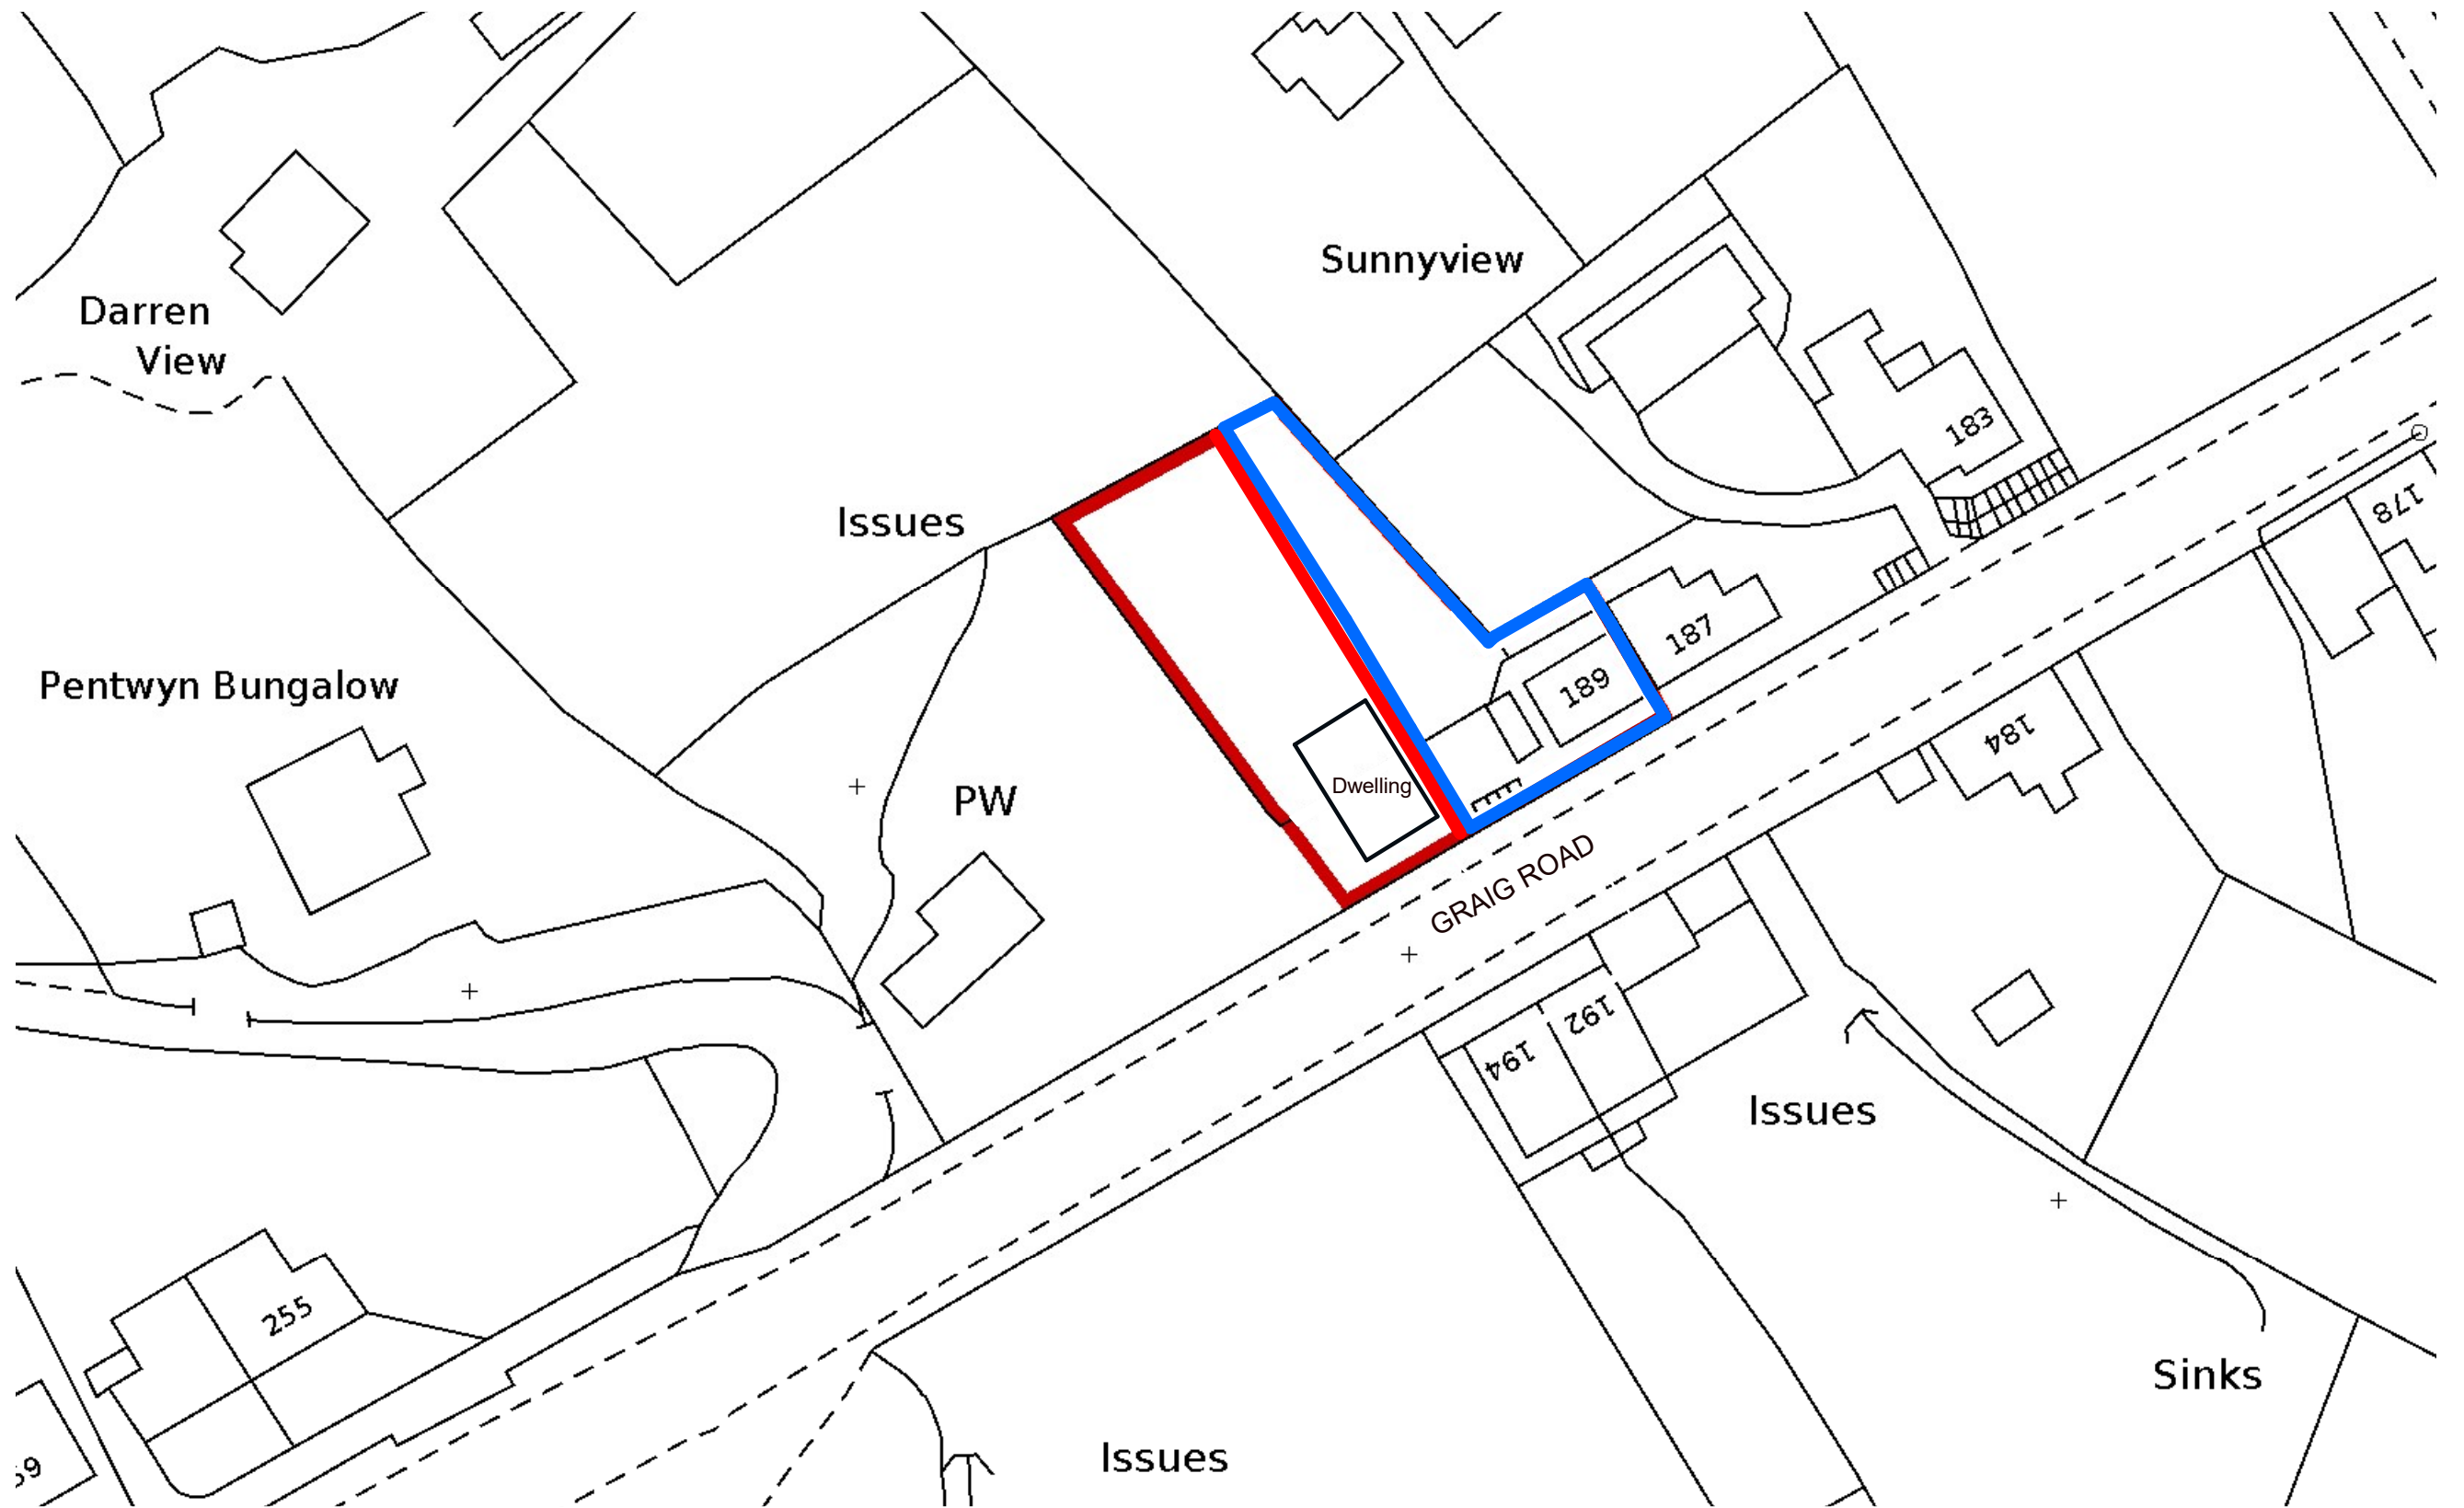

LAND ADJACENT TO 189, GRAIG ROAD, GODRERGRAIG
YSTALYFERA, SWANSEA
Mr & Mrs Williams

SCHEME DESIGN: Proposed Block Plan

2231-07

1:500 @ A3

November 2021

