


Superseded




Ordnance Survey, (c) Crown Copyright 2022. All rights reserved. Licence number 100022432

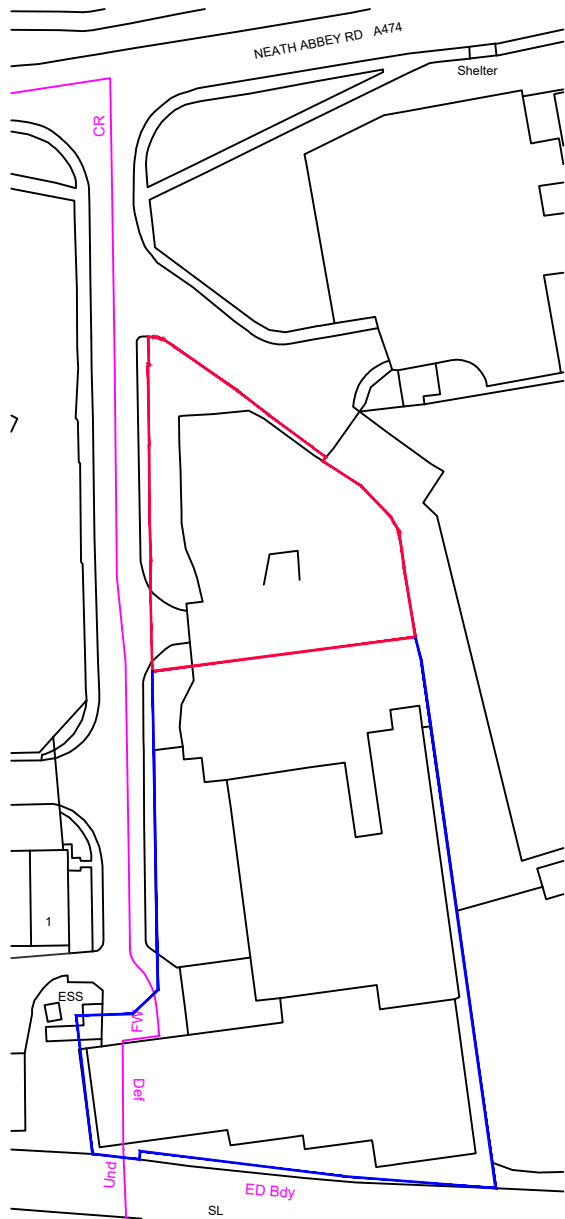

Site Location Plan

SCALE: 1:1250

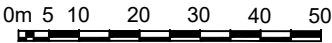

BUCKMASTERBATCUP Architects Ltd.	
CLIENT: Huw Jenkins	
PROJECT TITLE: Site adjoining Neath Abbey Road, Neath, SA10 7DN	
DRAWING TITLE: Site Location Plan	
SCALE:1:1250 @ A4	DATE:November 2022
SWANSEA 70 Walter Road Swansea, SA1 4QA T - 01792 466060 F - 01792 644646 www.bbarch.co.uk info@bbarch.co.uk	LONDON One Kingdom Street Paddington Central London, W2 6BD BBA 909.P.01

NOTES/AMENDMENTS:

Revision

Date

This Drawing is Copyright.
Note: All dimensions to be checked on site
and not to be scaled from drawing.