


Superseded

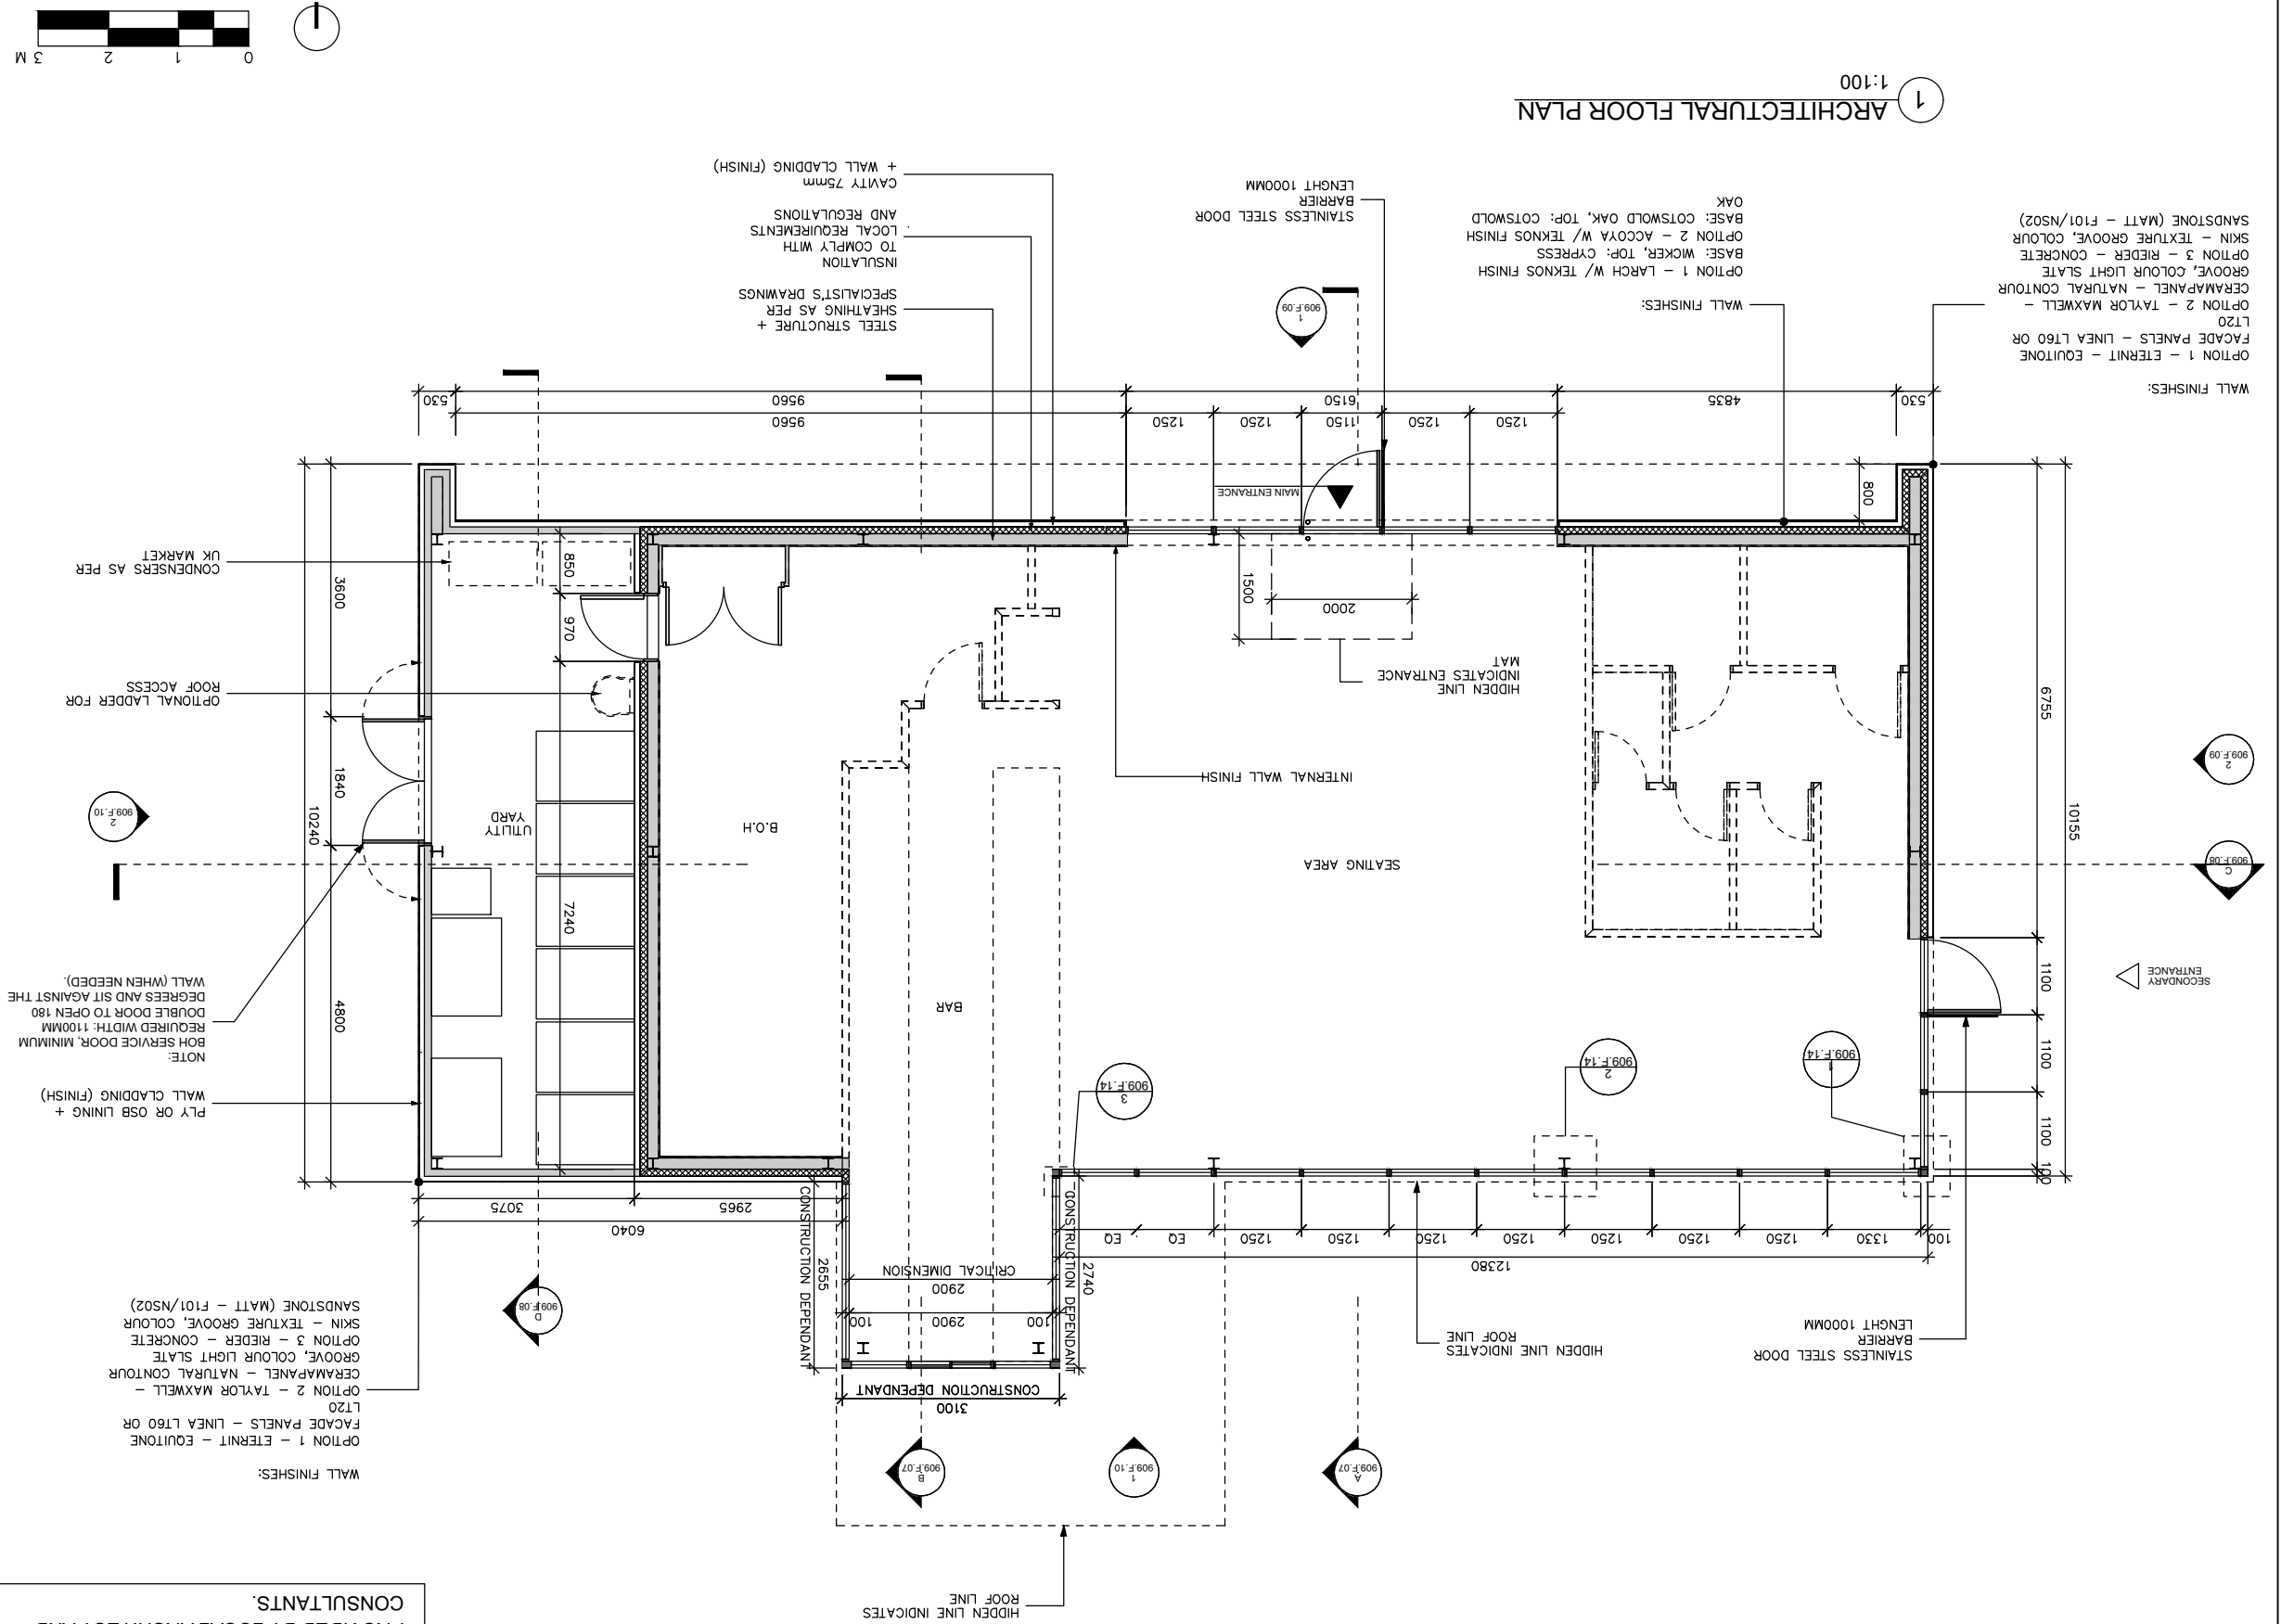

NOTE : INTERNAL WALLS AS SHOWN ON PLAN ARE INDICATIVE. INTERNAL WALL LAYOUT SUBJECT TO LOCAL REQUIREMENTS & REGULATIONS.	NOTE : INCOMING SITE SPECIFIC SERVICES, DUCTWORK, DRAINAGE AND DETAILS TO BE PROVIDED BY LOCAL ARCHITECT AND CONSULTANTS.
---	---

AMENDMENTS:

Revision

Date

Note: All dimensions to be checked on site and not to be scaled from drawing.

This Drawing is Copyright. ©

SCALE:1:100 @ A3	DATE: November 2022
SWANSEA LONDON One Kingdom Street Paddington Central London, W2 6BD 70 Walter Road Swansea, SA1 4QA T - 01792 4646060 F - 01792 644646 www.bbarbch.co.uk info@bbarbch.co.uk BBA 909.P.05	

BUCKMASTERBATCUM Architects Ltd.	CLIENT:	Huw Jenkins	PROJECT TITLE:	Site adjoining Neath Abbey Road, Neath	DRAWING TITLE:
----------------------------------	---------	-------------	----------------	--	----------------