




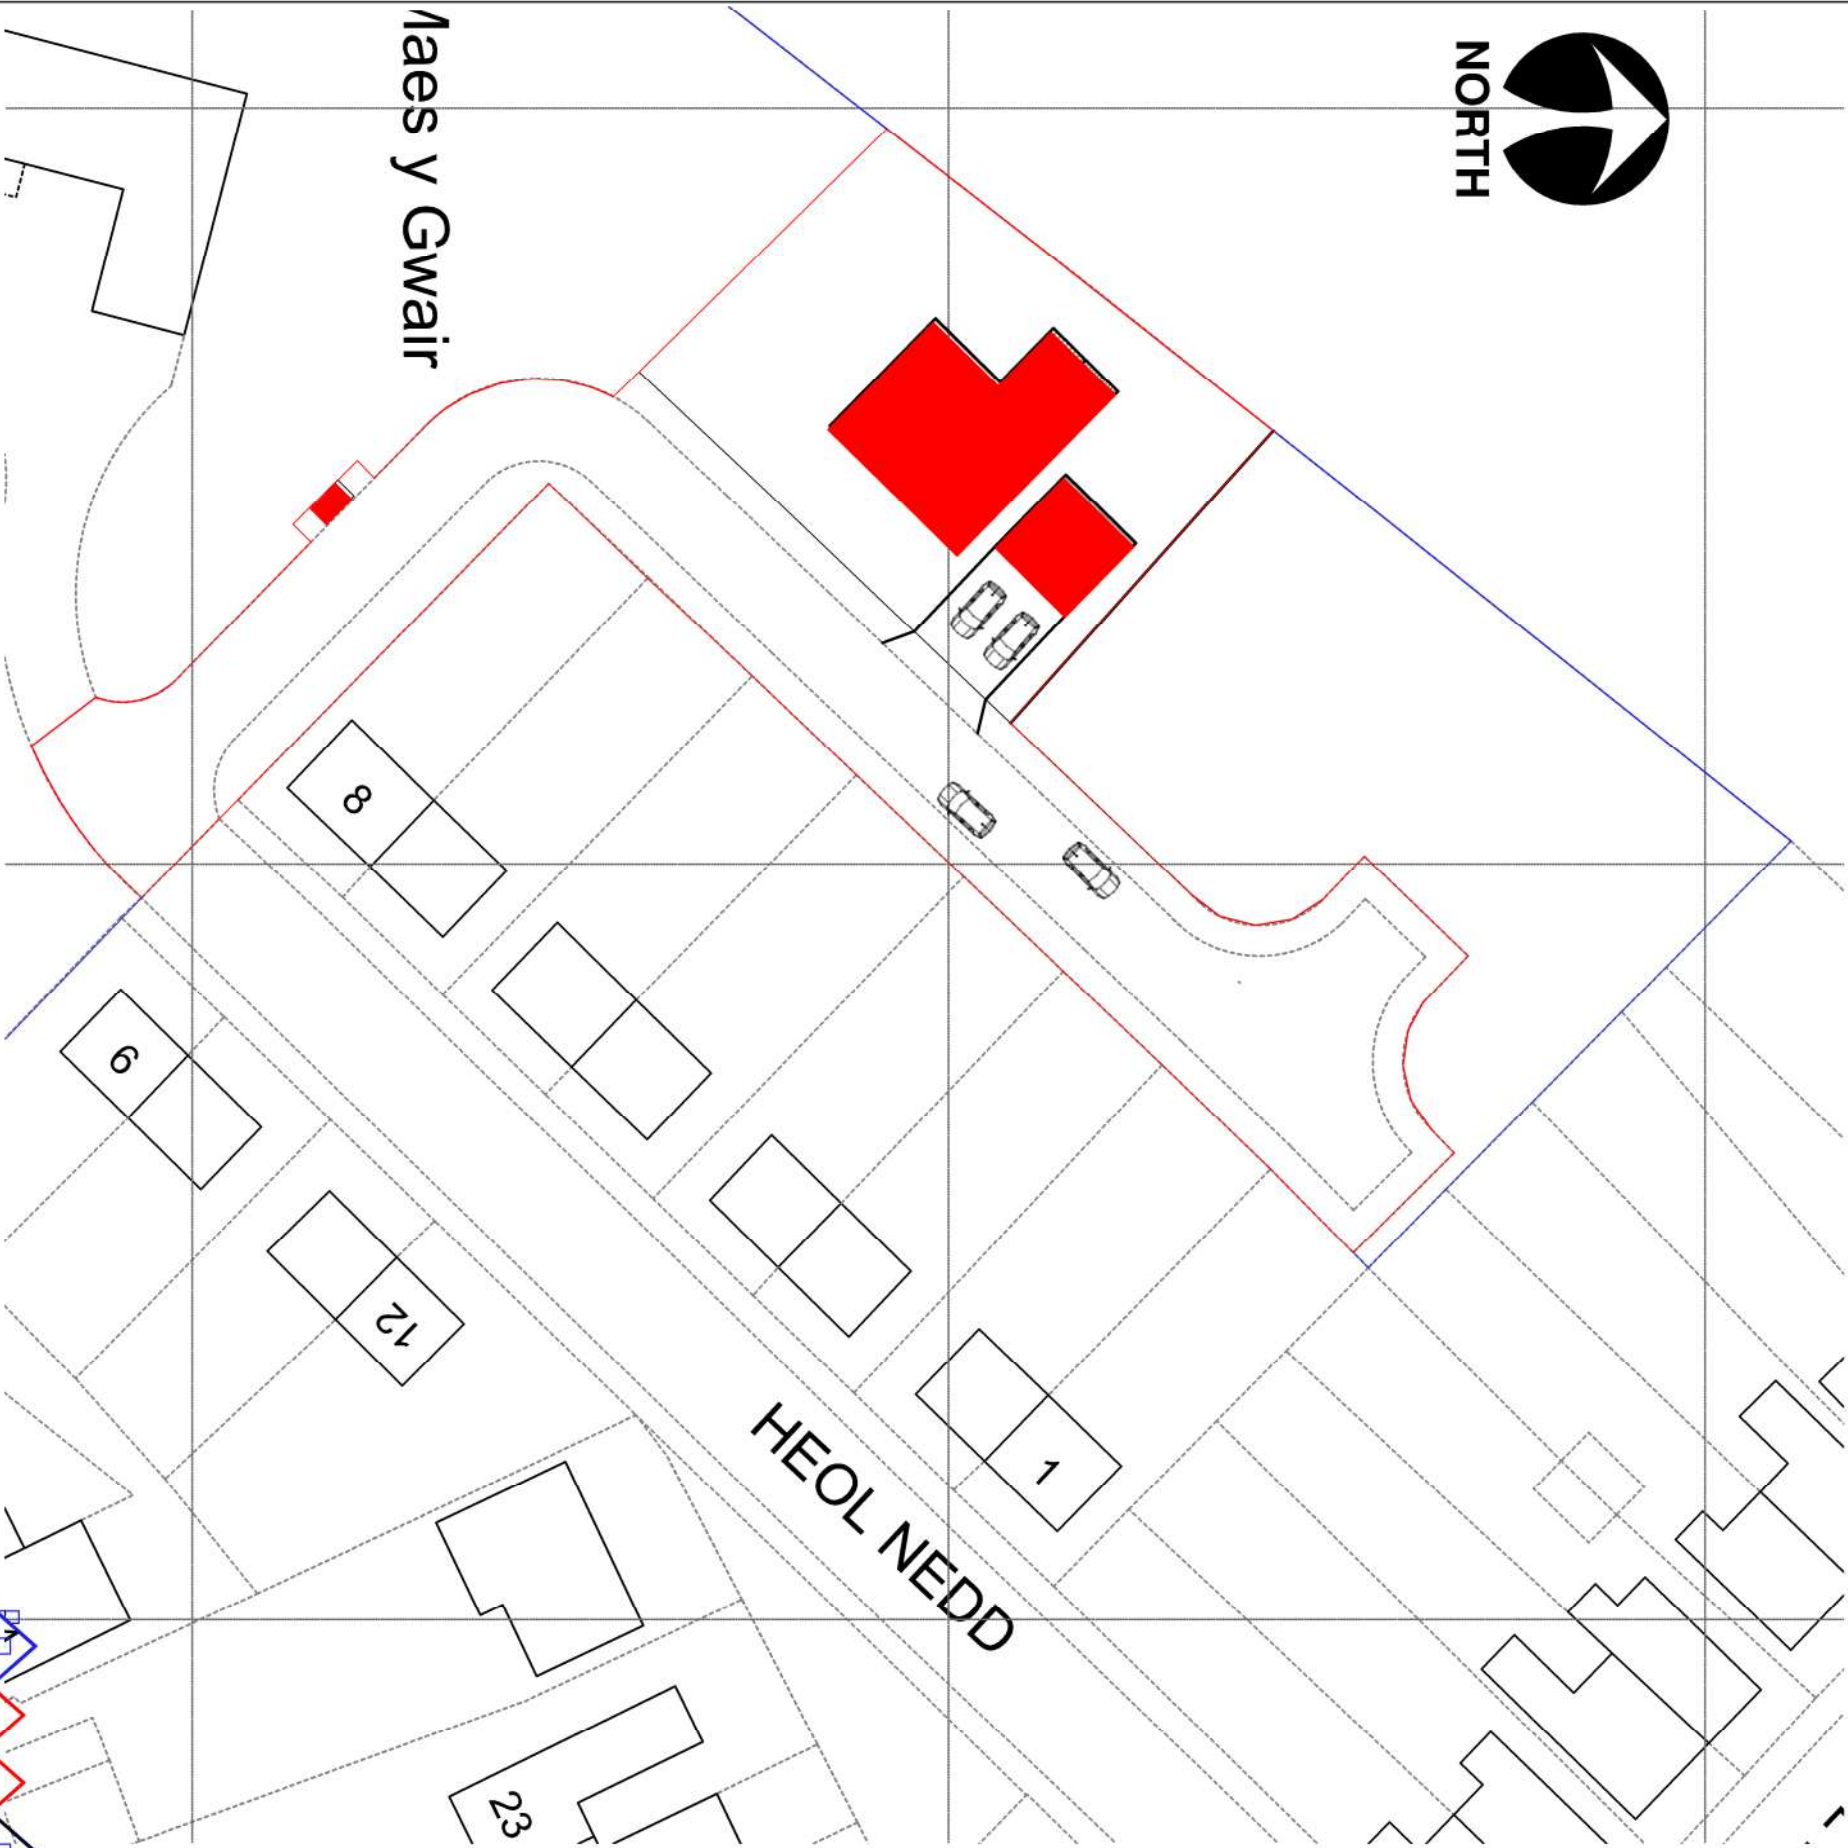

NORTH

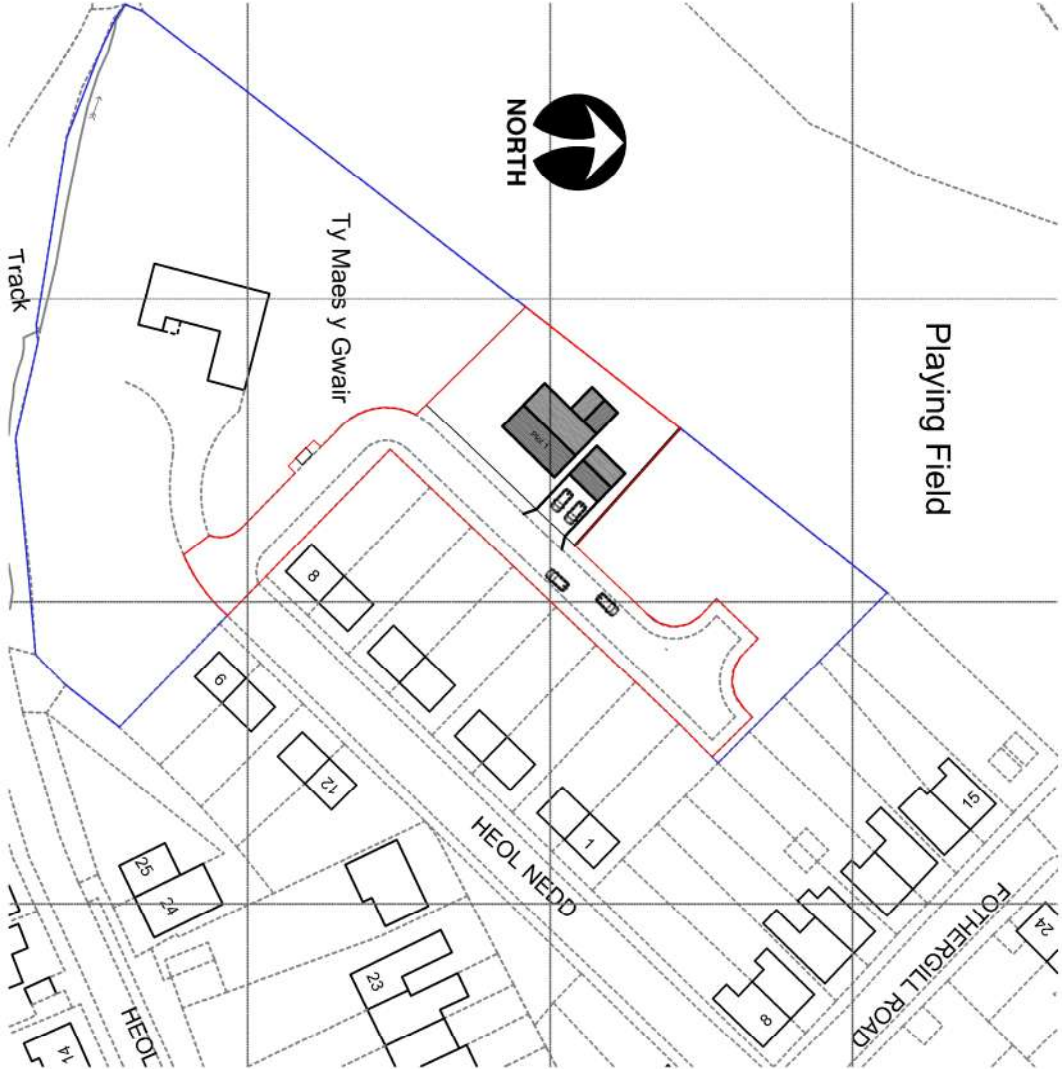

Block Plan 1-500

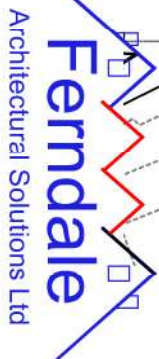

Location Plan 1-1250



NORTH

CLIENT		JOB TITLE		DRWG. TITLE	
Miss Aimee Moran and Mr Christian Sandy		New Dwelling		Os Extract	
DATE:	November 2022	SCALE:	As Shown	DRWG. NO.	19.30.OS
			A3	REV.	00
				PURPOSE:	Planning

This drawing is copyright ©
NOTE: All dimensions to be checked on
site and not scaled from the drawing.