
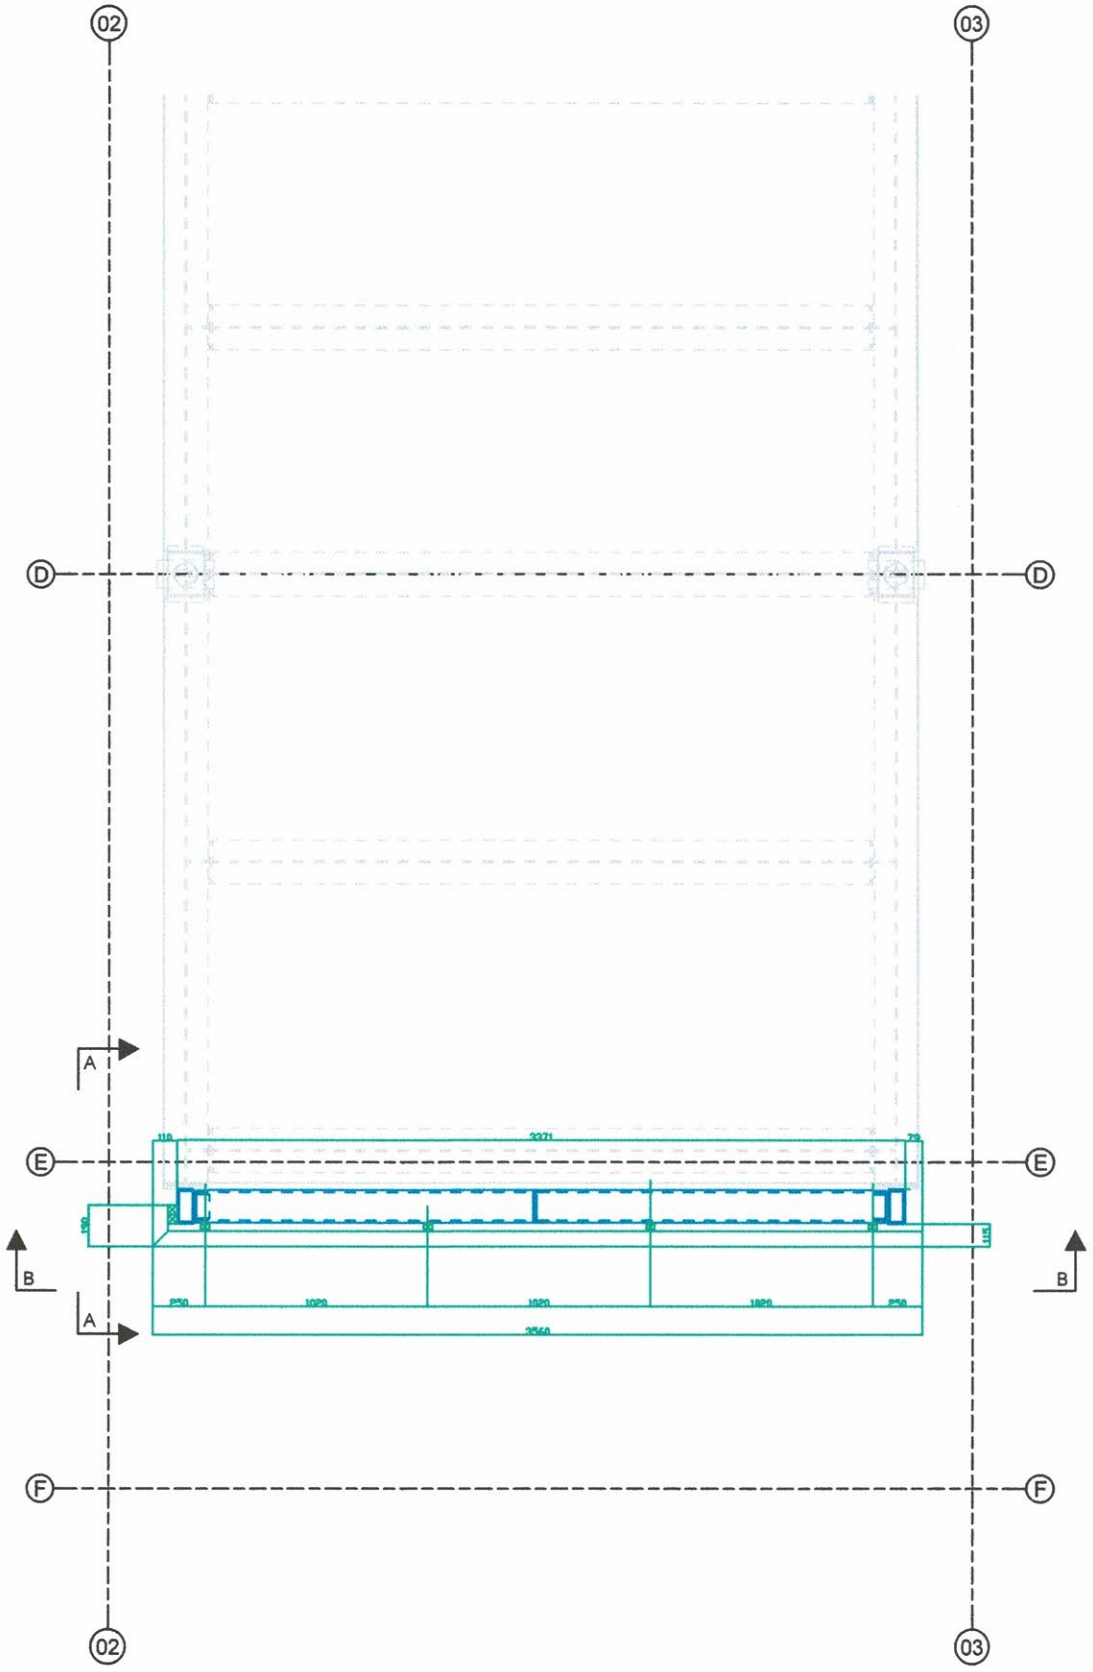



PLANTDECK LOUVRE SCREEN
1:25

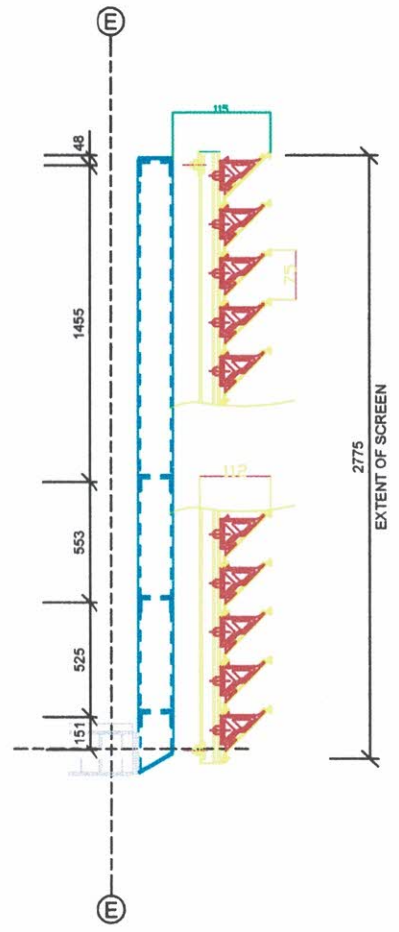


SECTION
A - A

CLIENT - PRECISION PROJECTS SE Ltd

SITE - PORT TALBOT.

JOB No 6488

DRAWING No 6488 - 01 - REV A - LOUVRE SCREEN on GL E - E.

DATE - 5/9/22. - 6/10/22.

COLOUR - RAL 7000 MATT.

DJB PROJECTS, UNIT 6, BAIRDS BUSINESS PARK, CLIMPING, LITTLEHAMPTON, WEST SUSSEX, BN17 5RE. 01903 723550.
dave@djbprojects.co.uk