


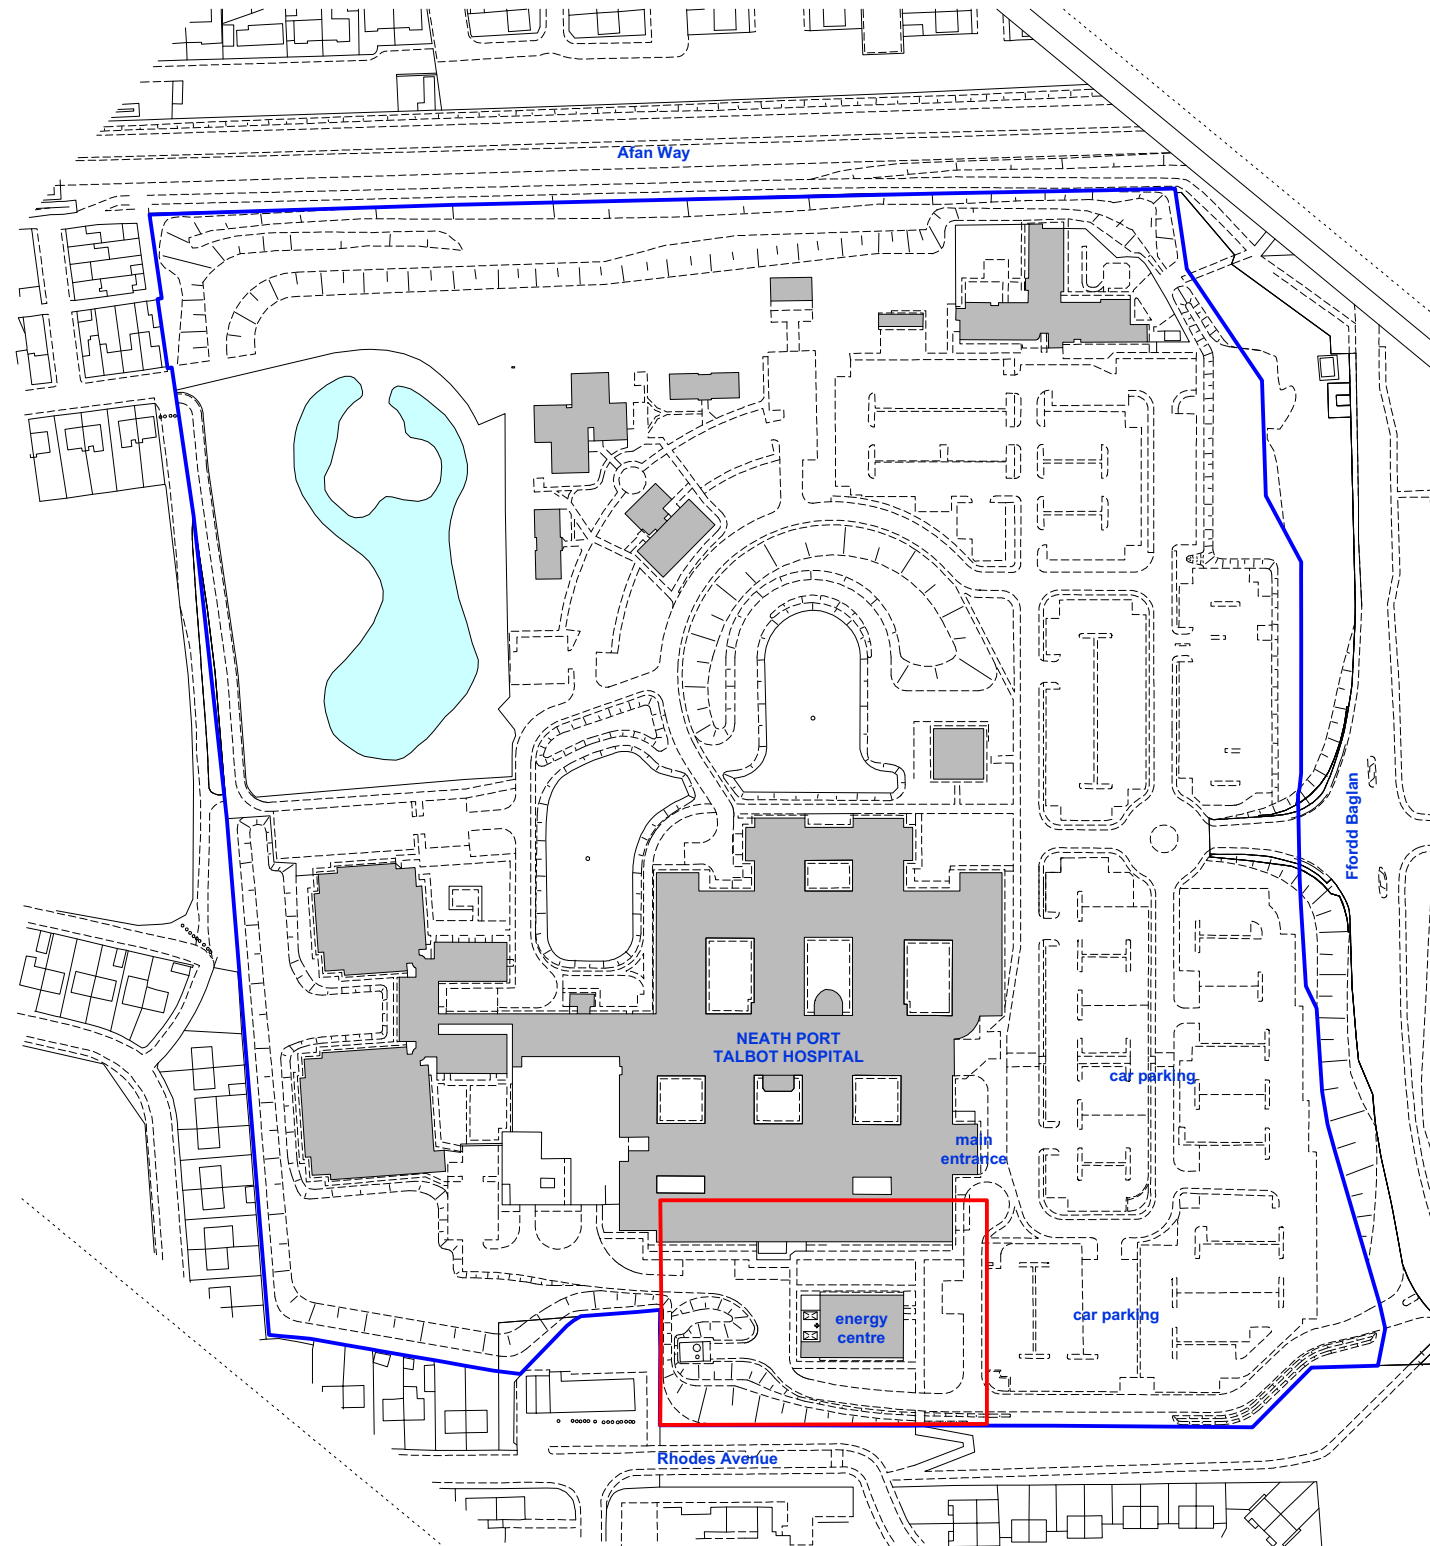

Neath Port Talbot Hospital - New Operating Theatres & Support Facilities

H2201-PL-01 Location Plan 1:2500 @ A3 March 2022 Issued 16/03/22



0m 50m 100m