




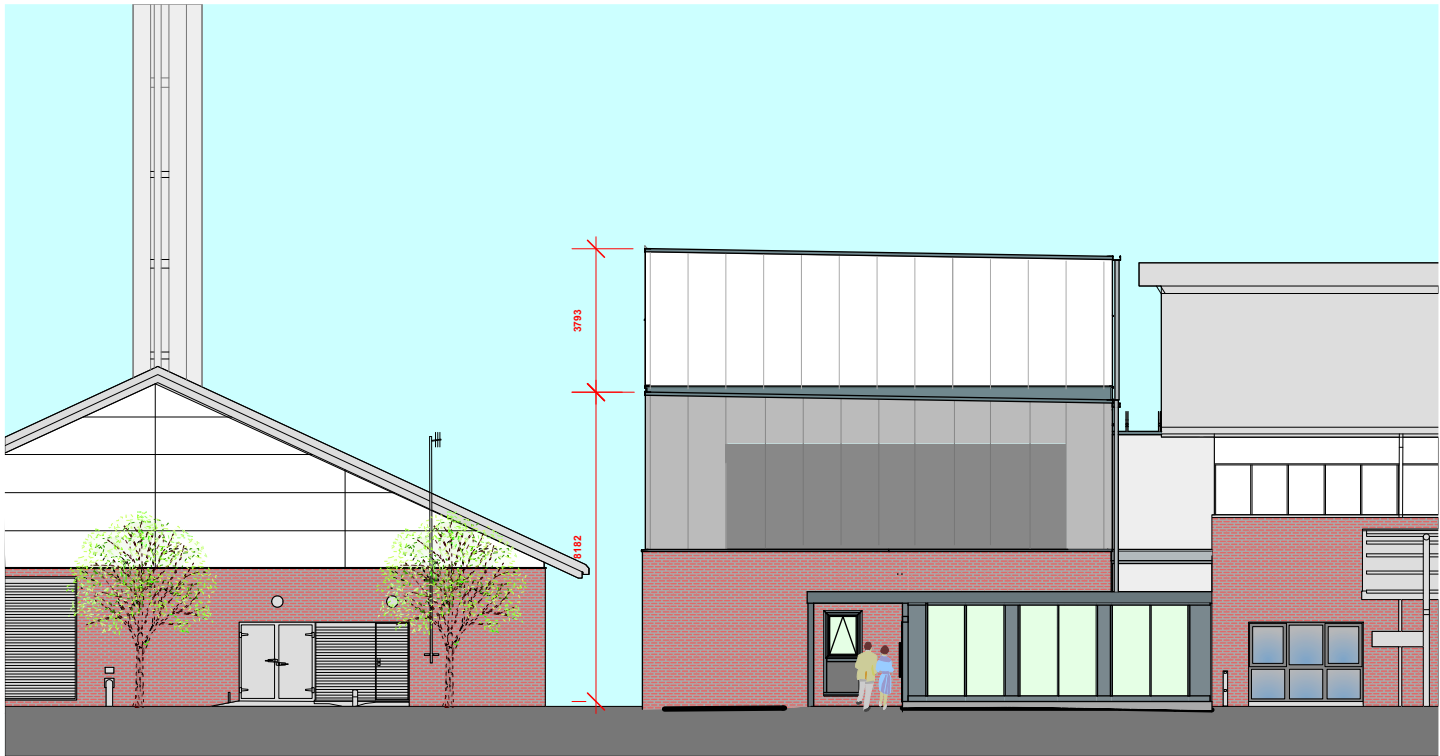

North West Elevation

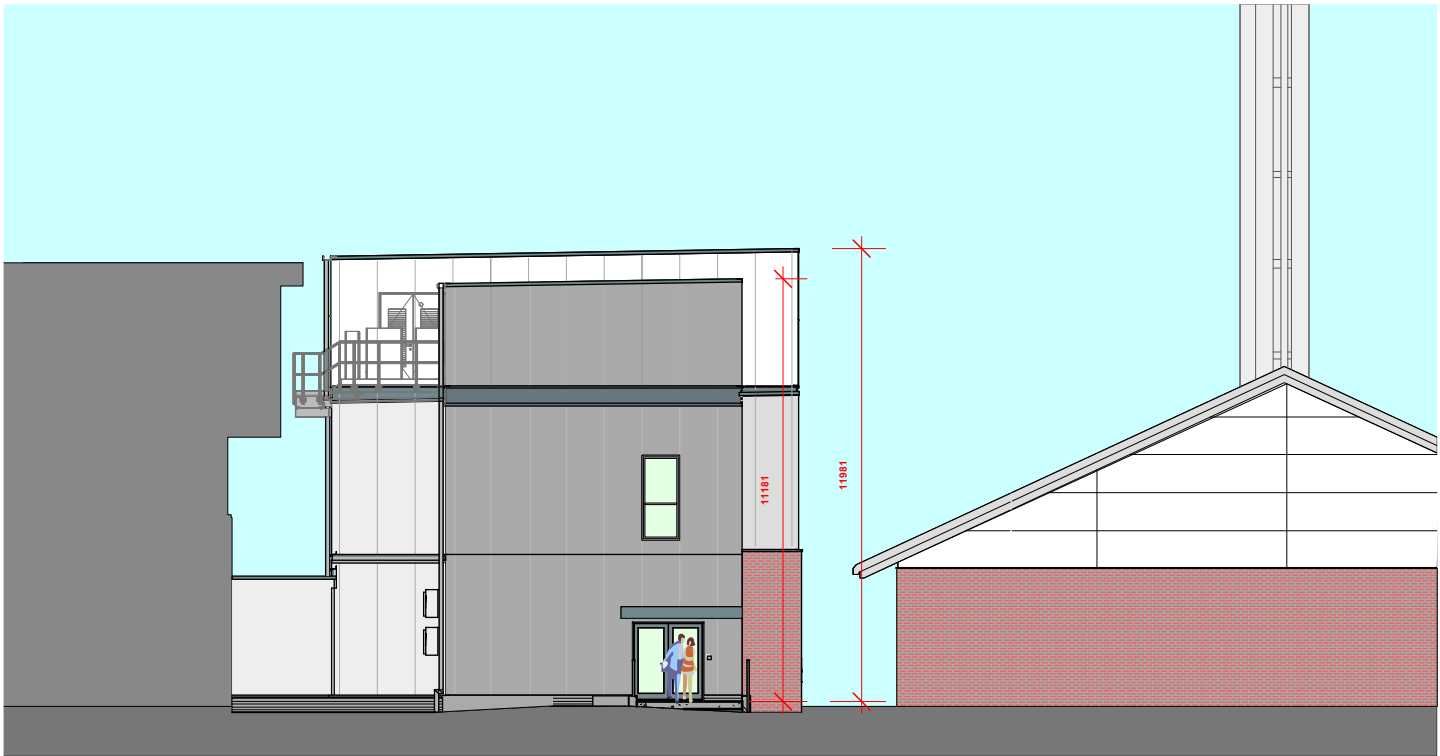

South East Elevation

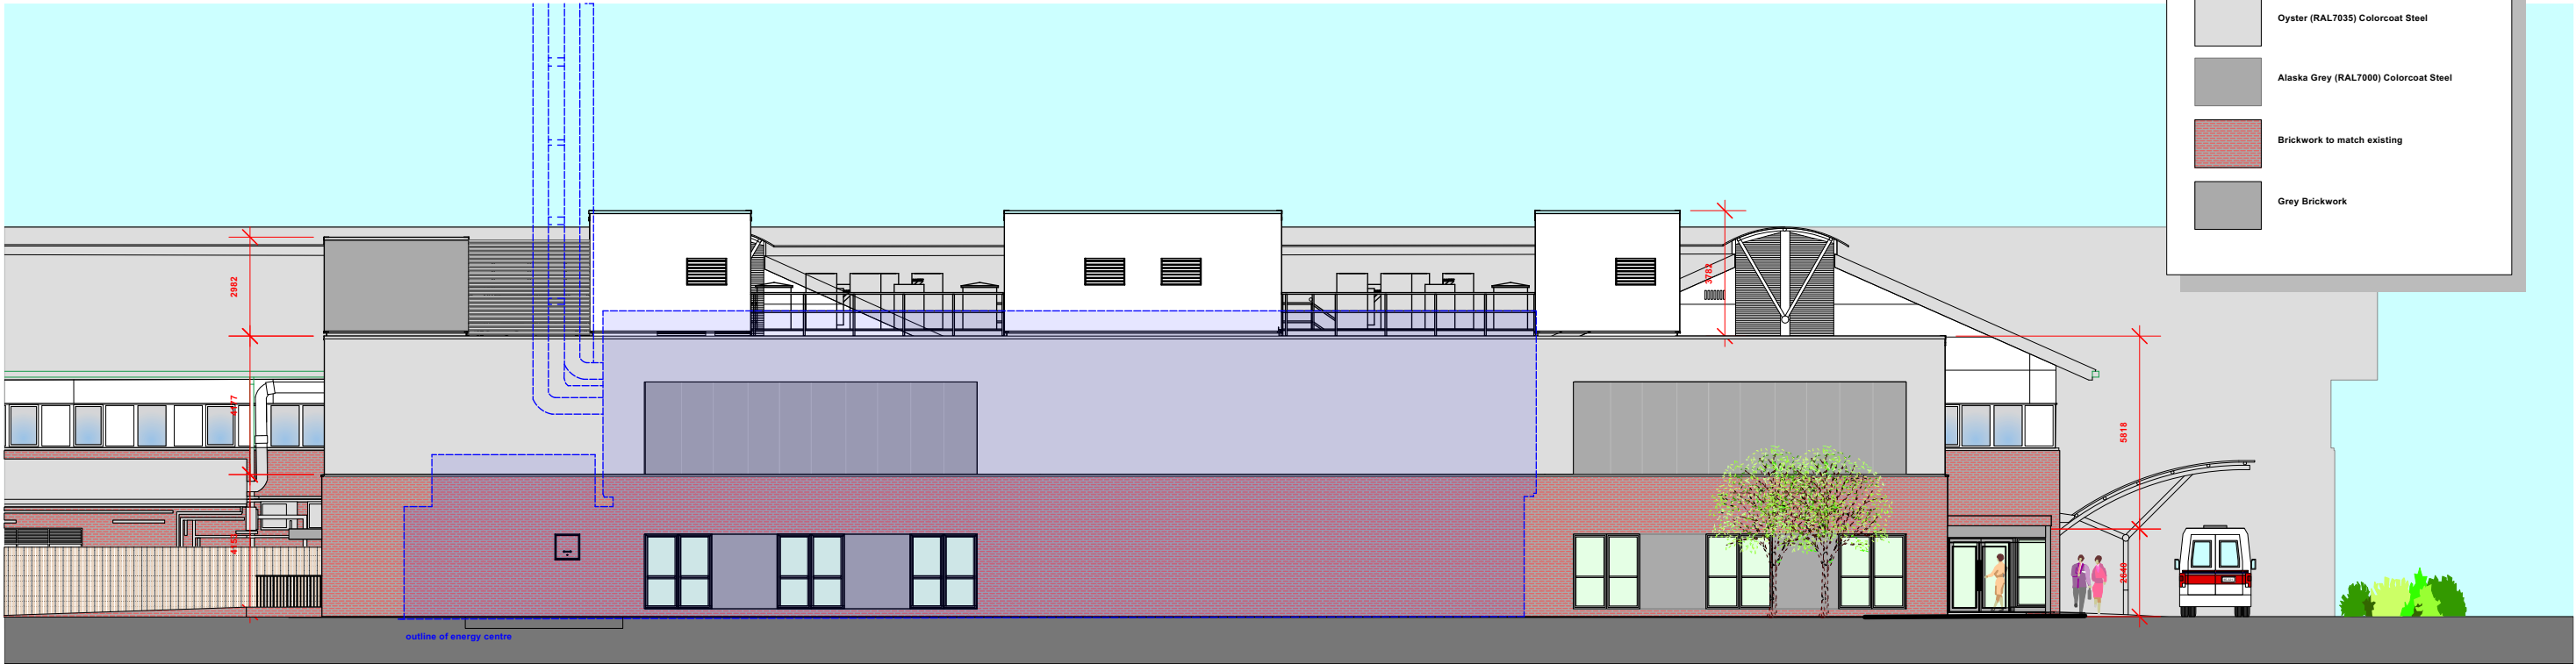

North East Elevation

KEY

	White (RAL9010) Colorcoat Steel
	Oyster (RAL7035) Colorcoat Steel
	Alaska Grey (RAL7000) Colorcoat Steel
	Brickwork to match existing
	Grey Brickwork