


Drainage Plan

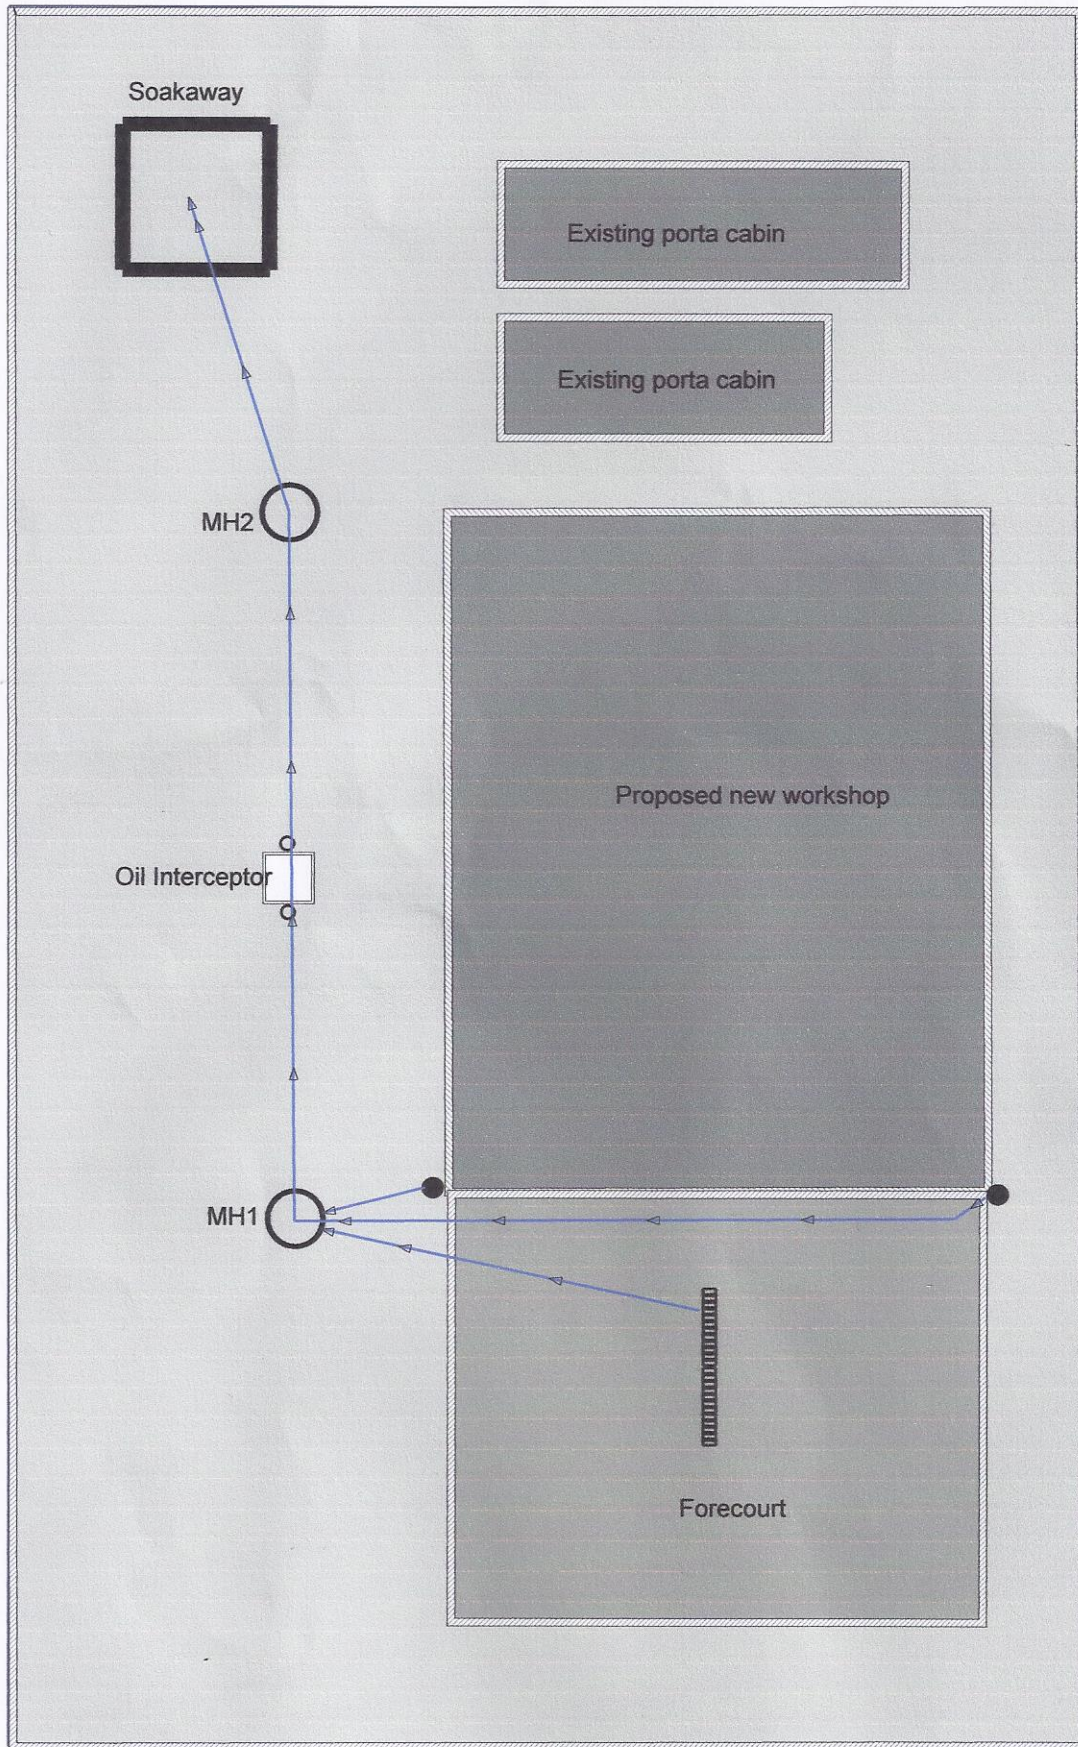

Legend

- Foul Water Drain
- Surface Water Drain
- Combined Drain
- Manhole, Rect.
- Manhole, Circ.
- Manhole, Square
- Gully, Square
- Gully, Circ.
- Soil Vent Pipe
- Buchan Trap
- Windsor Trap (MH)
- Channel Drain
- Septic Tank
- Bush/Shrub

Not to Scale

Site Address

The Yard
Tonmawr Road
Efail Fach
Pontrhydyfen
Port Talbot

Client Details

Mr Jeff Howard

Contractor Details

RHB Drain Services Ltd

Scott Black

14 Oct 2022