



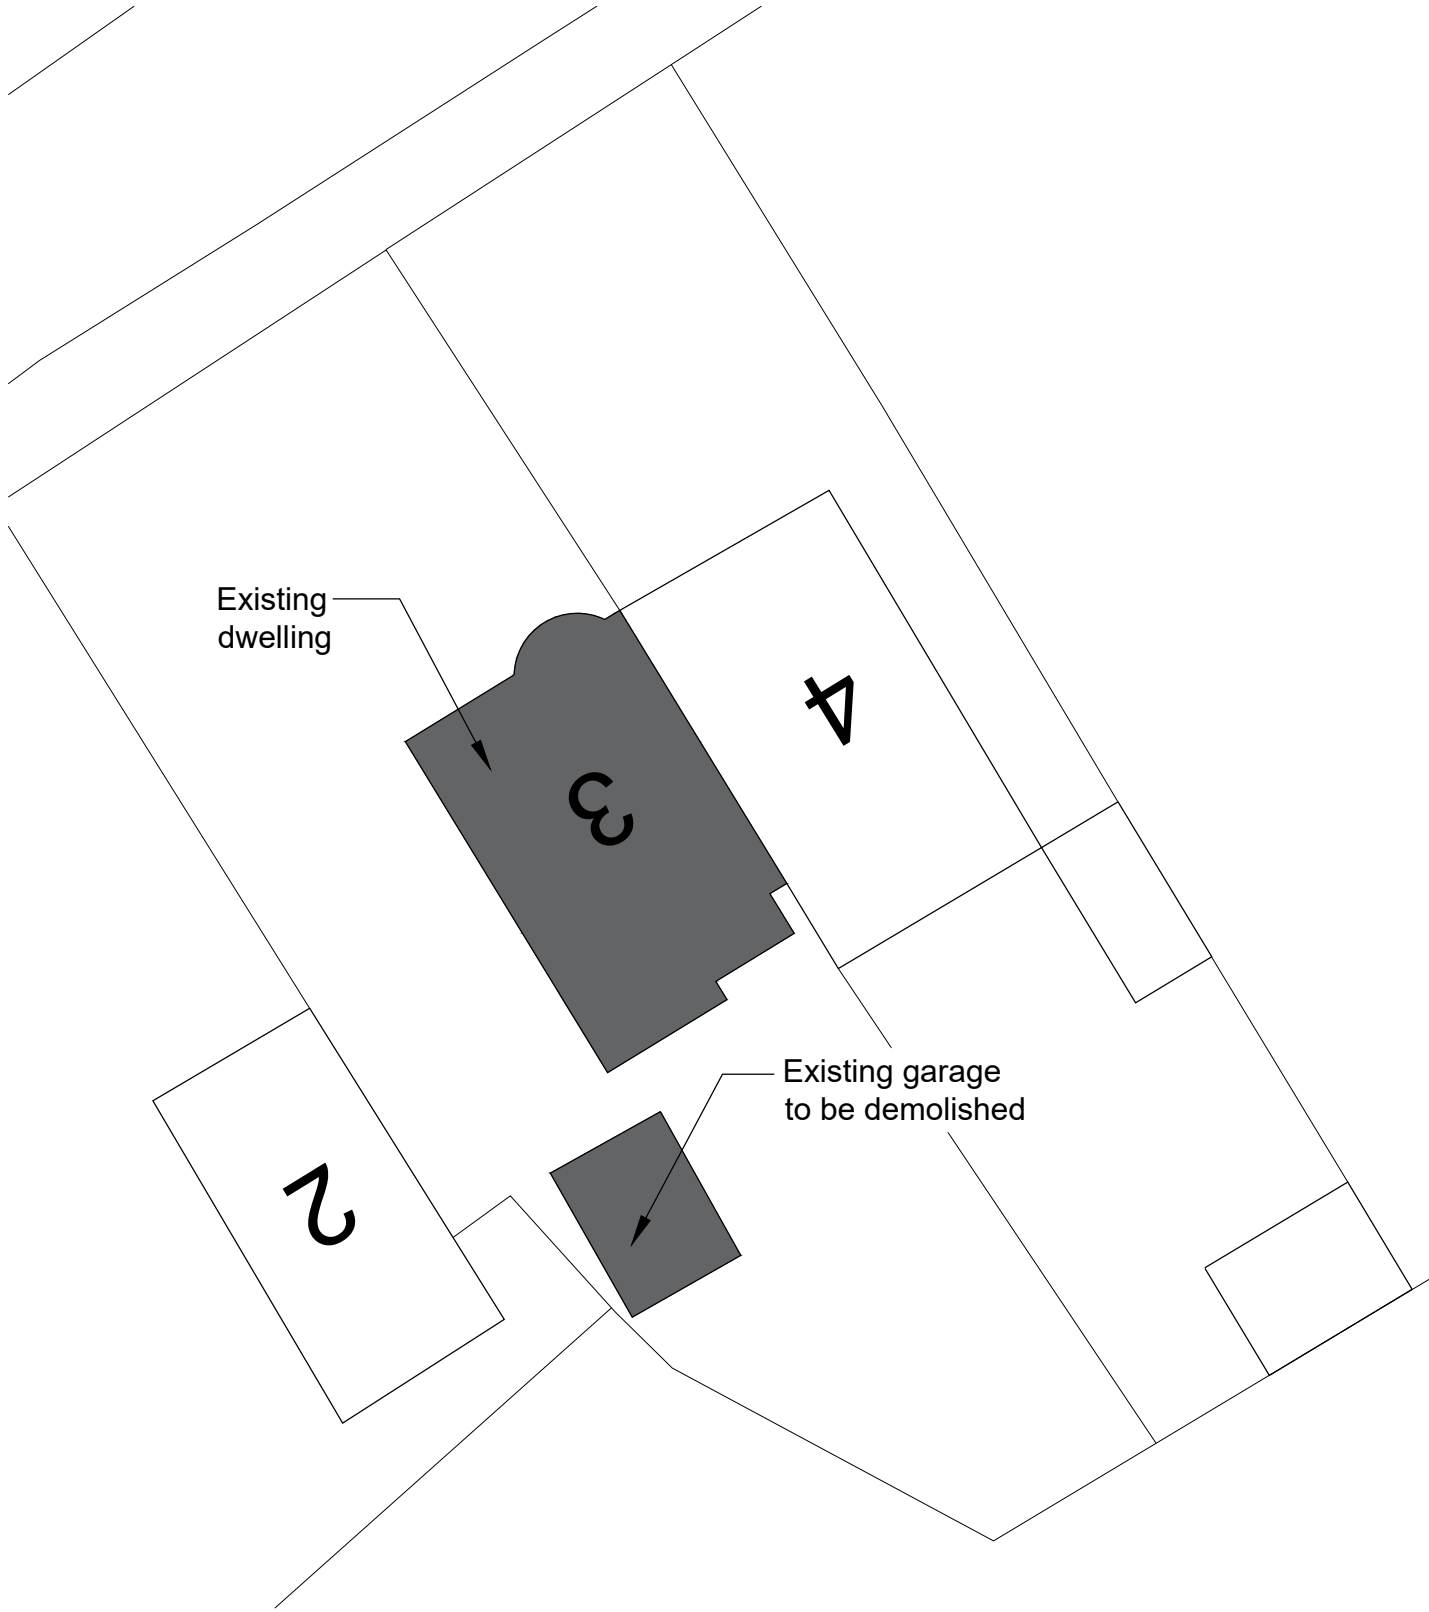

EXISTING BLOCK PLAN

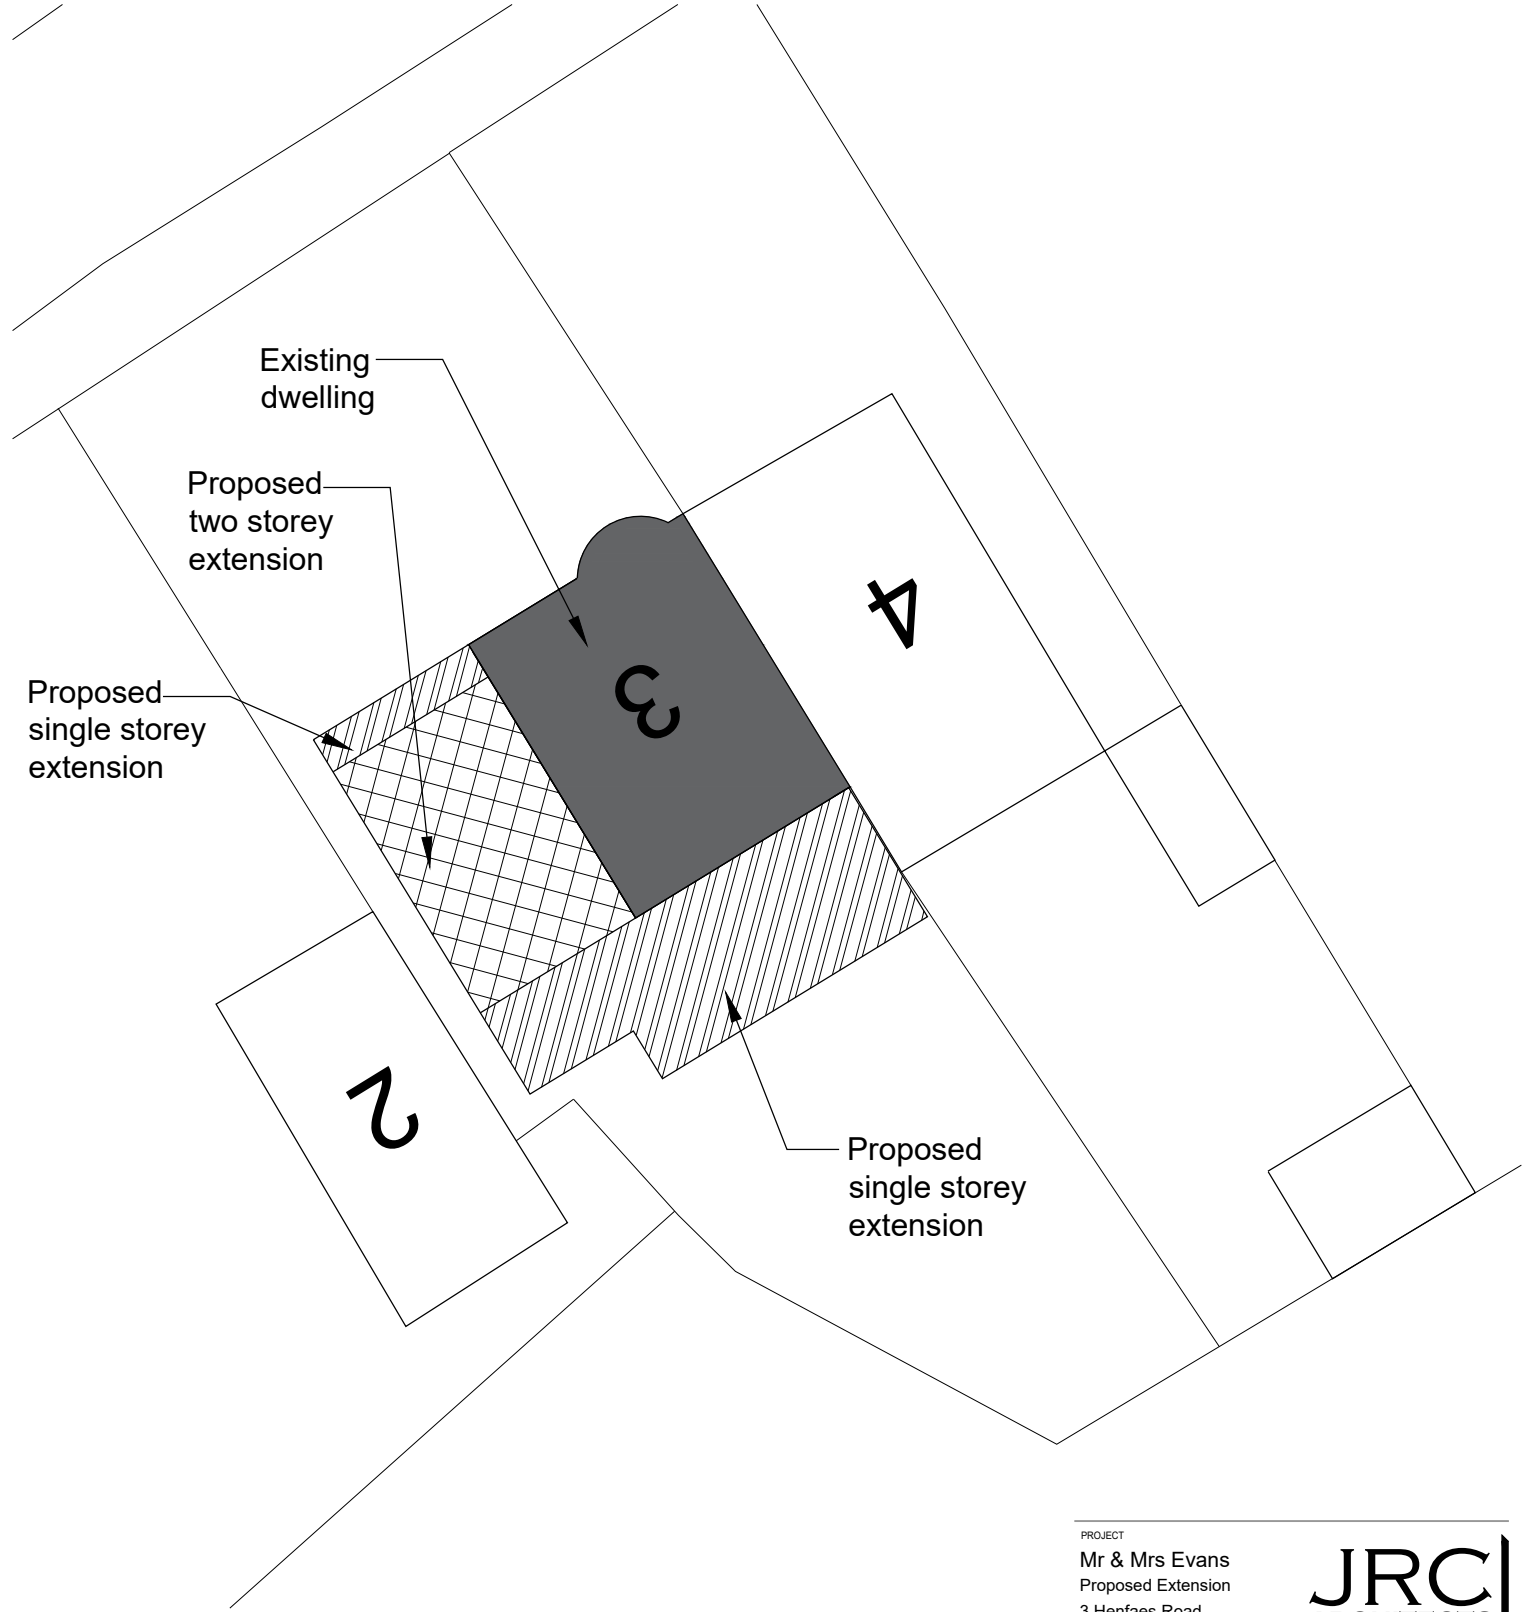

PROPOSED BLOCK PLAN

NOTES:

THIS DRAWING, ITS CONTENTS AND THE BUILDING WORKS DEPICTED ARE COPYRIGHT OF THE ARCHITECT'S AND MAY NOT BE REPRODUCED UNLESS WRITTEN PERMISSION HAS BEEN GRANTED BY JRC ARCHITECTS LIMITED.

THIS DRAWING IS TO BE READ IN CONJUNCTION WITH ALL OTHER PROJECT DRAWINGS.

ONLY DECLARED DIMENSIONS ON THIS DRAWING ARE TO BE USED.
DO NOT SCALE OFF DRAWING.
IF IN DOUBT PLEASE ASK.

PROJECT

Mr & Mrs Evans
Proposed Extension
3 Henfaes Road
Tonna
Neath SA11 3DX

JRC
ARCHITECTS

E HANNAH@JRCARCHITECTS.CO.UK
M 07814 784 716

DRAWING TITLE

Existing and Proposed Block Plans

DATE	SCALE	DRAWN BY
Sept 2018	1:200 @ A3	HC
JOB REFERENCE	DRAWING NUMBER	REV.
3HR	PL.02	B