




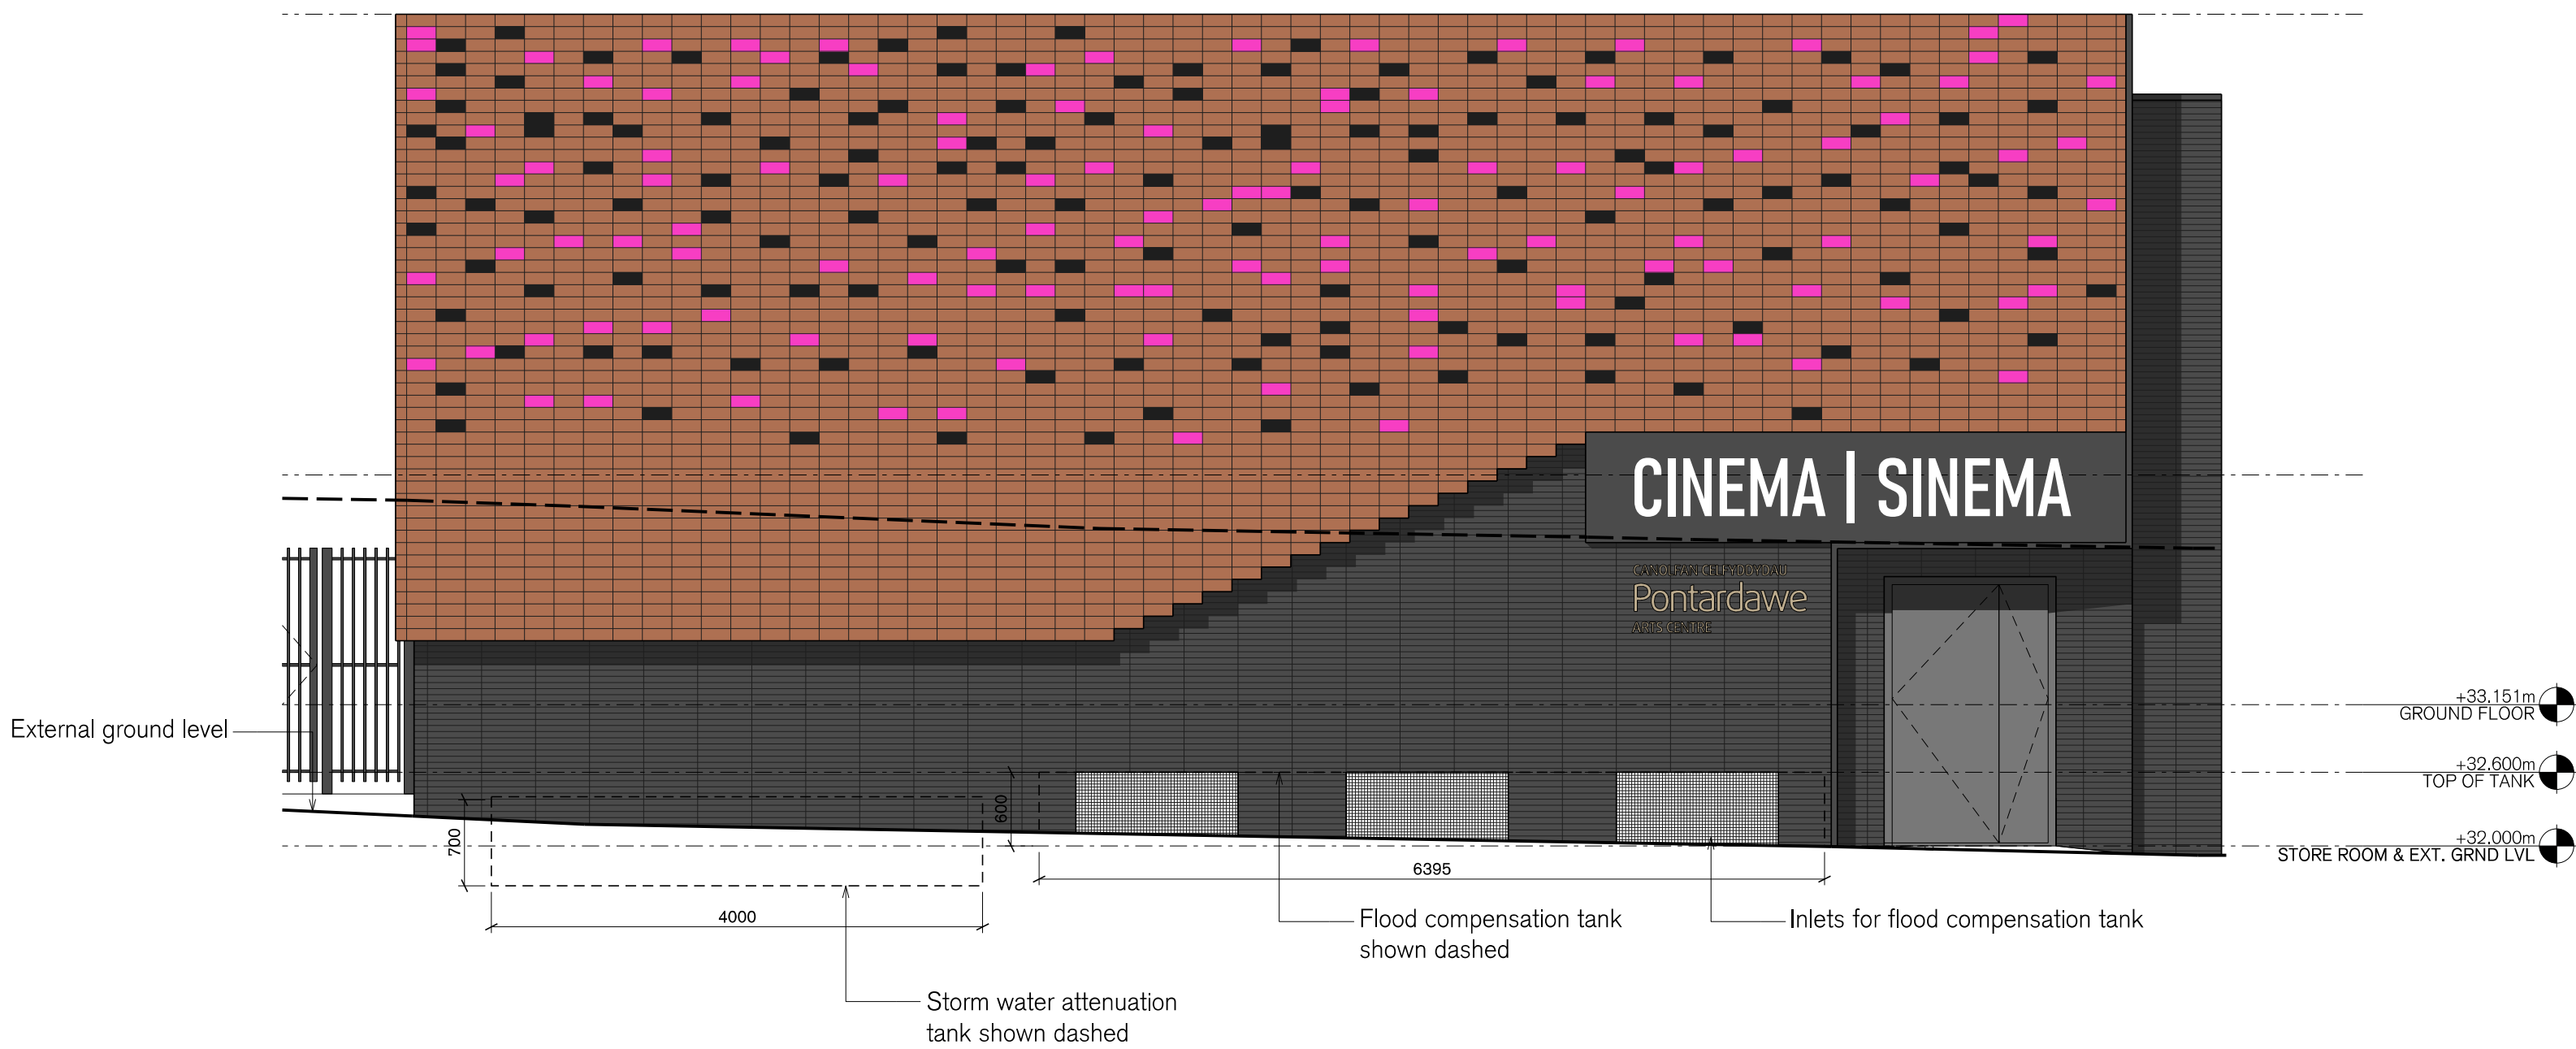

01 ELEVATION-PROPOSED
120 SCALE:- 1:100 @ A1

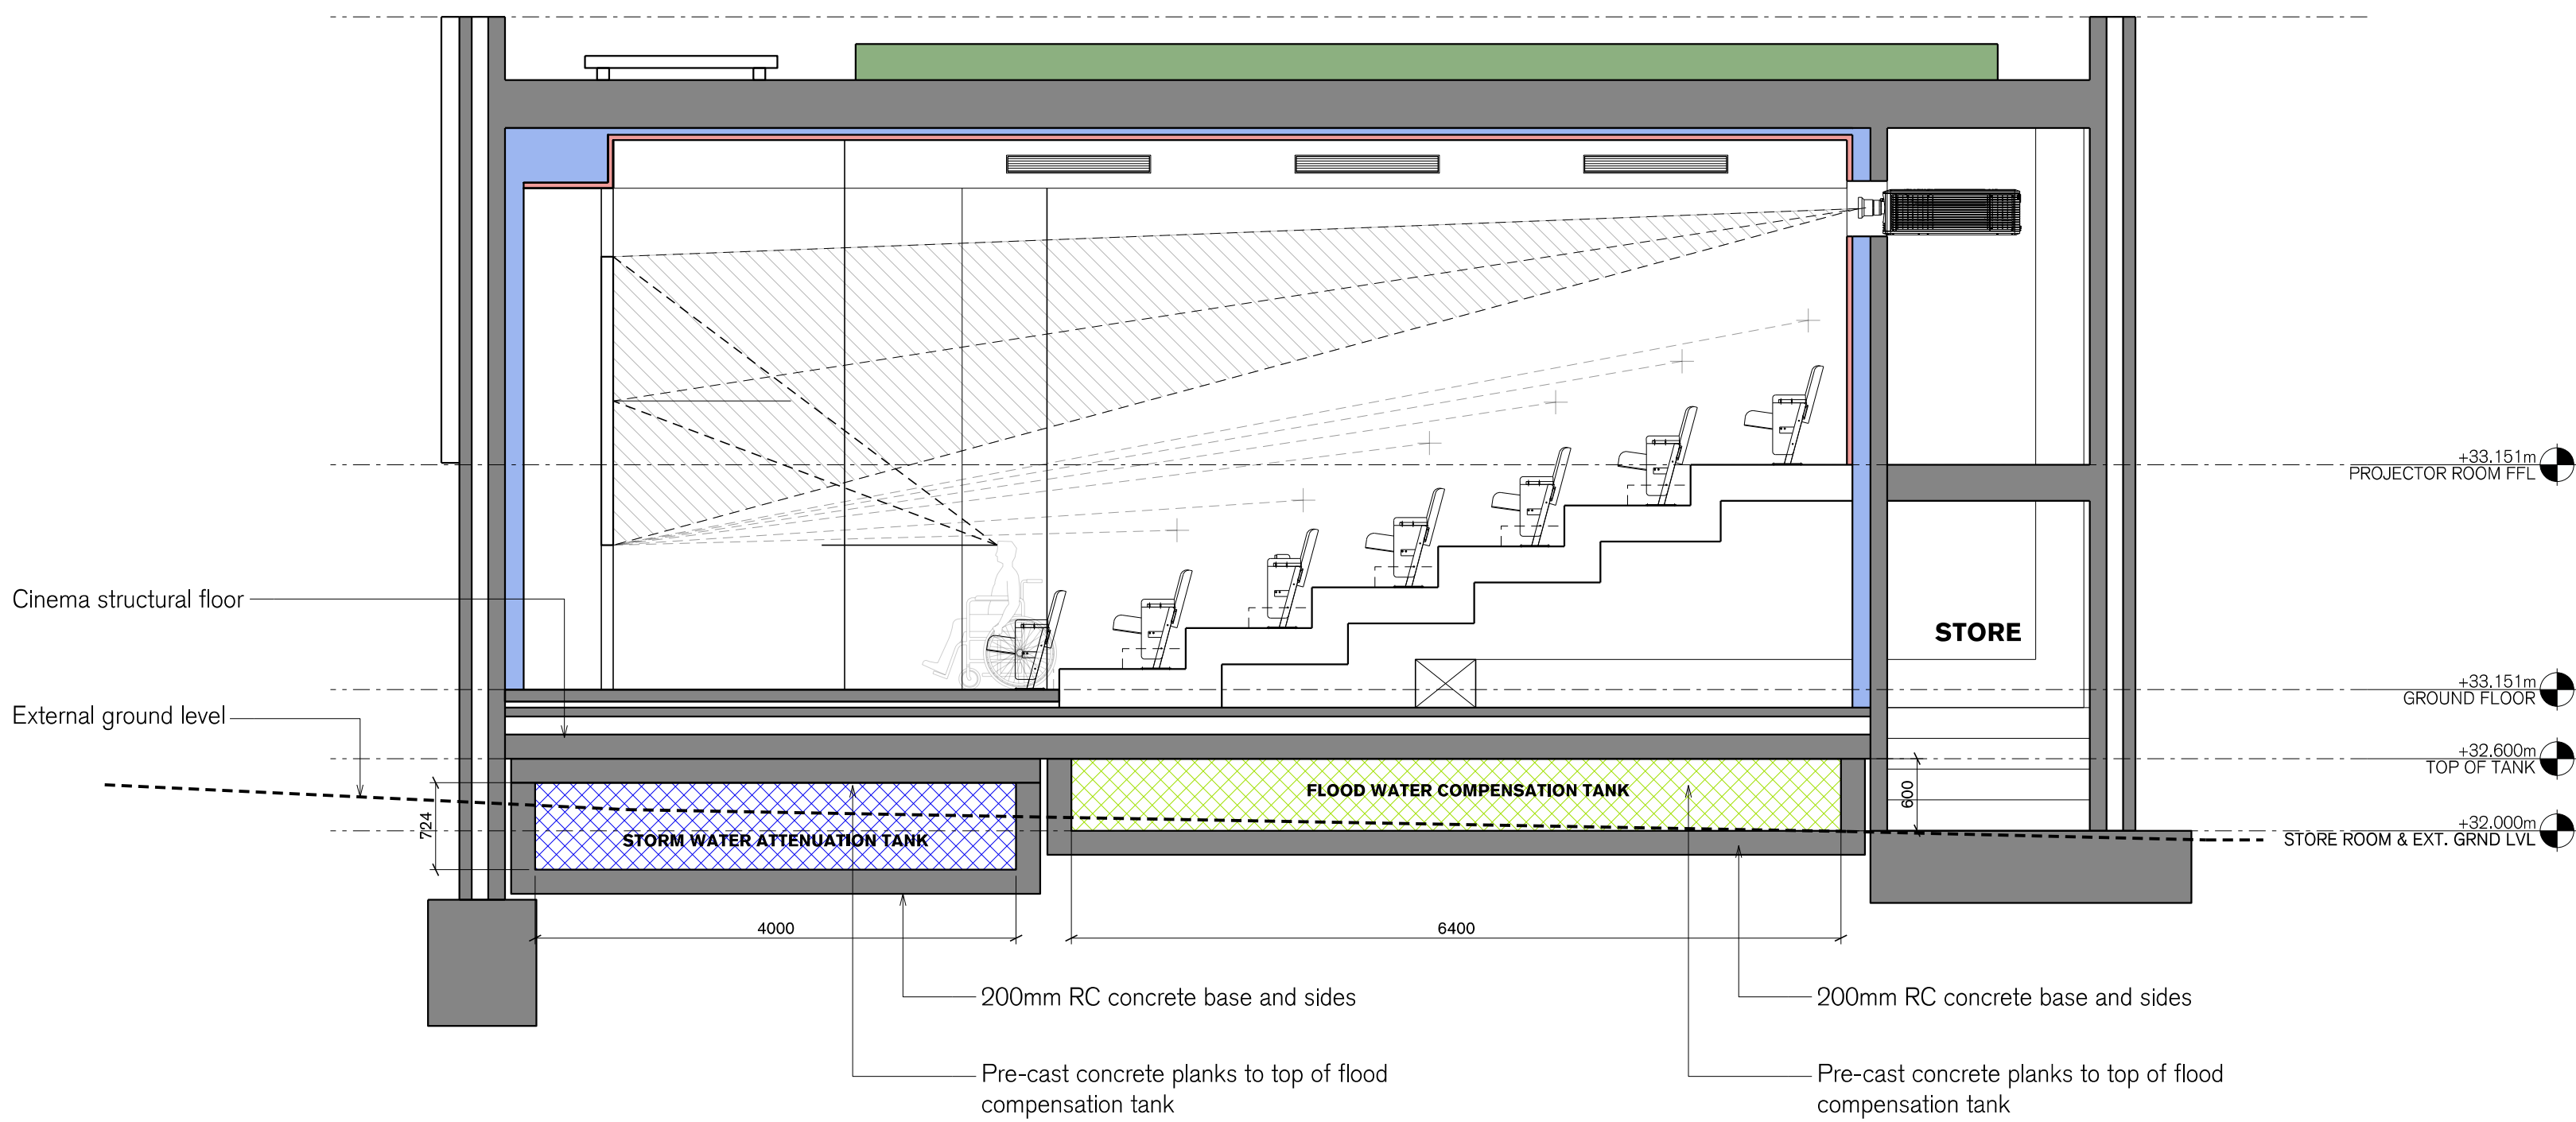

02 SECTION-PROPOSED
120 SCALE:- 1:100 @ A1

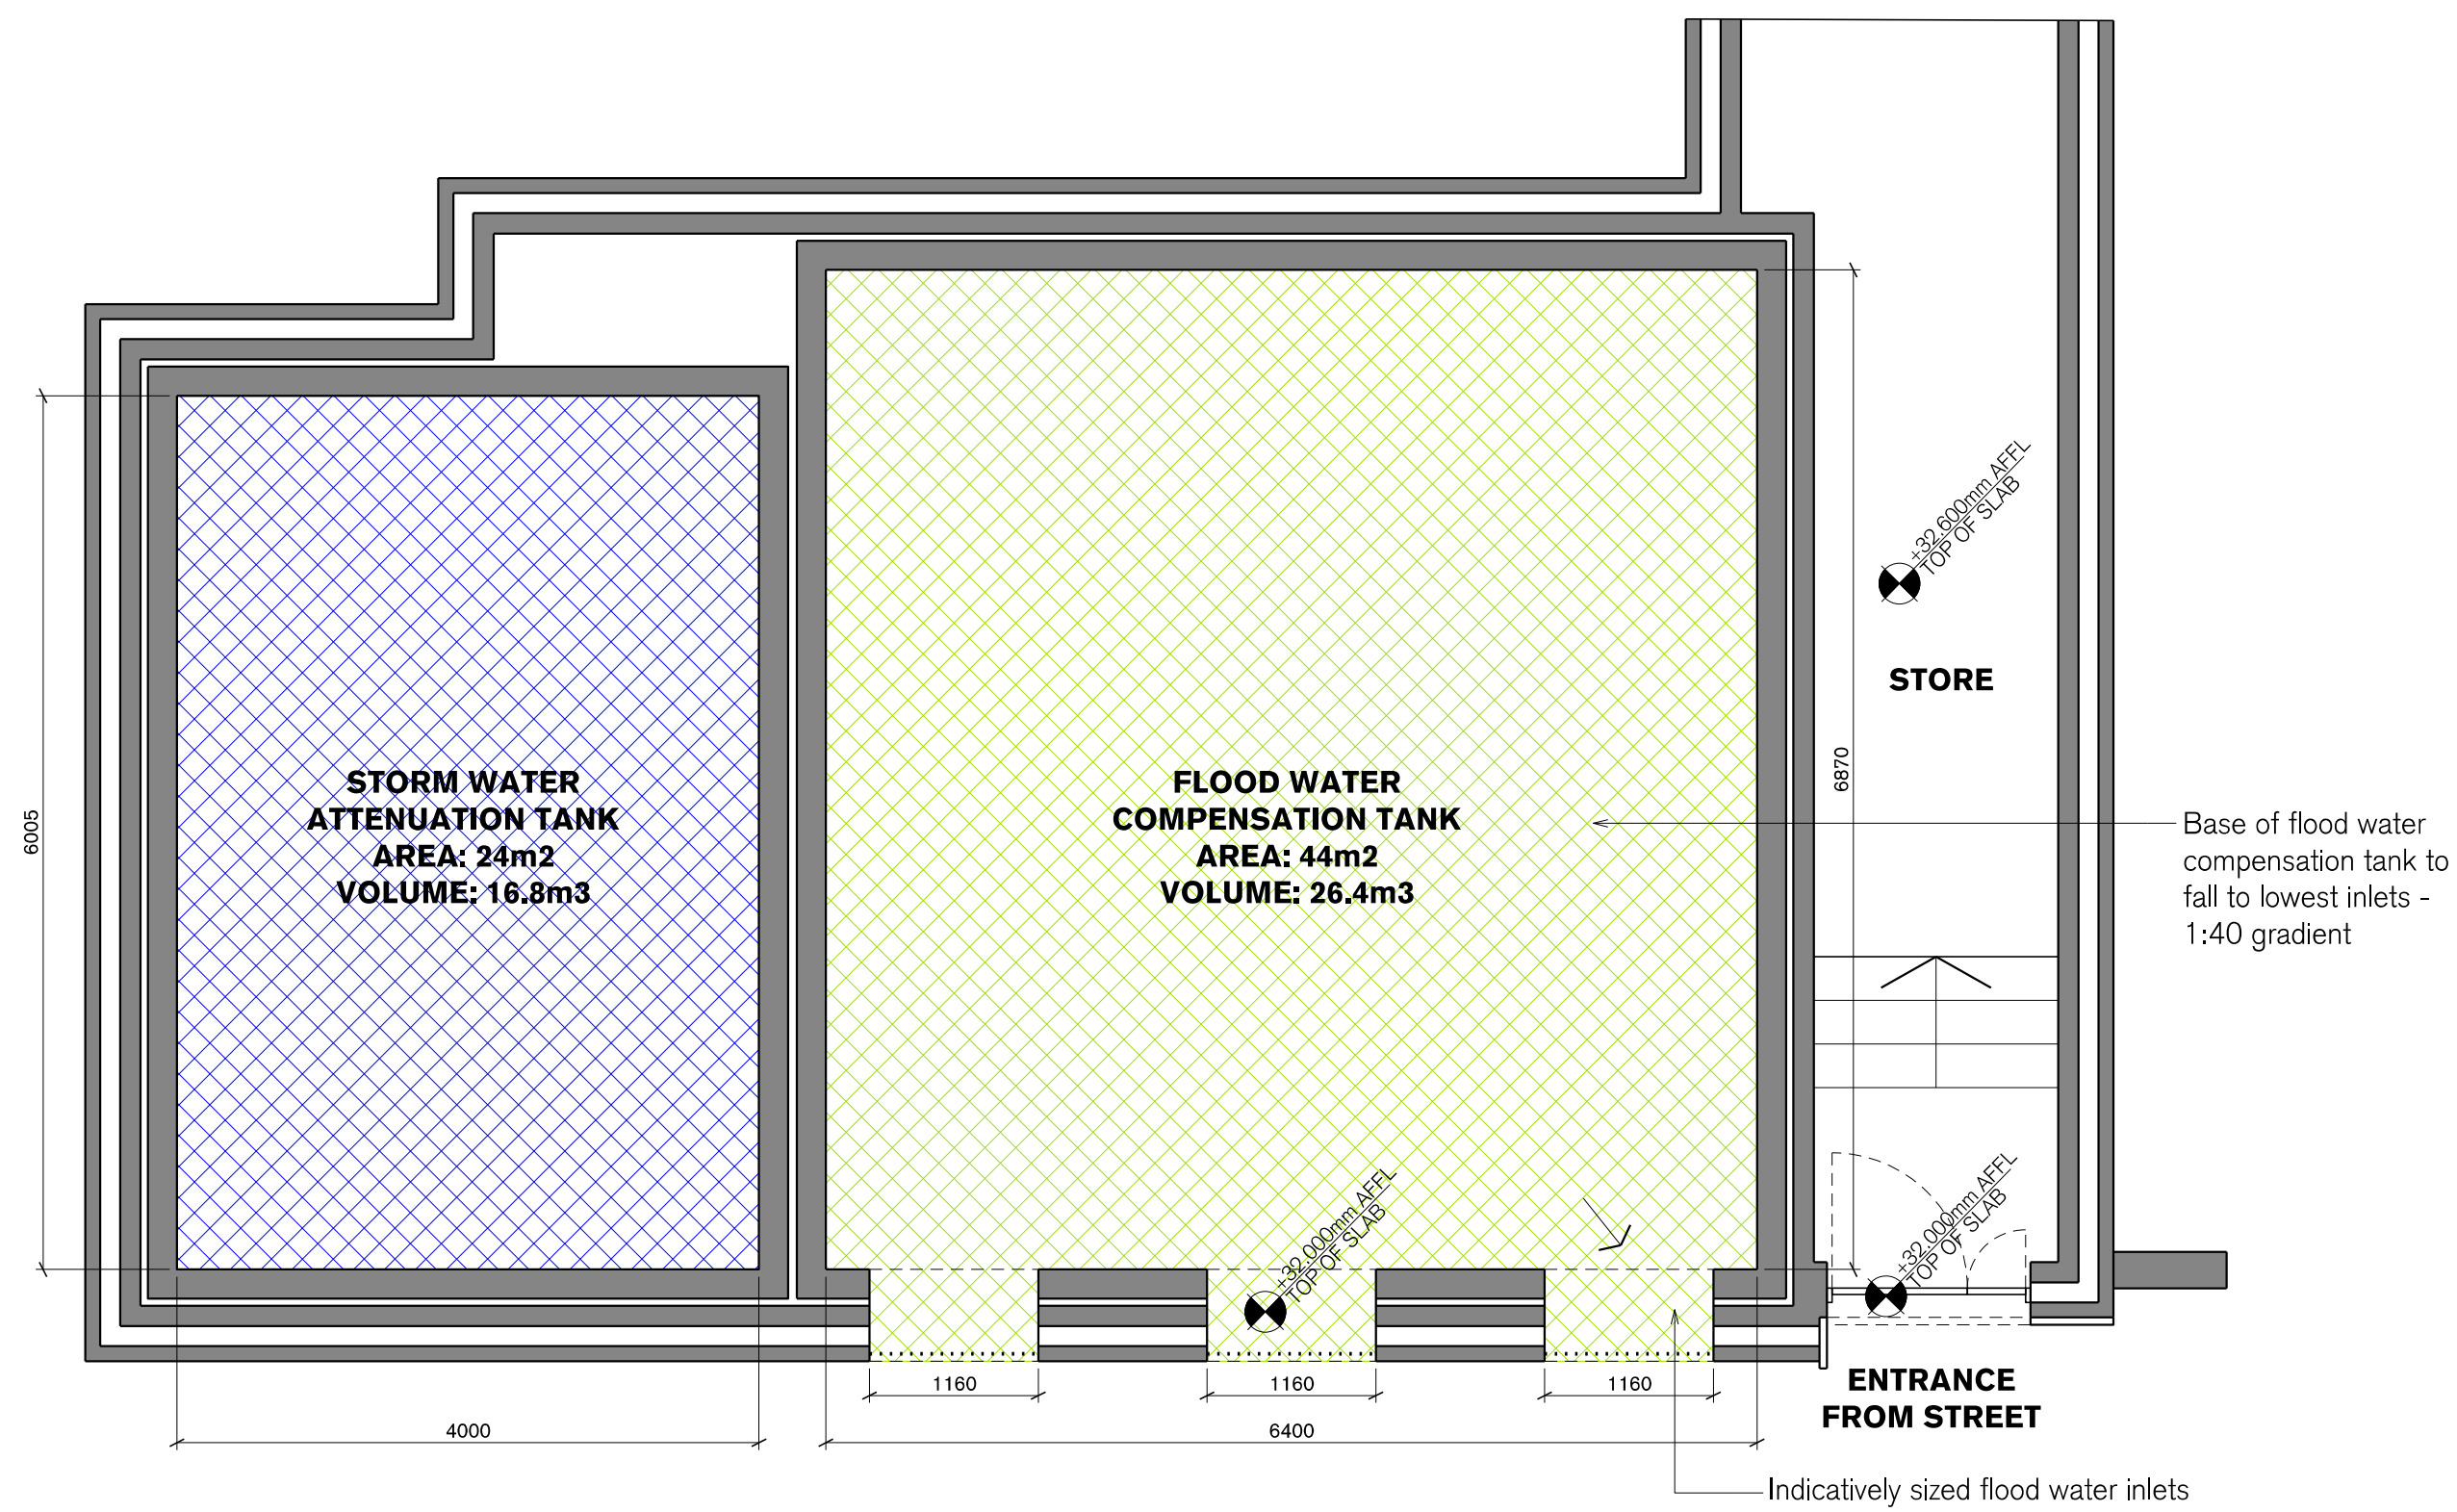

03 PLAN-BELOW GROUND-PROPOSED
120 SCALE:- 1:100 @ A1

NOTES: NIL		
REV	DATE	DESCRIPTION
F	21/11/2022	ISSUED TO REFLECT UPDATED SIGNAGE
E	11/11/2022	PLANNING ISSUE
D	19/10/2022	ISSUED FOR APPROVAL
C	14/10/2022	ISSUED FOR COMMENT
B	12/10/2022	ISSUED FOR COMMENT
A	11/10/2022	ISSUED FOR COMMENT
/	07/10/2022	ISSUED FOR COMMENT
0m 1m 2m 5m		
STAGE 3-PLANNING		
CHILD S SULZMAN ARCHITECTS		
BRISTOL 9th Floor Colston Tower Colston Street, Bristol BS1 4XE		
CARDIFF Trafford Tech Pendryll Street Cardiff, CF11 6BH		
T: 0117 930 0010 W: www.cs-architects.co.uk E: mail@cs-architects.co.uk		
T: 02920 108 729 W: www.cs-architects.co.uk E: mail@cs-architects.co.uk		
© COPYRIGHT		
DRAWN AS PROJECT PONTARDAWE ARTS CENTRE		
SCALE 1:50 @A1 DRAWING FLOODING + STORM		
DATE OCT'22 NUMBER 20/568/120 REV. F		