


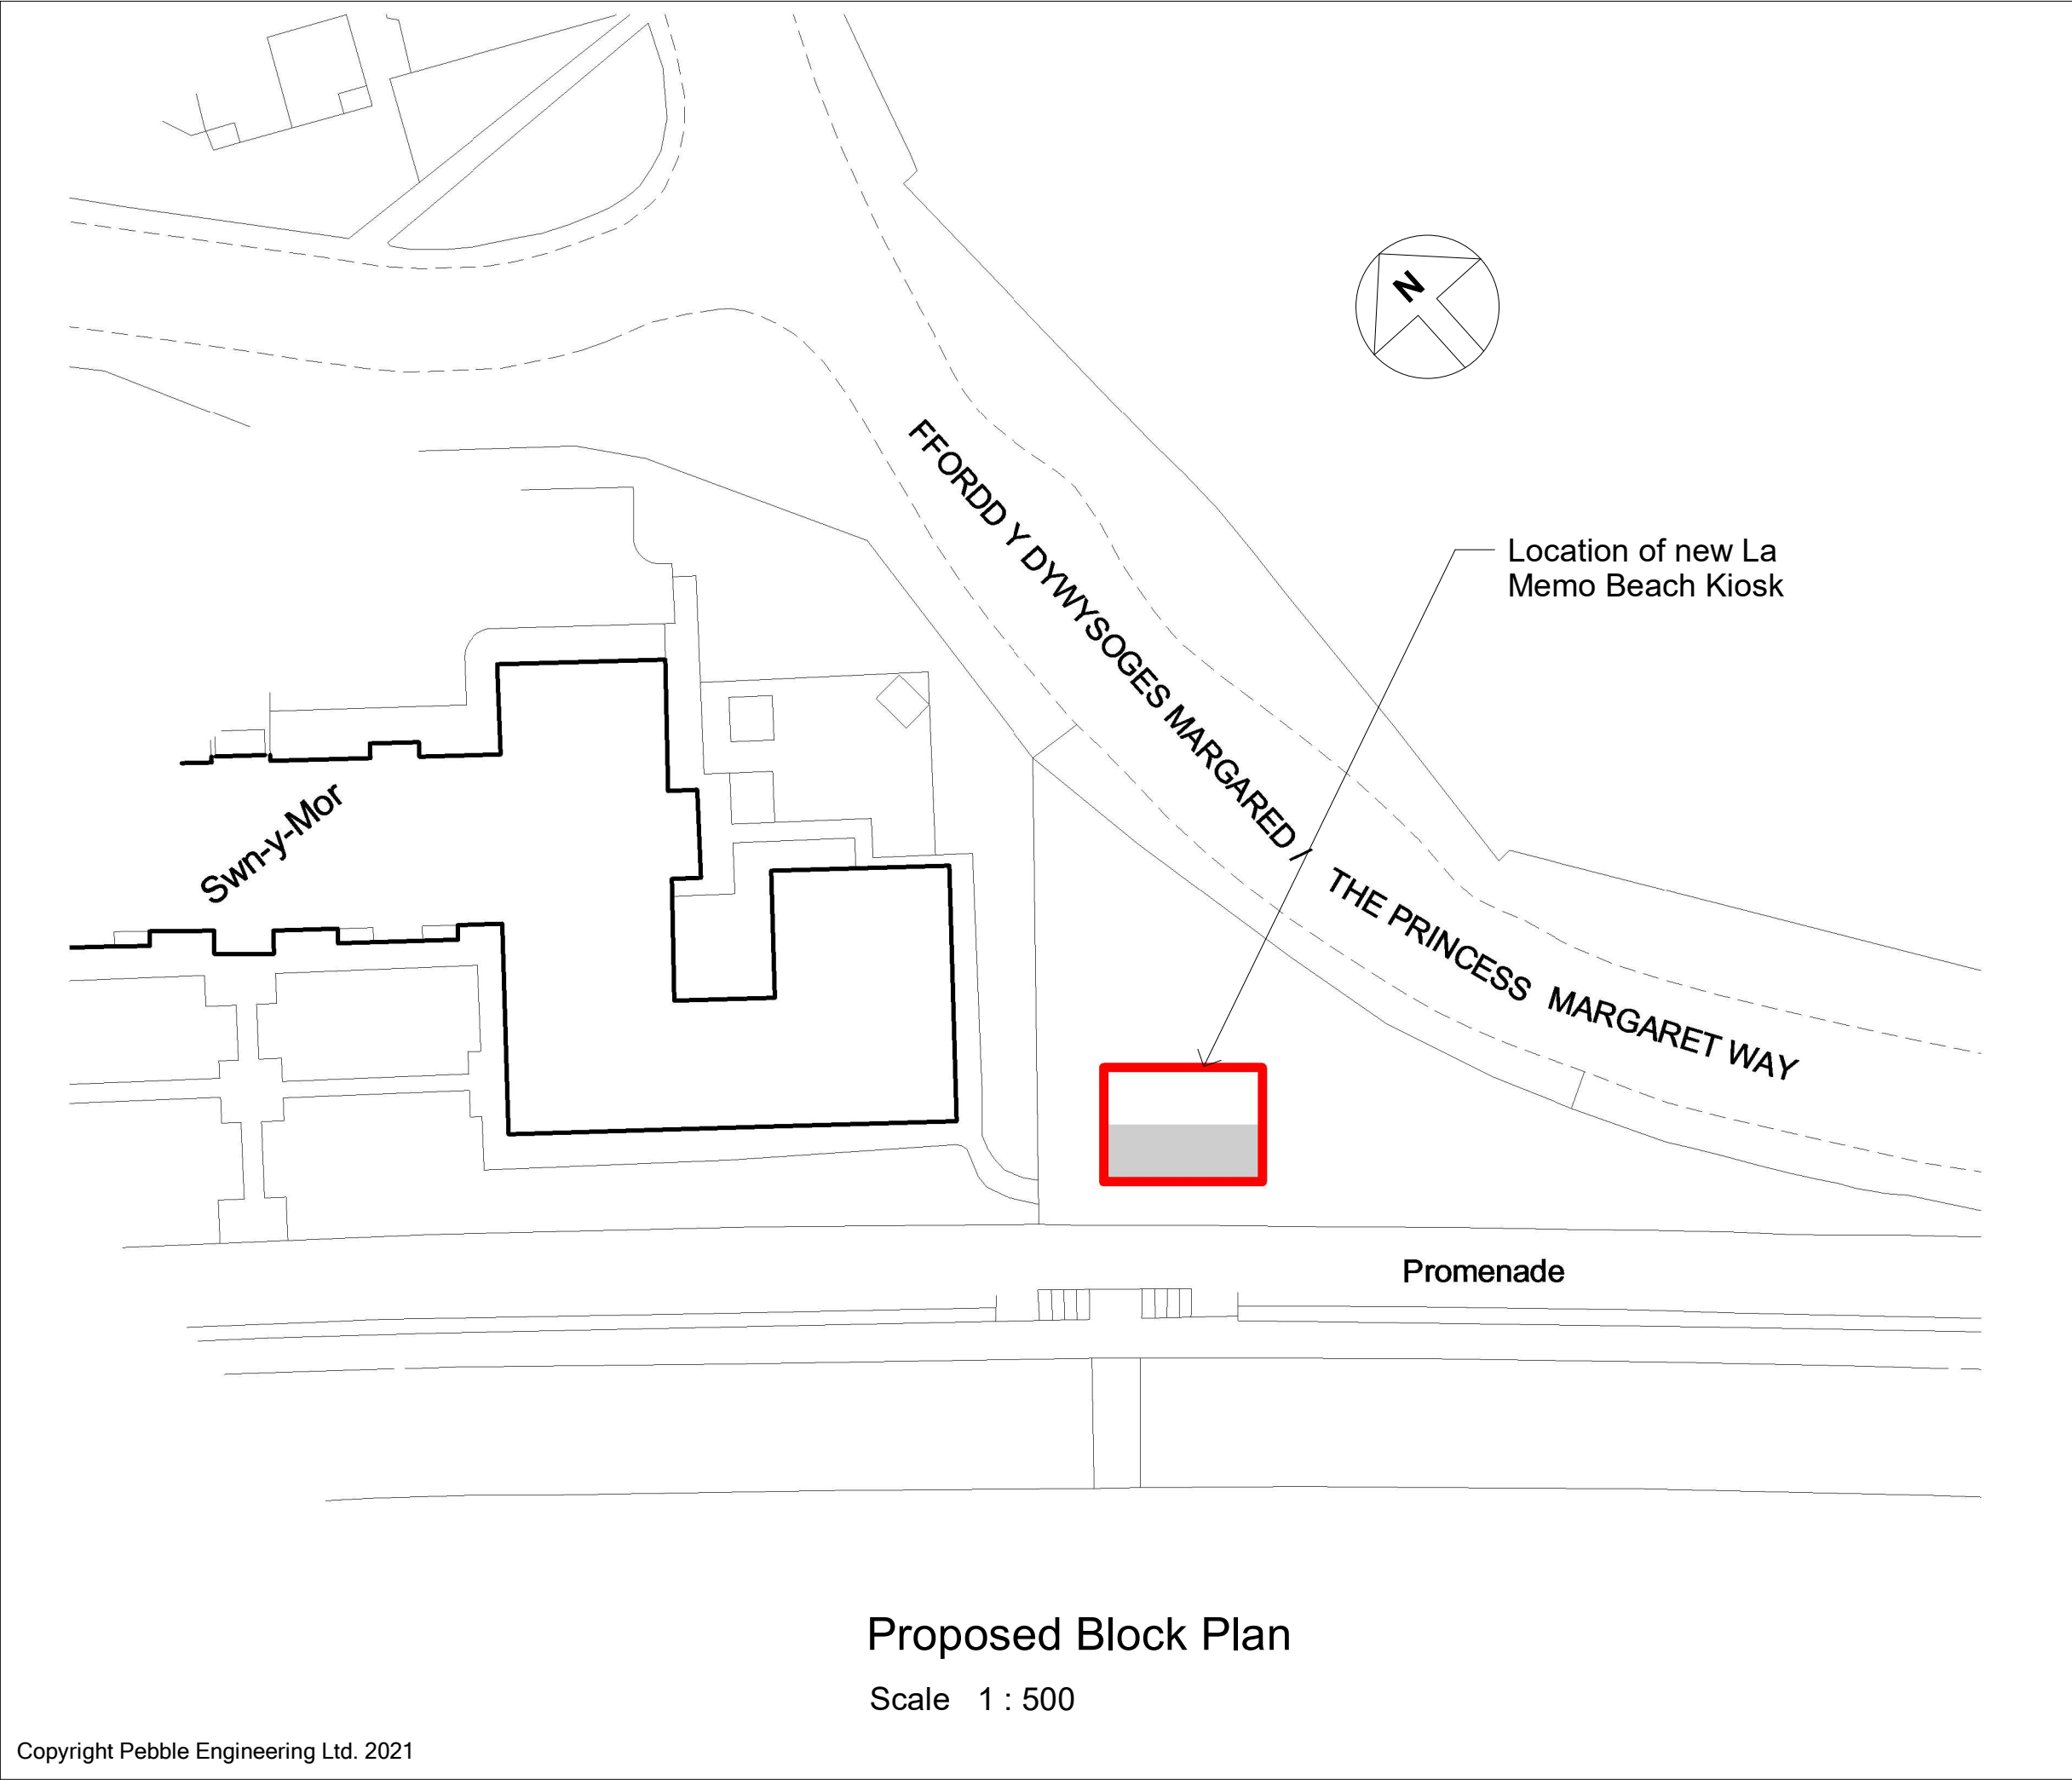

NOTE: THE LIMITS, INCLUDING THE HEIGHT AND DEPTHS OF THE WORKS, SHOWN IN THIS DRAWING ARE NOT TO BE TAKEN AS LIMITING THE OBLIGATIONS OF THE CONTRACTOR UNDER CONTRACT

NOTES:

B	JCN	AGD	DJO	22.11.22	FOR PLANNING
A	DRJL	AGD	DJO	15.11.22	FOR PLANNING
REV.	DRAWN	CHKD	RVWD	DATE	DESCRIPTION
DESIGNED BY: AGD					DATE:
CLIENT					
MEHMET EVSEN					
 CONSULTING ENGINEERS, SANDFIELDS BUSINESS CENTRE, ABERAVON SA12 7PQ t: 01639 765625					
PROJECT					
La Memo Beach Kiosk					
DRAWING TITLE					
Lease Area + Planning Application SA127RS					
DRAWING SCALE: AS STATED					SHEET SIZE: A3
DRAWING No. 221102 - 01-01					REV. B