


RECEIVED

26 SEP 2013

APP. NO. P2013/0673

35 New Road

26 SEP 2013

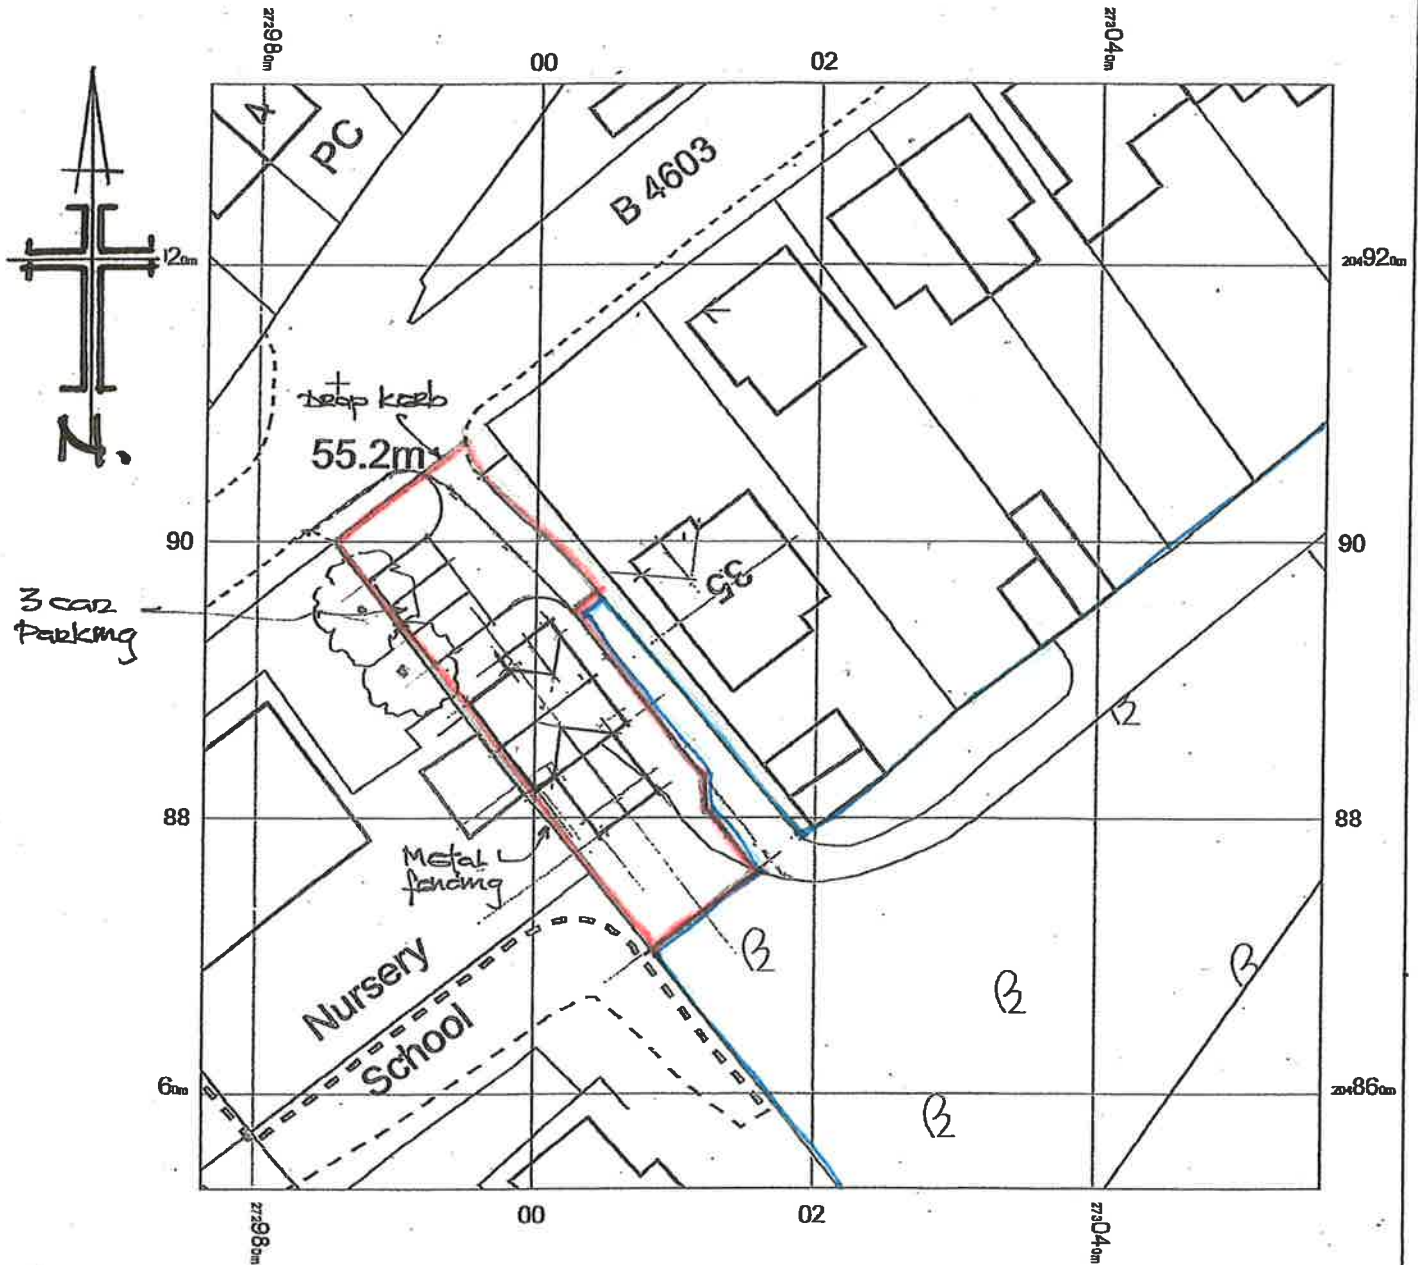

Block Plan of site
scale 1:500.

Drawing D5
Block plan