

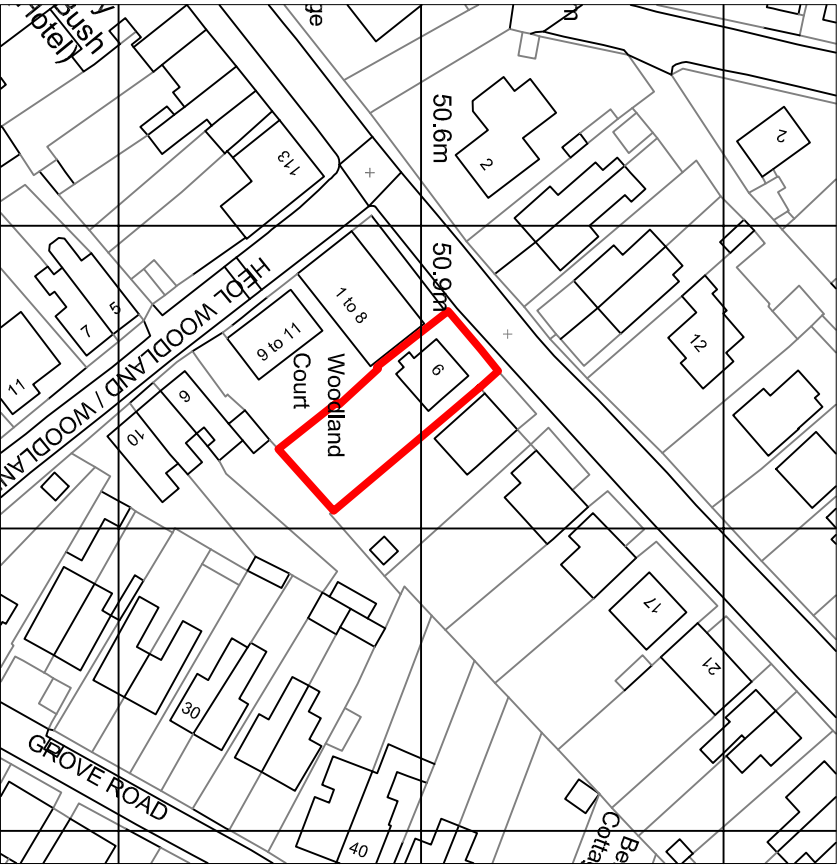


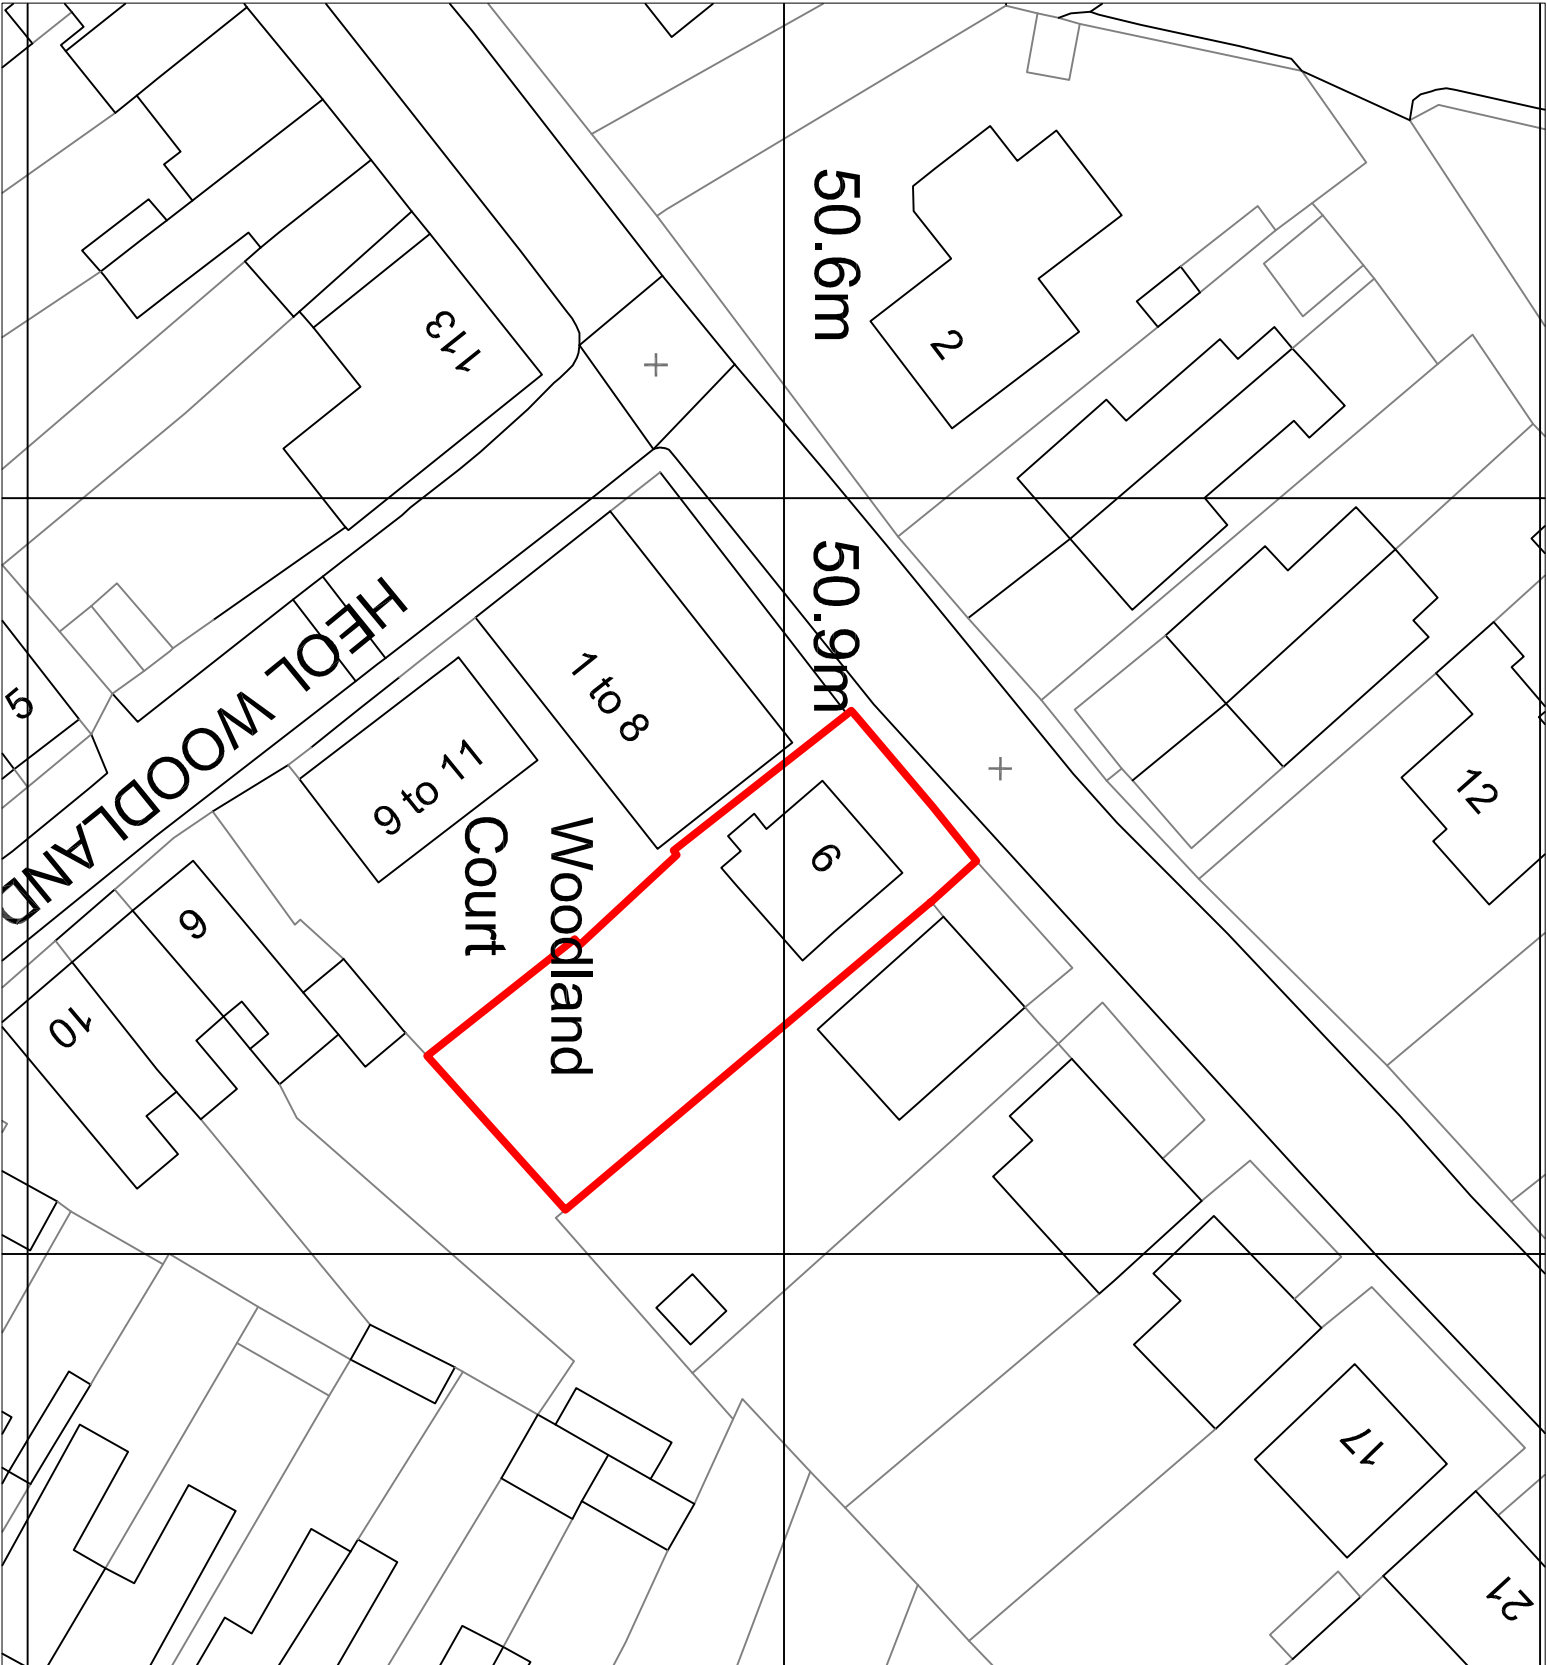



Existing Site Location Plan

Scale 1:1250

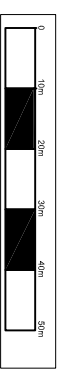

Existing Block Plan

Scale 1:500

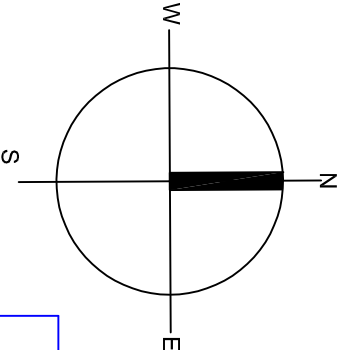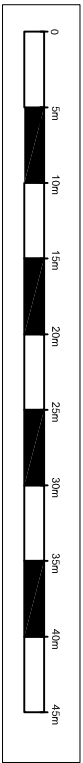

See specification notes for further details. If further information is required, please contact the designer. For ordering or manufacture, all dimensions should be checked with contractor or on site. This drawing is Copyright, do not scale this Drawing. The designers are to be notified of any Discrepancies or changes to this drawing.	Client: Mr Aaron Maxwell 9 Brecon Road Pontardawe Swansea SA8 4PA	Site: 9 Brecon Road Pontardawe Swansea SA8 4PA	job title: Rear First Floor Extension	job No: C475	Drawing No: C47/2022/100					
						Drawing title: Existing Block Plan	Scale: 1:1:250 & 1:500	Paper Size: A3	Revision No: 1	Draw by: