

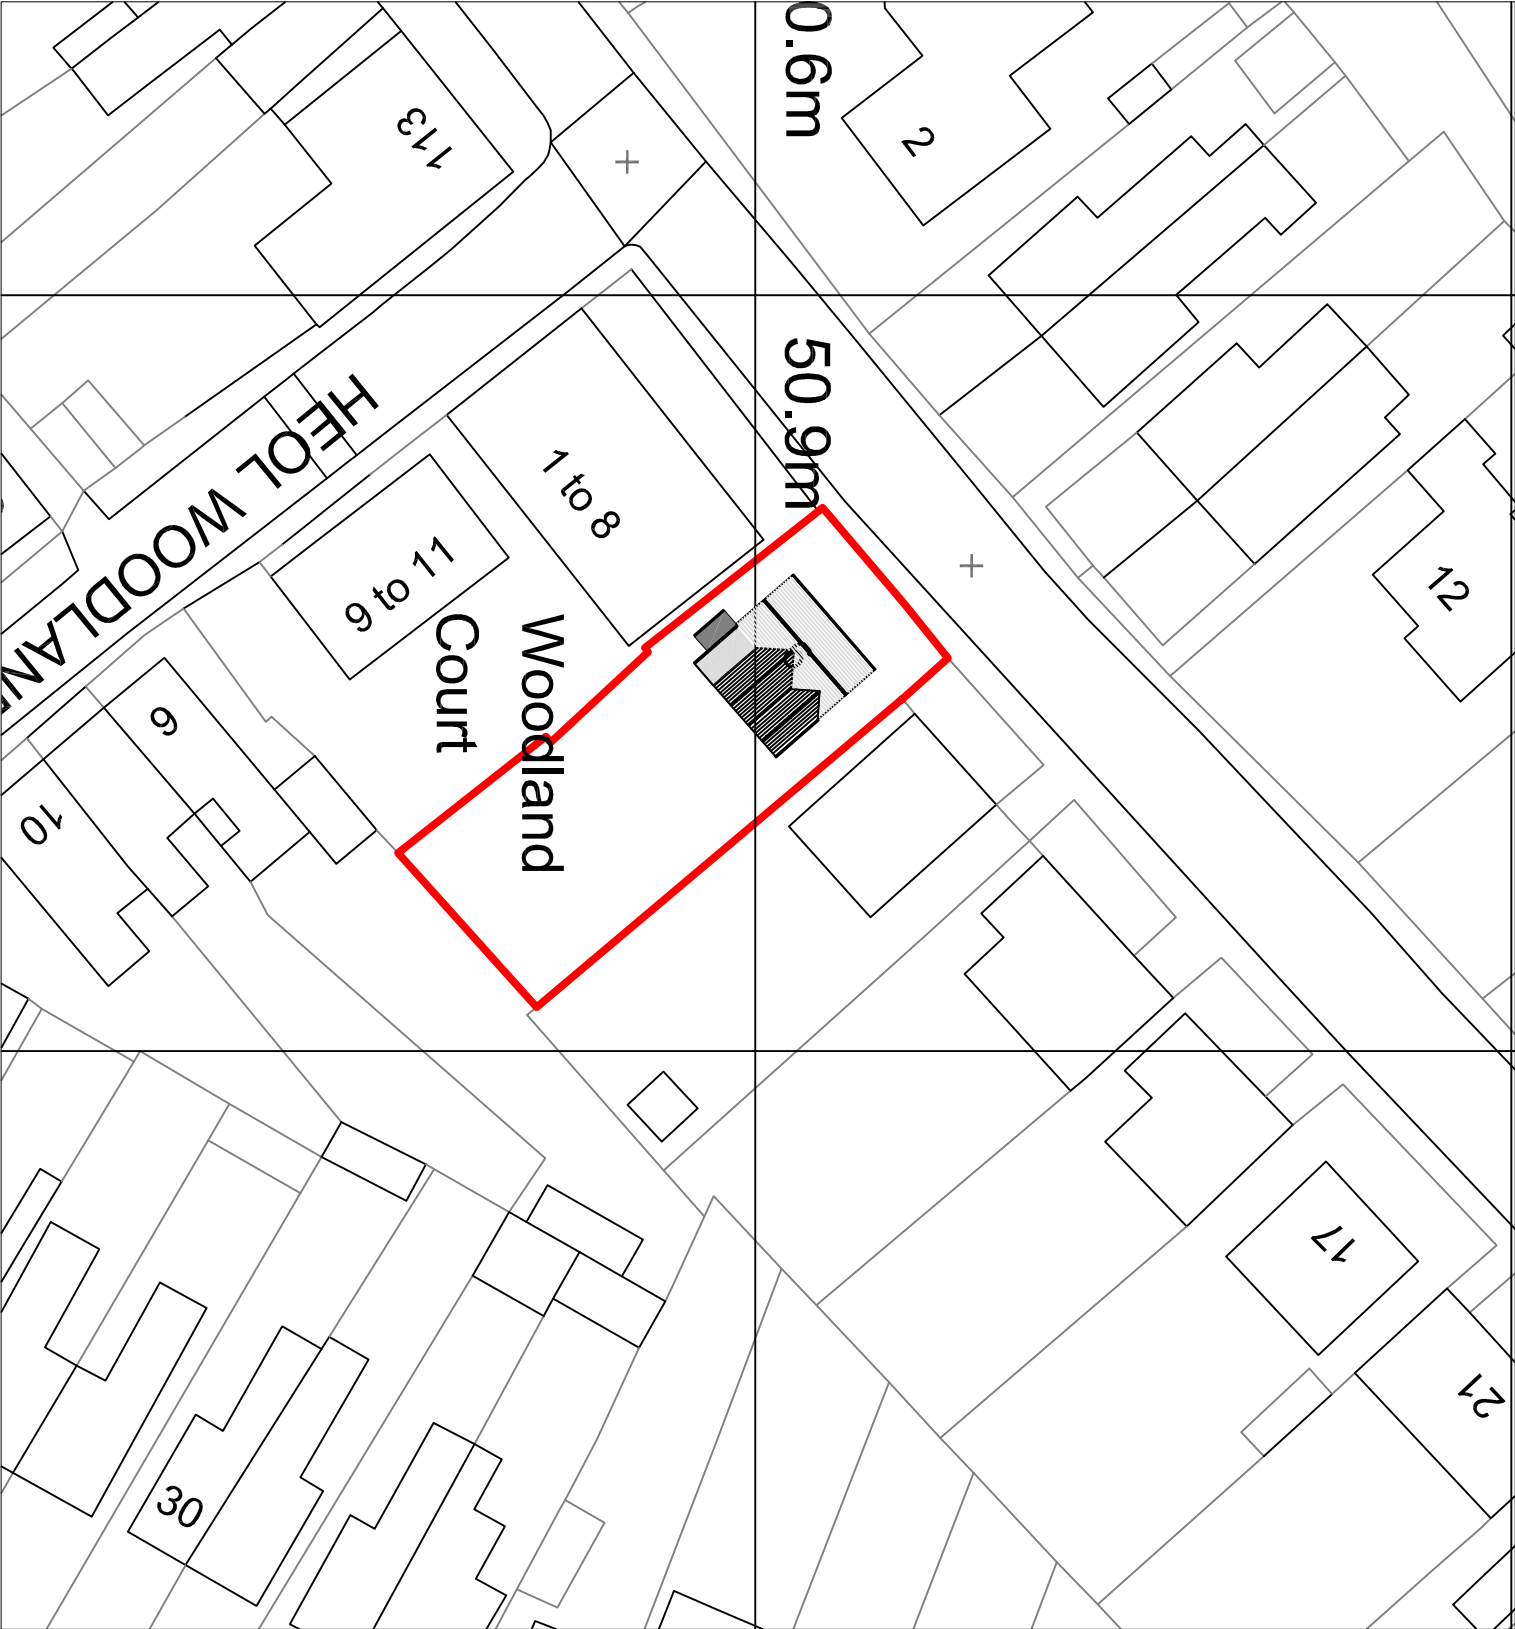


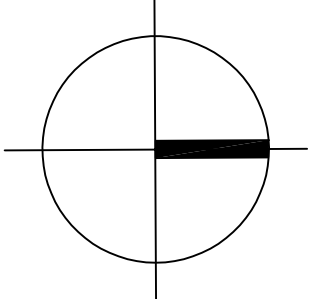

Proposed Block Plan

Scale 1:500

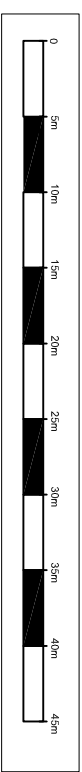

See specification notes for further details. If further information is required, please contact the designer. For ordering or manufacture, all dimensions should be checked with contractor or on site.

This drawing is Copyright, do not scale this Drawing. The designers are to be notified of any Discrepancies or changes to this drawing.

Client:
Mr Aaron Maxwell
9 Brecon Road
Pontardawe
Swansea
SA8 4PA

Site:
9 Brecon Road
Pontardawe
Swansea
SA8 4PA

Job title:
Rear First Floor Extension
Drawing title:
Proposed Block Plan

Job No:
C475
Drawing No:
C47/2022/400
Scale:
1:500
Paper Size:
A3
Date:
28/09/2022

Revision No:
Draw by: