




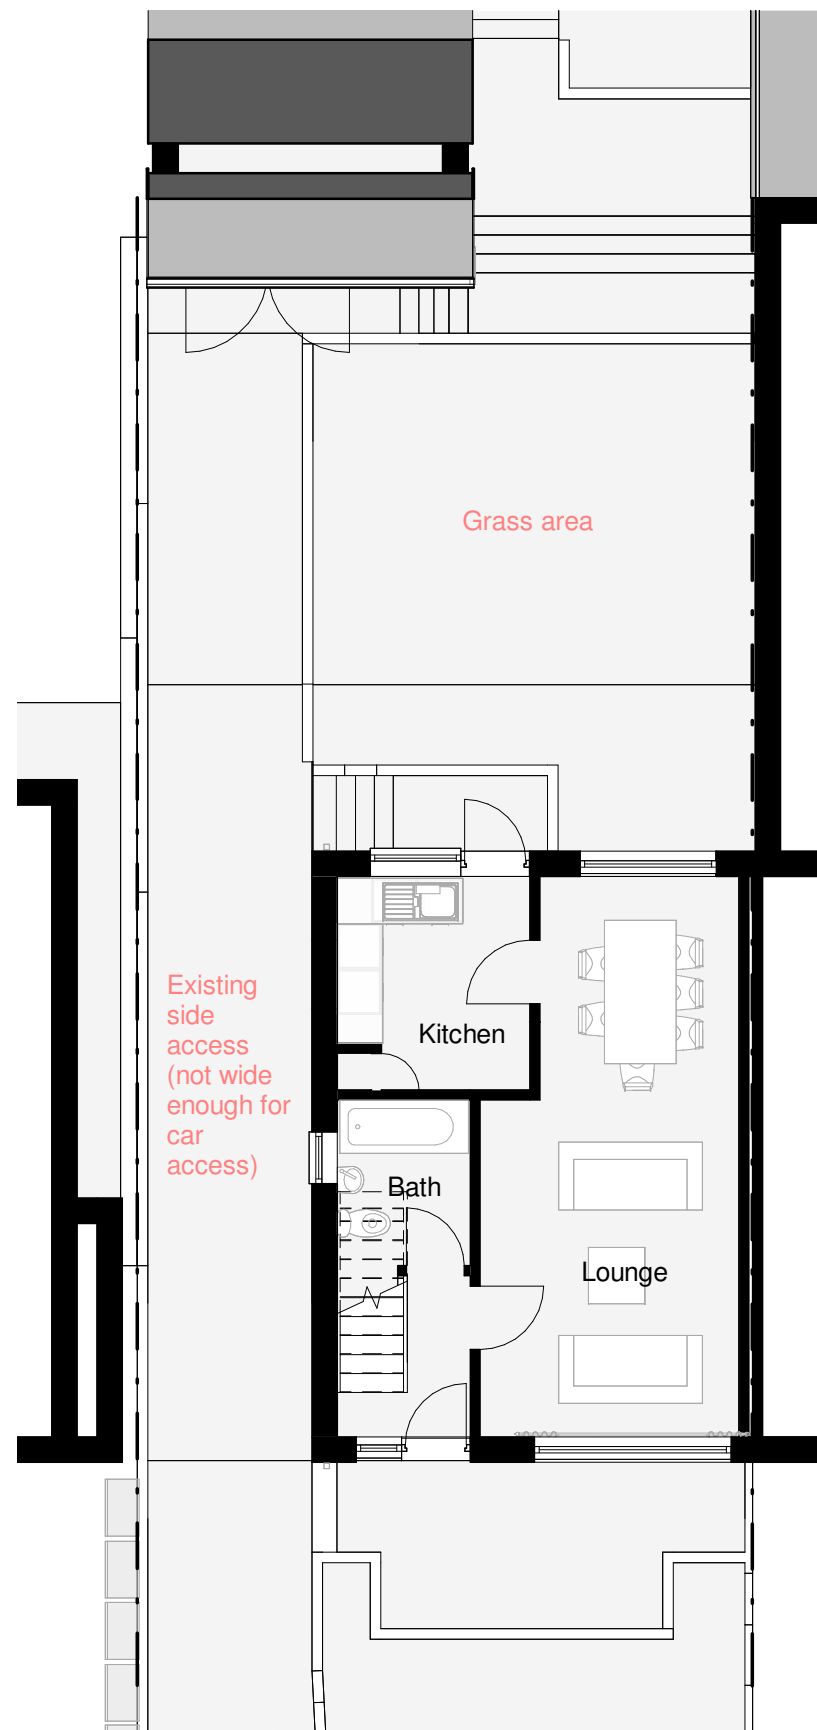

**GROUND - EXTG**  
1 : 100

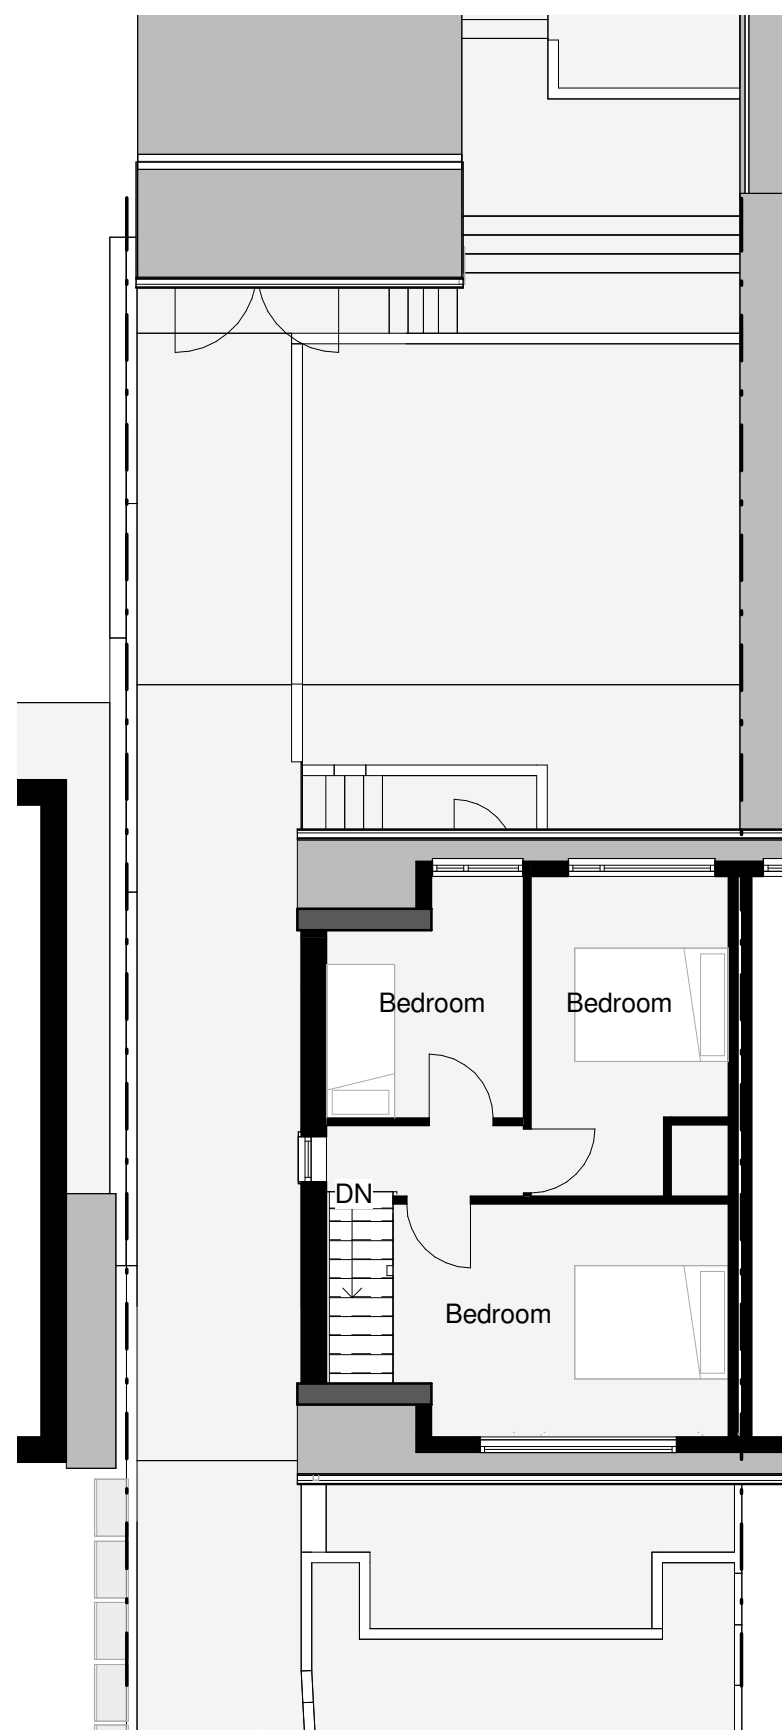

**FIRST - EXTG**  
1 : 100

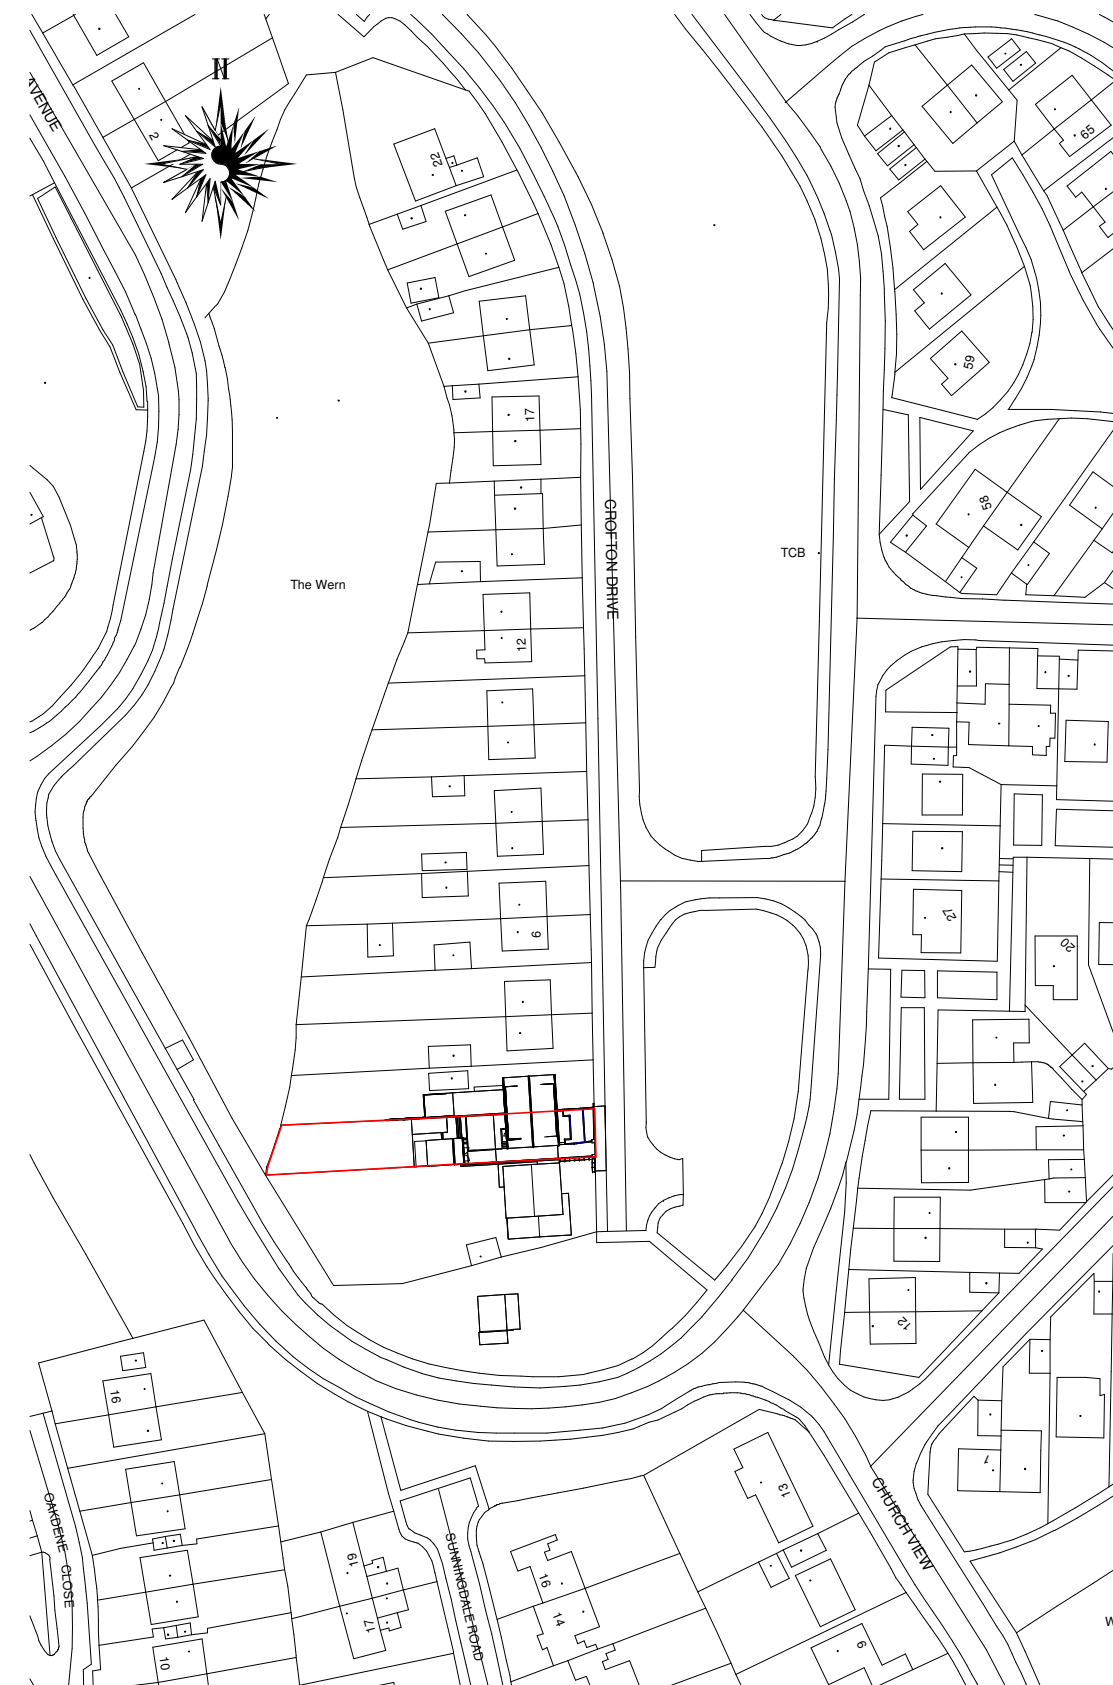

**LOCATION PLAN**  
1 : 1250

| Rev | Description | Date |
|-----|-------------|------|
|     |             |      |
|     |             |      |