

Superseded

Project:

Megan Baker-Rees

2 Crofton Drive

Baglan

Port Talbot



27 Park Avenue, Skewen, SA106RU

email: jon@imdesignstudio.co.uk

i.m.

Design Studio

Title:

AS PROPOSED

Project number

Project Number

Date

Issue Date

Drawn by

Author

Checked by

Checker

Scale

As indicated


REV

A3 - A102

Rev	Description	Date

GROUND - PROP

1 : 100

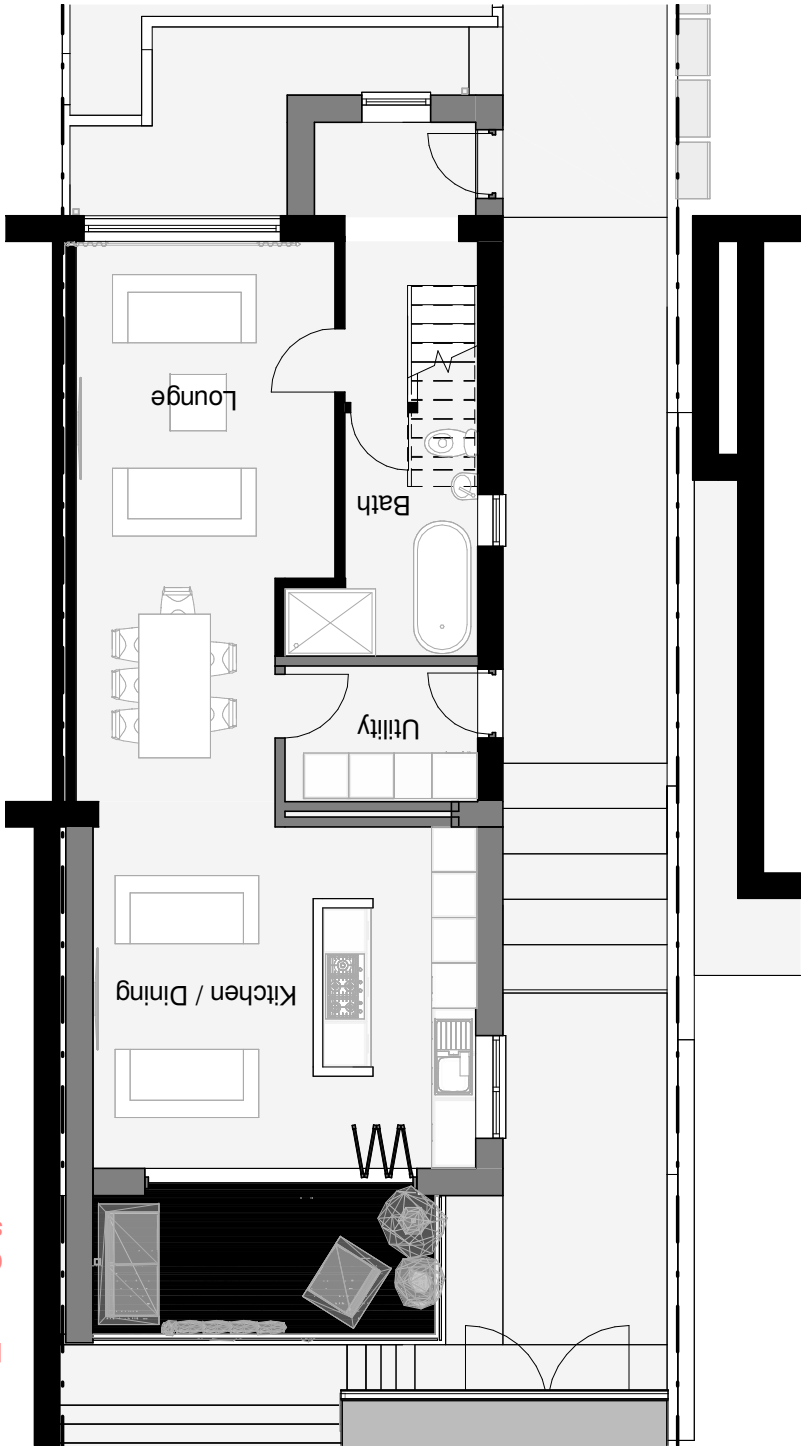

FIRST - PROP

1 : 100

