

NOTES

1 All dimensions in millimetres unless otherwise stated

internal dimensions taken to finished wall surfaces
external dimensions taken to structural blockwork/brickwork.



~~raised decking.~~

A Roof Light		29/11	
Rev	Details	Dr	Date



Neath Port Talbot
Castell-nedd Port Talbot
County Borough Council Cyngor Bwrdeistref Sirol

Neath Port Talbot Castell -nedd Port Talbot
County Borough Council Cyngor Bwrdeistref Sirol
GRANTS AGENCY
Social Services, Health and Housing
Housing Renewal and Adaptations Service
Civic Centre
Port Talbot
SA13 1PJ

Project
102 Pan Yr Heol
Brilon Ferry
NEATH

Proposed Plan

Drawn	sfc	Checked		Approved	
Date		Date		Date	

Scales	1:50
--------	------

Drawing No.	DFG-5423 / 02	
-------------	---------------	---



THIS IS A C.A.D. PRODUCED DRAWING AND SHOULD NOT BE AMENDED BY HAND.

NOTES


1 All dimensions in millimetres unless otherwise stated.



PROPOSED SIDE ELEVATION



PROPOSED SIDE ELEVATION(Partial).

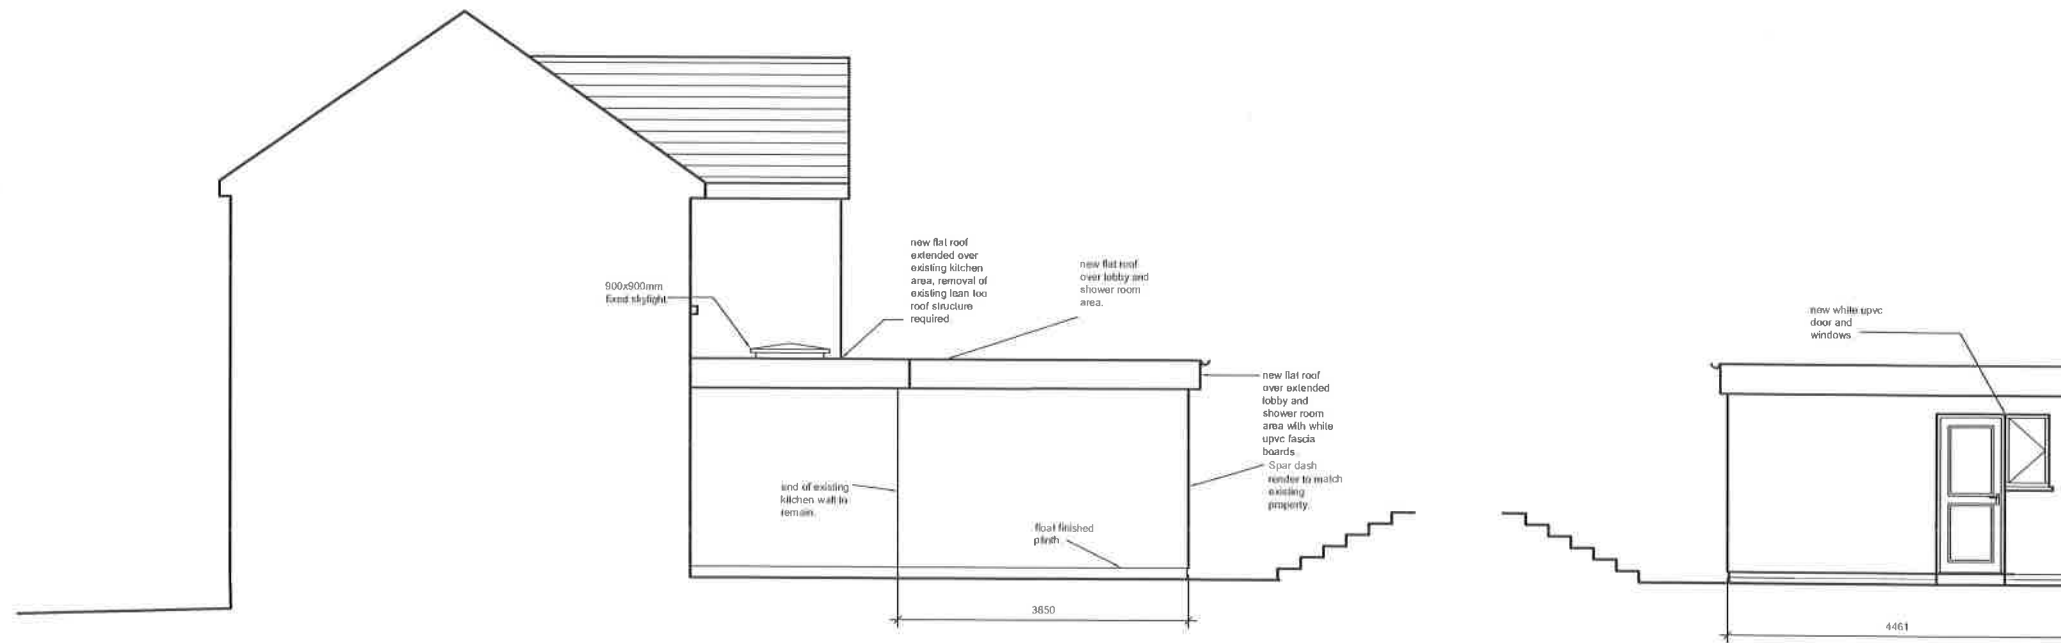

PROPOSED SIDE ELEVATION

PROPOSED SIDE ELEVATION.

A Roof Light 29/4

Rev	Details	Dr	Date

Neath Port Talbot
Castell-nedd Port Talbot
County Borough Council Cyngor Bwrdeistref Sirol

Neath Port Talbot Castell-nedd Port Talbot
County Borough Council Cyngor Bwrdeistref Sirol
GRANTS AGENCY
Social Services, Health and Housing
Housing Renewal and Adaptations Service
Civic Centre
Port Talbot
SA13 1PJ

Project
102 Pant Yr Heol
Briton Ferry
NEATH

Proposed Elevations

Drawn	s/c	Checked	Approved

Date	Date	Date

Scales 1:100
Drawing No. DFG-5423/ 04

A