


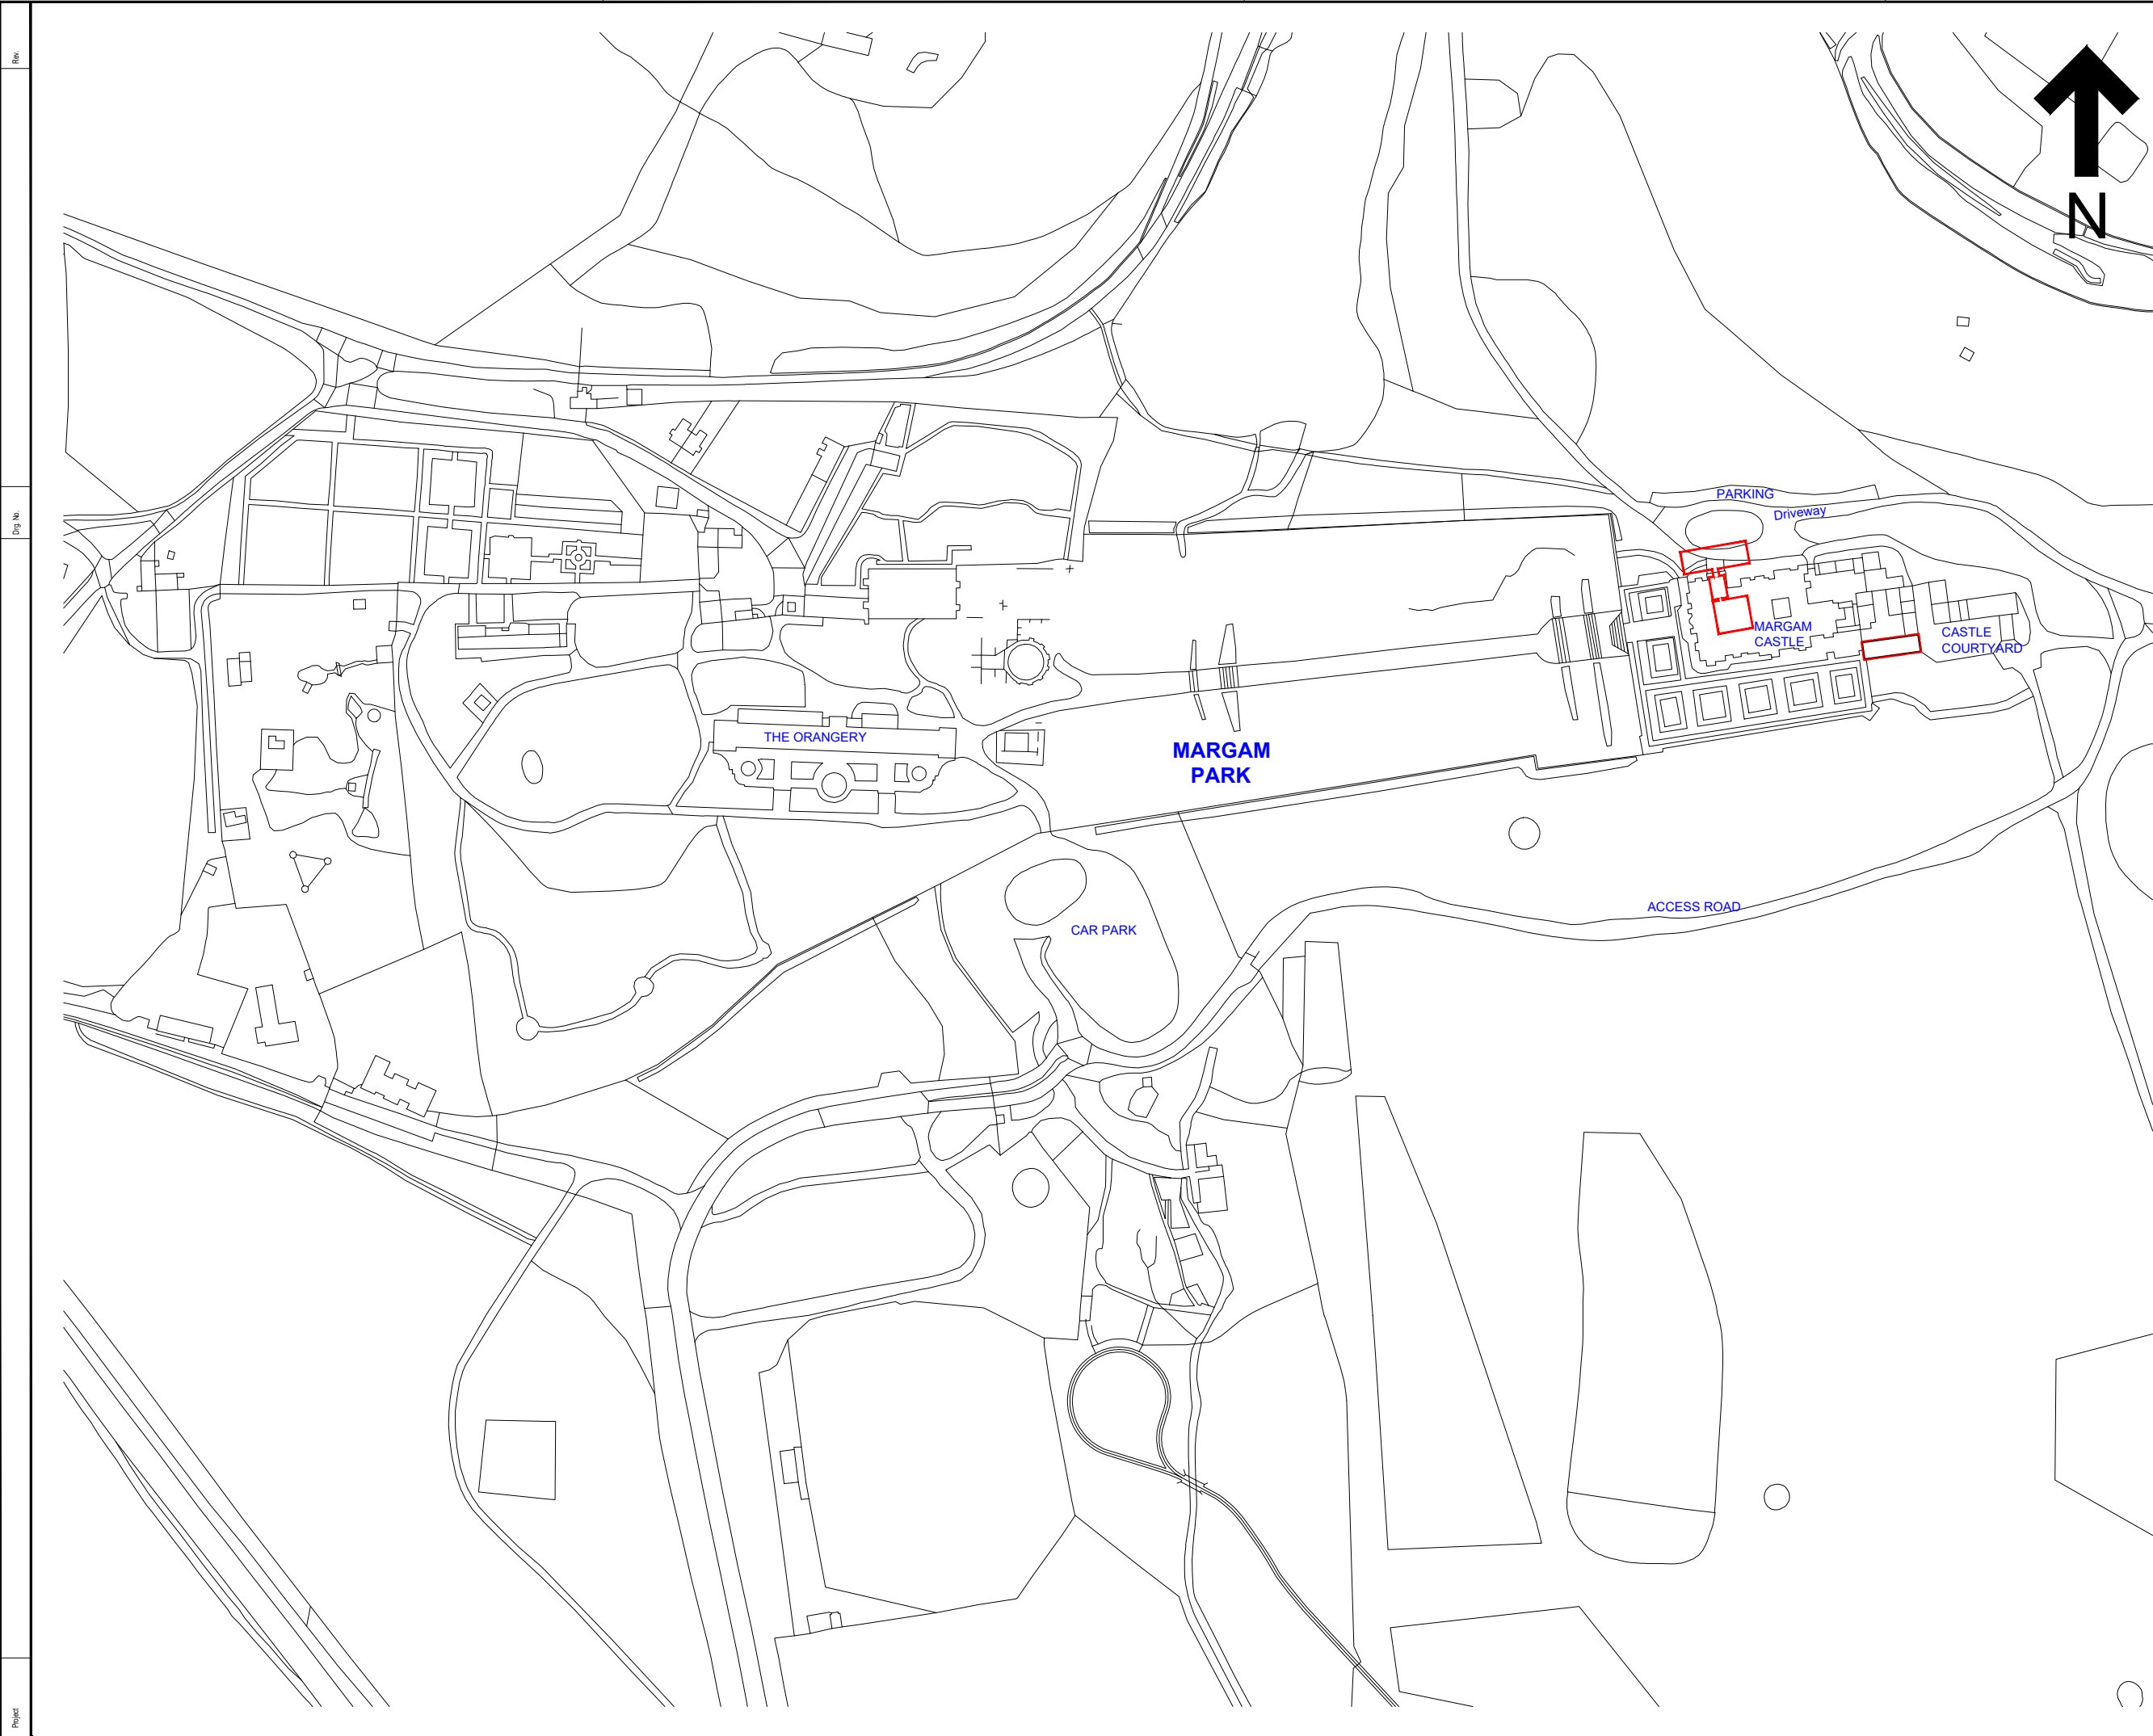

NOTES

1. All dimensions in millimetres unless otherwise stated.

A	Review site boundary line	TJE		Nov. 2022
Rev	Details	Dr	Ch	Apr
				Date



Neath Port Talbot
Castell-nedd Port Talbot
County Borough Council Cyngor Bwrdeistref Sirol
Making a difference Gwahaniaeth er gwell

PROPERTY & REGENERATION
Nicola Pearce BSc(Hons) DipTP MRTPI
DIRECTOR OF ENVIRONMENT AND REGENERATION
THE QUAYS, BRUNEL WAY
BAGLAN ENERGY PARK SA11 2GG
www.npt.gov.uk

Project
MARGAM COUNTRY PARK
MARGAM CASTLE
INTERIOR TOWER SCAFFOLD

Drawing Title
LOCATION PLAN

File No.		Property Ref. No.			
Drawn	TJE	Checked		Approved	
Date	Nov. 2022	Date		Date	
Scales	1:1250 at A1 / 1:2500 at A3				
Drawing No.	A - 1266- 01				Rev. A