




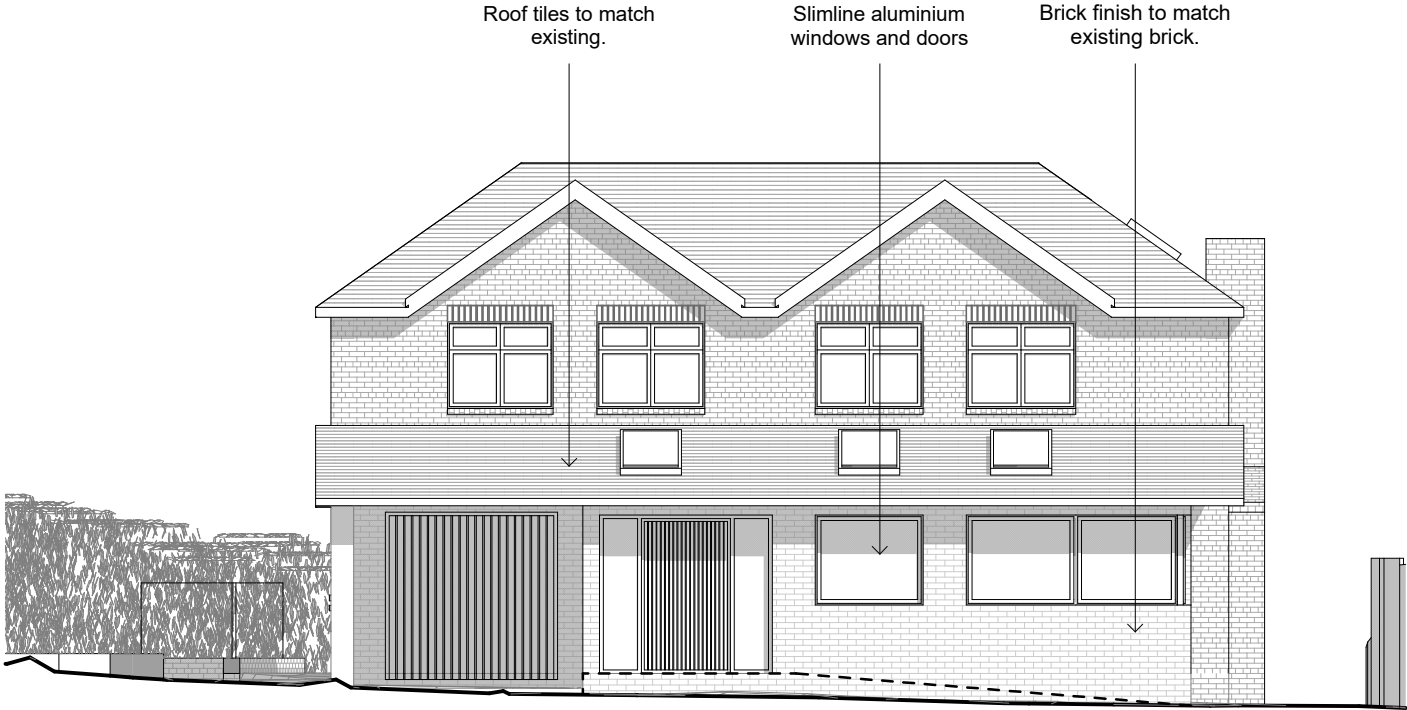


NW/ Front Elevation 1:100

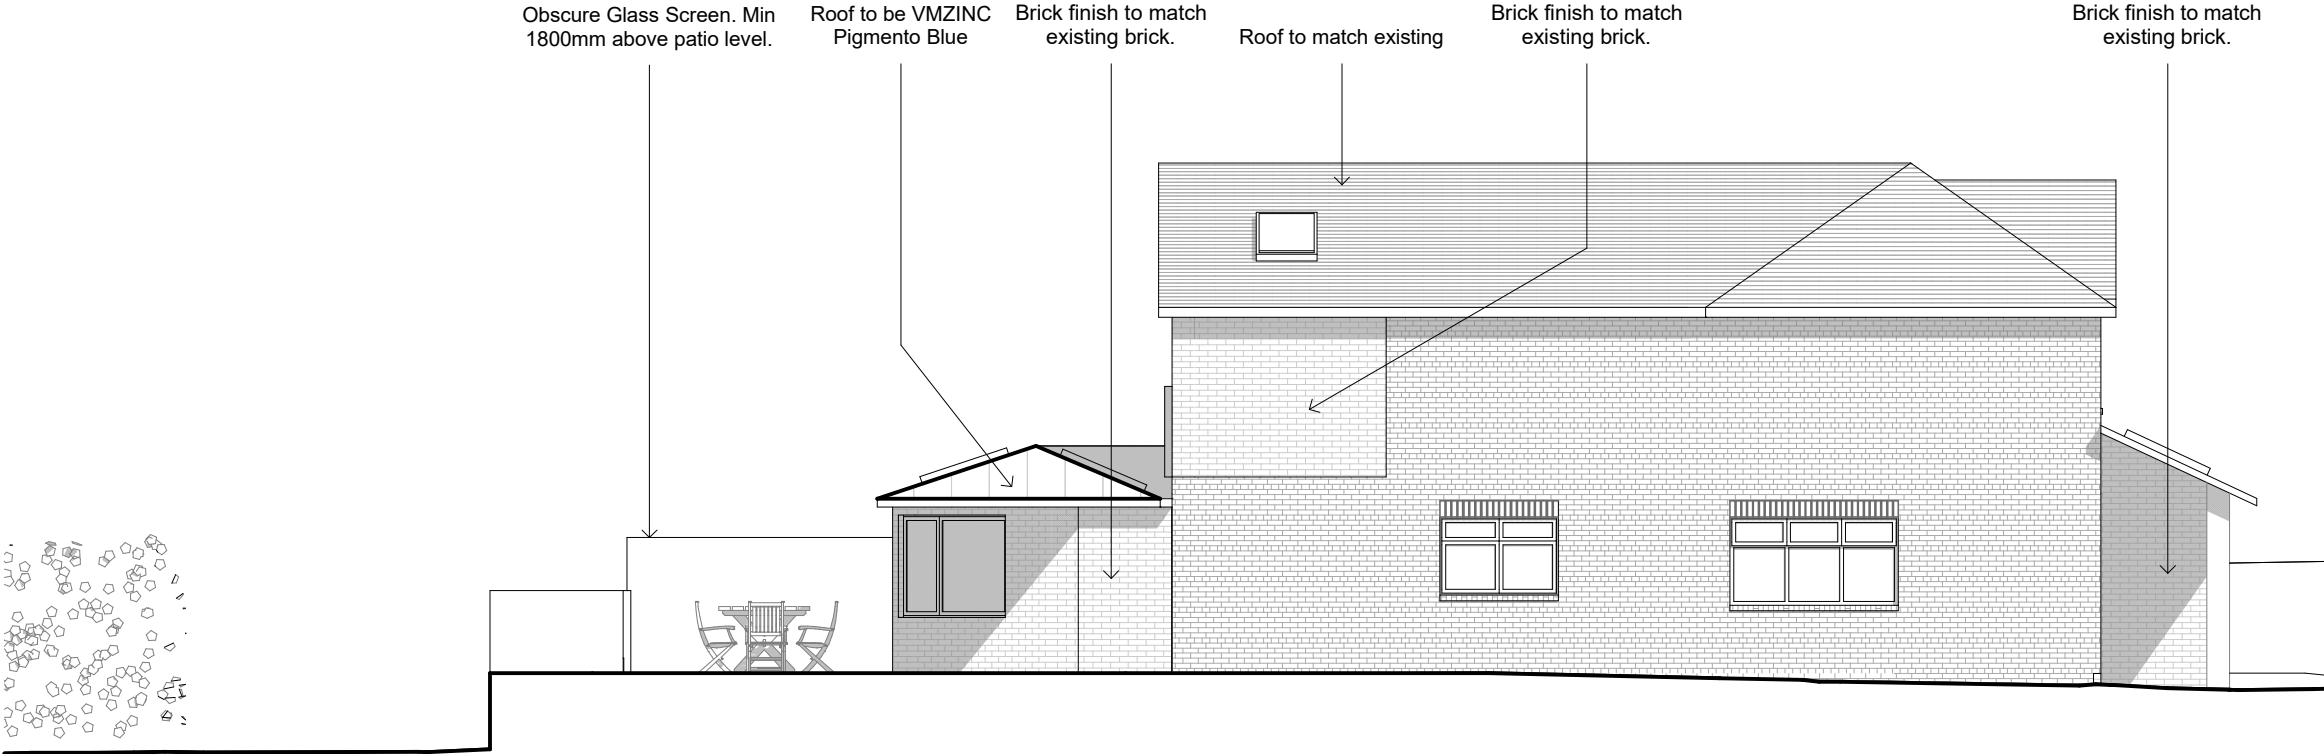

NE/ Side Elevation 1:100

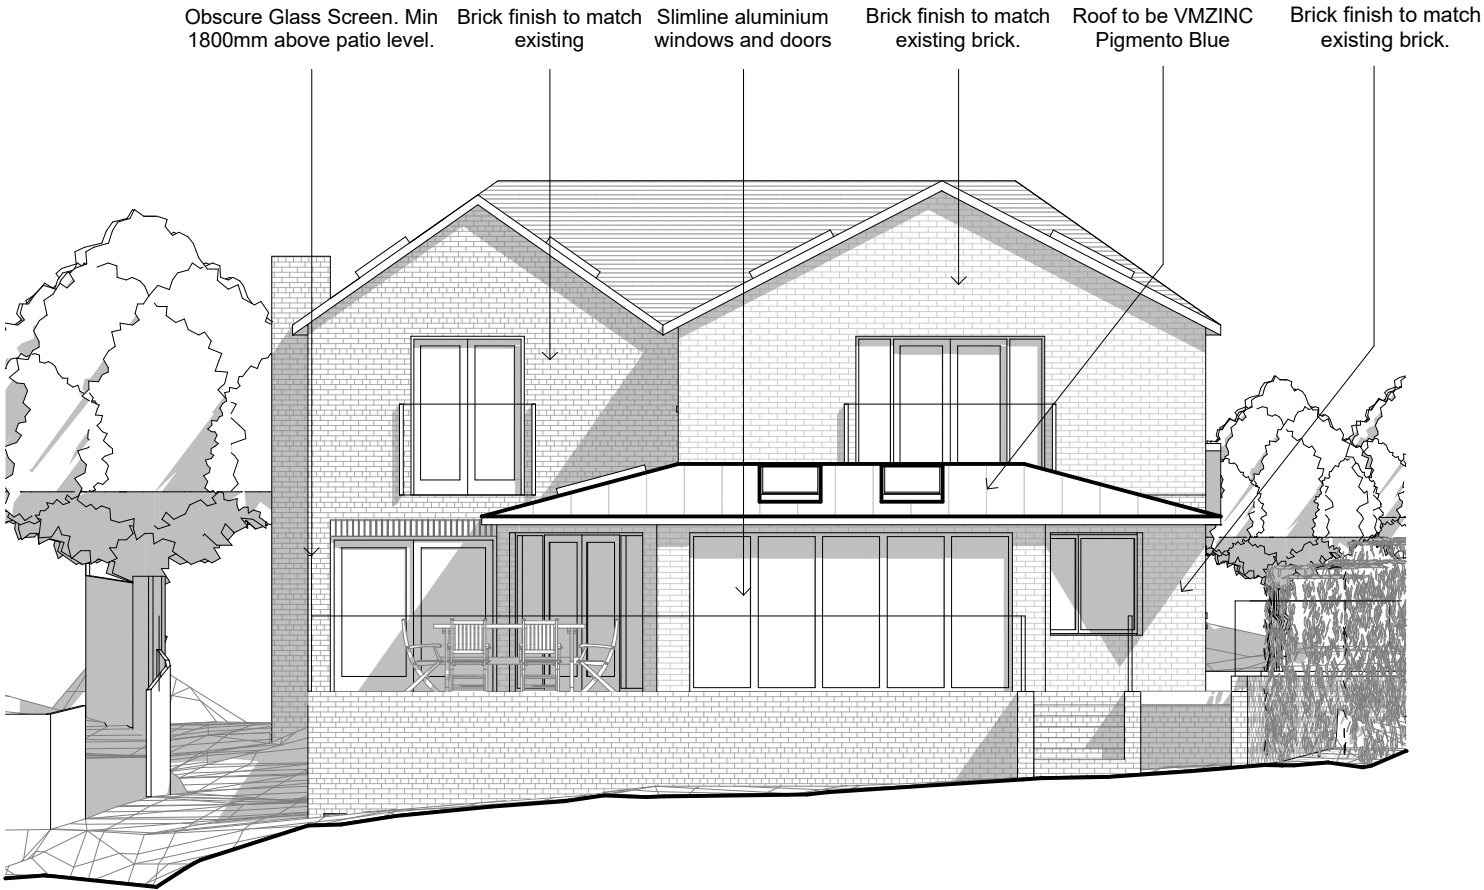

SE/ Rear Elevation 1:100

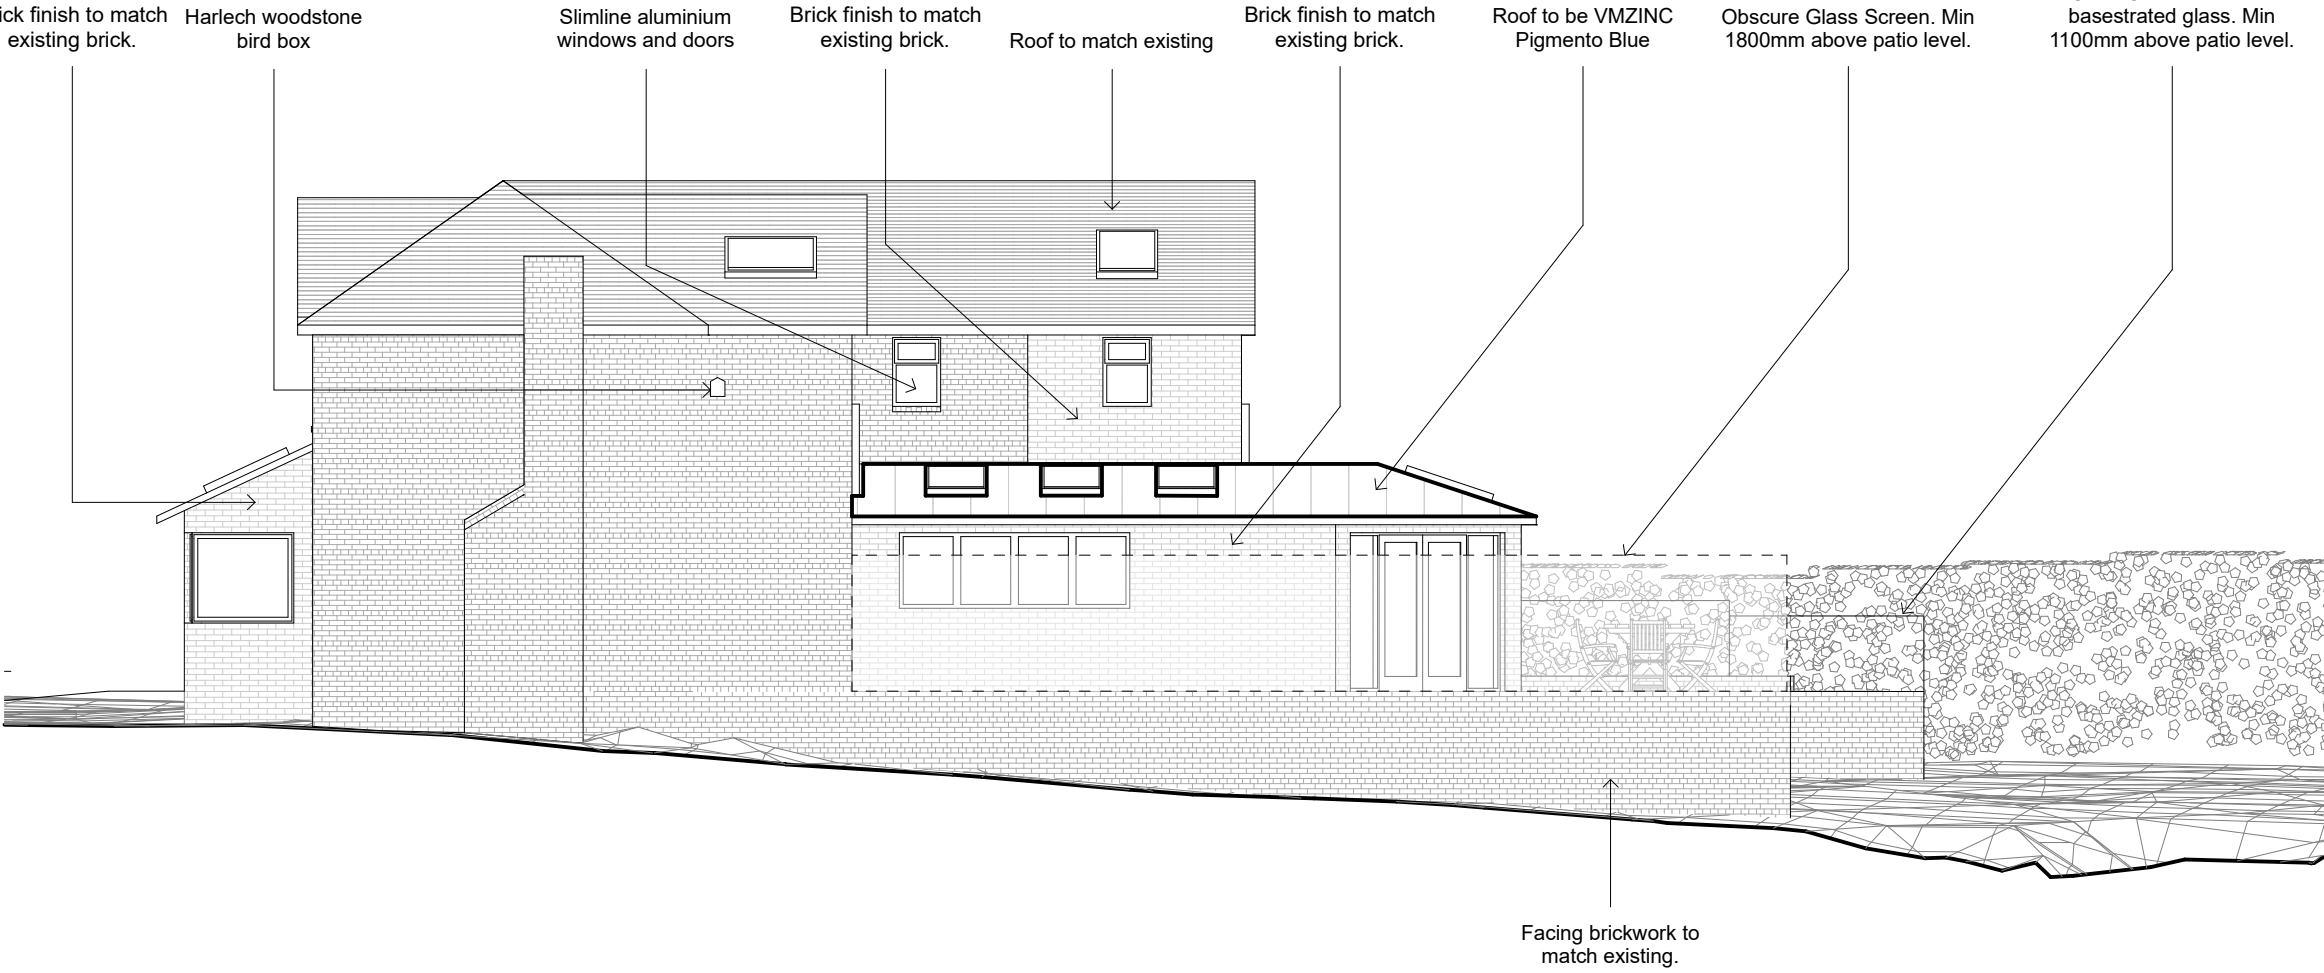

SW/ Side Elevation 1:100

RevID	Change Name	Revision ID	Date
B	Sketch Scheme 3	03.12.2021	
C	Sketch Scheme 4	13.12.2021	
D	Sketch Scheme 5	31.01.2022	
E	Window Design	07.02.2022	
F	Raised Patio	24.03.2022	
G	Obscure Screen	25.03.2022	
H	Raised Patio	07.04.2022	
I	Raised Patio	08.04.2022	
J	Raised Patio	11.07.2022	
K	Change of Cladding	15.11.2022	

Notes
All dashed boundary locations obtained from OS data

